

Riviera

60



FLOOR PLANS
& FLOOR PLATES

FLOOR PLANS




SCALE : 1:50

KITCHEN
1.30M x 3.00M

TERRACE
3.95M x 3.32M

LIVING/HALL
4.00M x 4.85M


BATH
1.50M x 2.70M

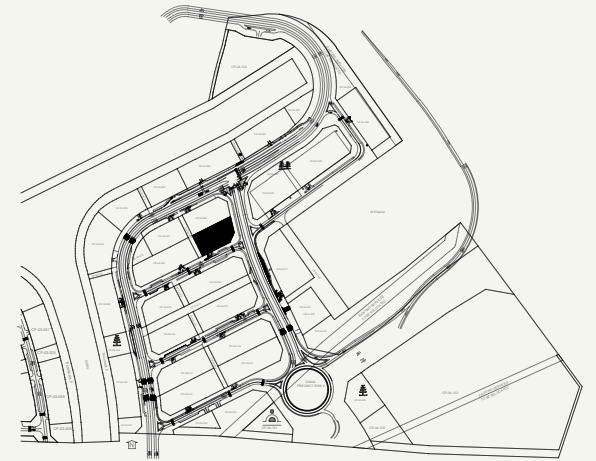

SCALE : N.T.S



NEIGHBOUR

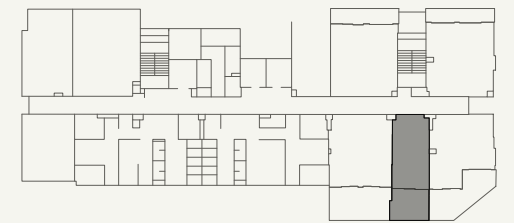

ROAD



SCALE : N.T.S

AZIZI

FLOOR NO:

1st FLOOR

APARTMENT AREA:

377.17 SQ.FT. (35.04 SQ.M.)

DISCLAIMER:

THE COLORED MARKETING FLOOR PLANS PROVIDED BY THE DEVELOPER ARE FOR ILLUSTRATIVE PURPOSES ONLY. ACTUAL DIMENSIONS, LAYOUT, AND FINISHES MAY VARY FROM THOSE DEPICTED IN THE PLANS. FURNITURE, FIXTURES, AND EQUIPMENT SHOWN IN THE PLANS ARE FOR DECORATIVE PURPOSES ONLY AND ARE NOT INCLUDED IN THE PURCHASE OR LEASE OF THE PROPERTY. THE DEVELOPER RESERVES THE RIGHT TO MAKE MODIFICATIONS, REVISIONS, AND CHANGES TO THE FLOOR PLANS, SPECIFICATIONS, AND FEATURES WITHOUT PRIOR NOTICE.

TOTAL APARTMENT AREA:

543.58 SQ.FT. (50.50 SQ.M.)

PROJECT NAME / BUILDING:

RIVIERA 60

UNIT TYPE:

STUDIO -(TYPE-02)



BALCONY AREA:

166.41 SQ.FT. (15.46 SQ.M.)

APARTMENT NO:

104


SCALE : 1:50

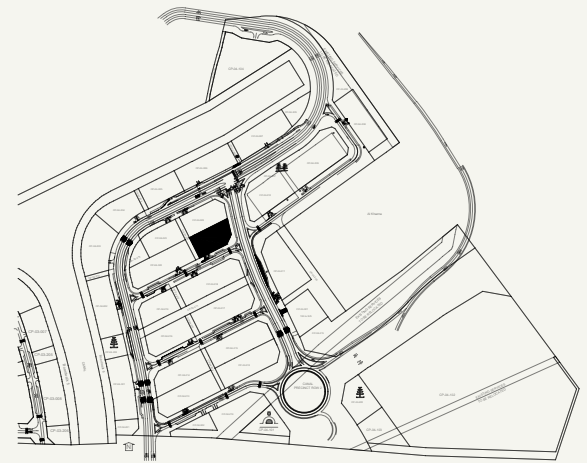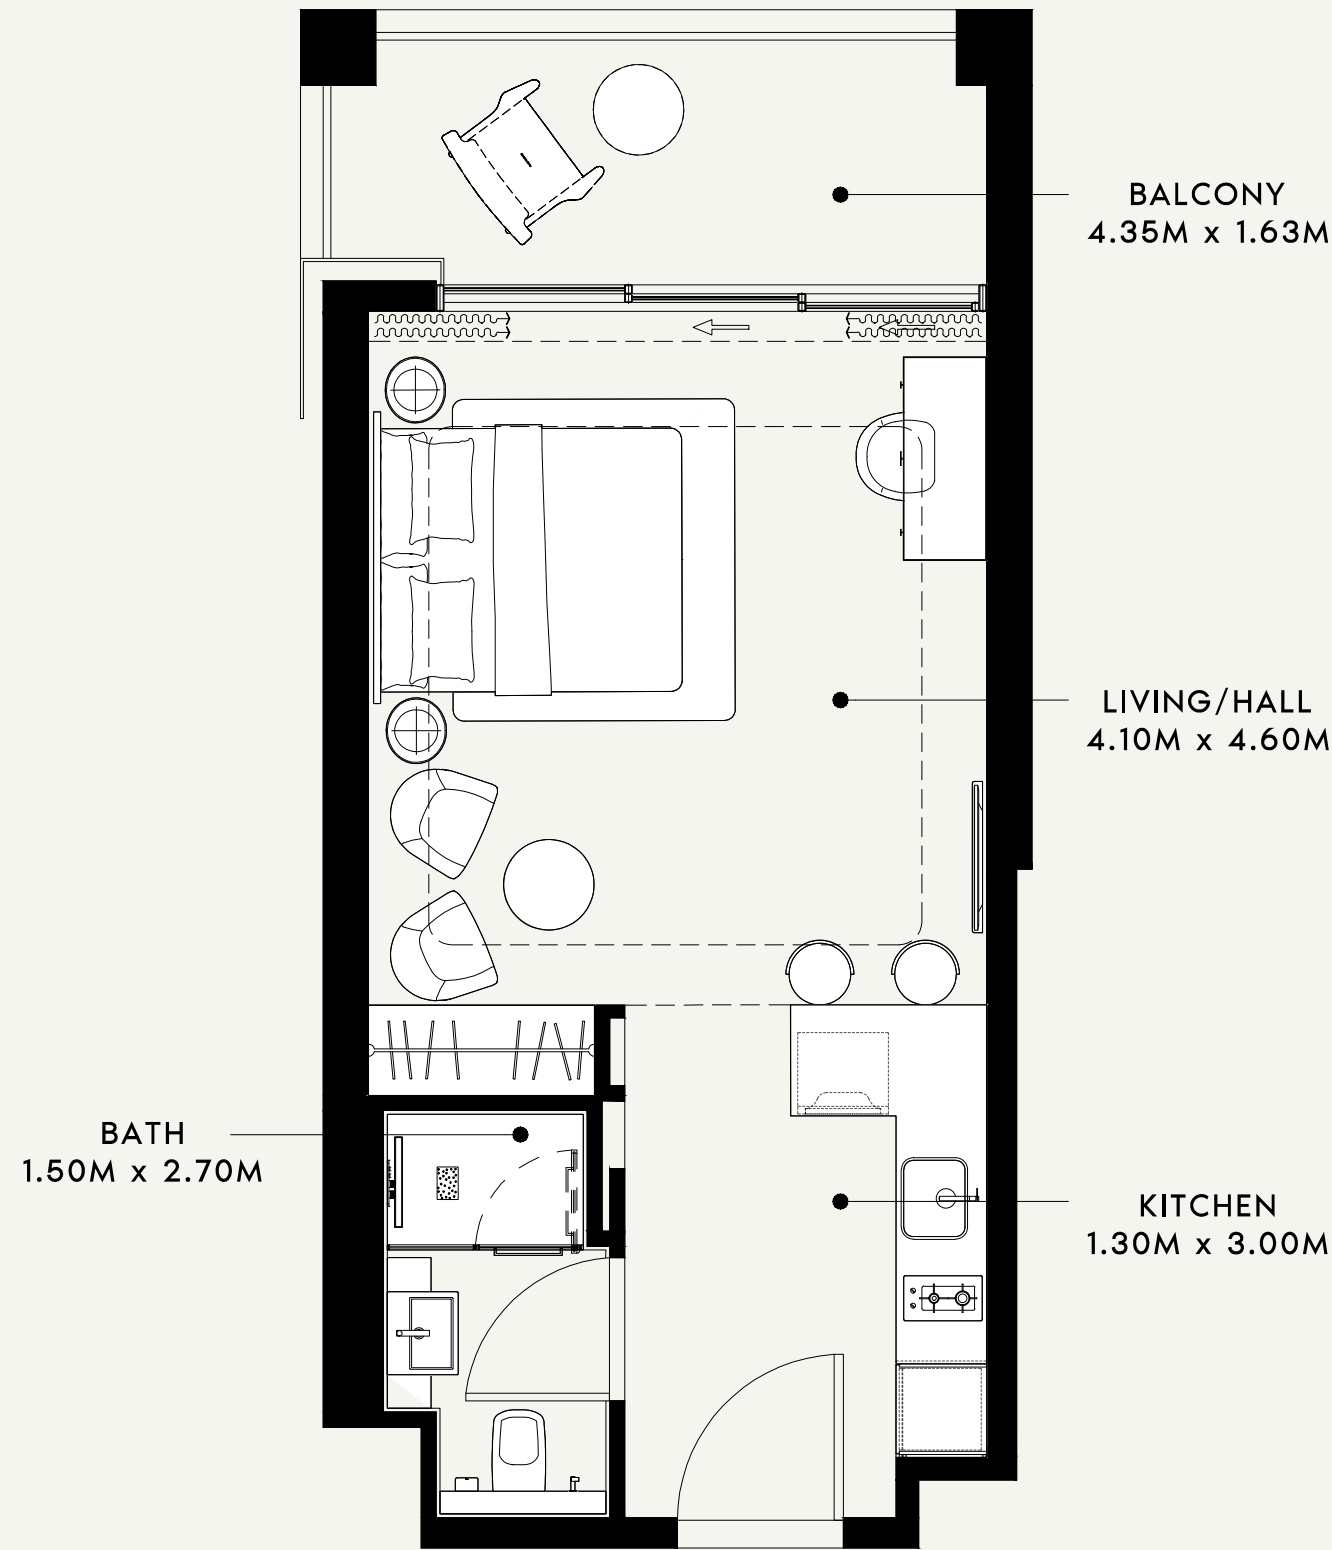

SCALE : N.T.S



NEIGHBOUR

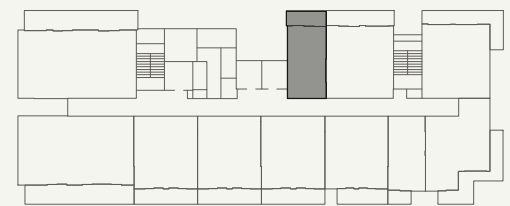

ROAD

SCALE : N.T.S



AZIZI

FLOOR NO:

2nd FLOOR

UNIT TYPE:

STUDIO-(TYPE-01)

APARTMENT AREA:

378.89 SQ.FT. (35.20 SQ.M.)

BALCONY AREA:

84.61 SQ.FT. (07.86 SQ.M.)

DISCLAIMER:

THE COLORED MARKETING FLOOR PLANS PROVIDED BY THE DEVELOPER ARE FOR ILLUSTRATIVE PURPOSES ONLY. ACTUAL DIMENSIONS, LAYOUT, AND FINISHES MAY VARY FROM THOSE DEPICTED IN THE PLANS. FURNITURE, FIXTURES, AND EQUIPMENT SHOWN IN THE PLANS ARE FOR DECORATIVE PURPOSES ONLY AND ARE NOT INCLUDED IN THE PURCHASE OR LEASE OF THE PROPERTY. THE DEVELOPER RESERVES THE RIGHT TO MAKE MODIFICATIONS, REVISIONS, AND CHANGES TO THE FLOOR PLANS, SPECIFICATIONS, AND FEATURES WITHOUT PRIOR NOTICE.

TOTAL APARTMENT AREA:


463.50 SQ.FT. (43.06 SQ.M.)

PROJECT NAME / BUILDING:


RIVIERA 60

APARTMENT NO:


201

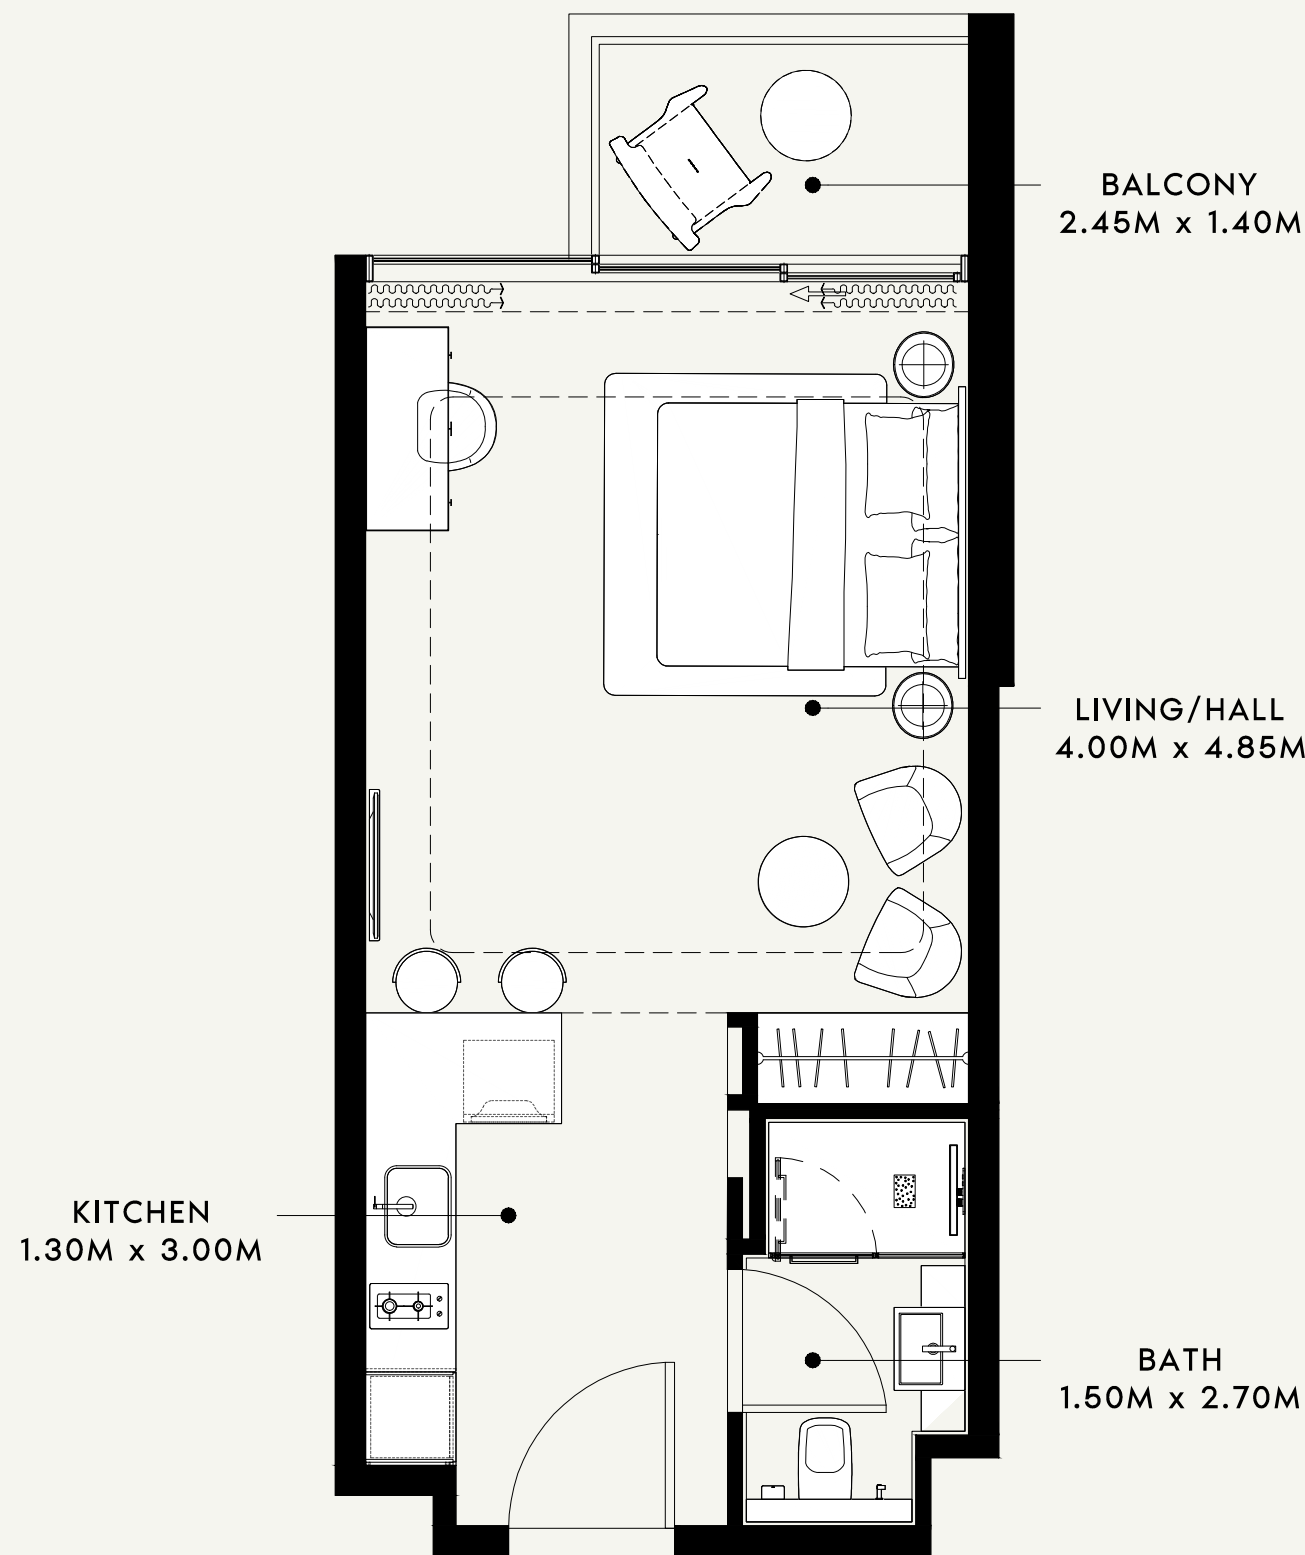

SCALE : 1:50

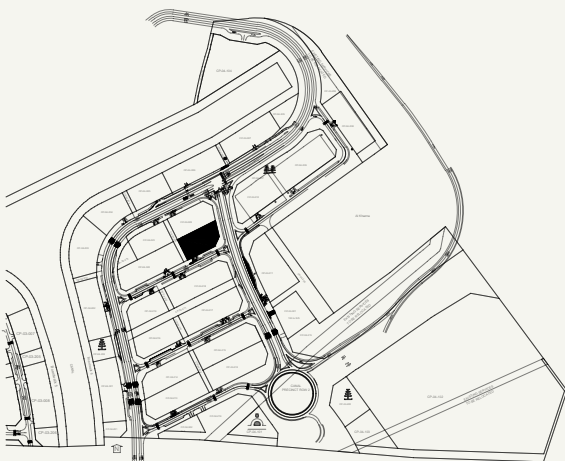

SCALE : N.T.S

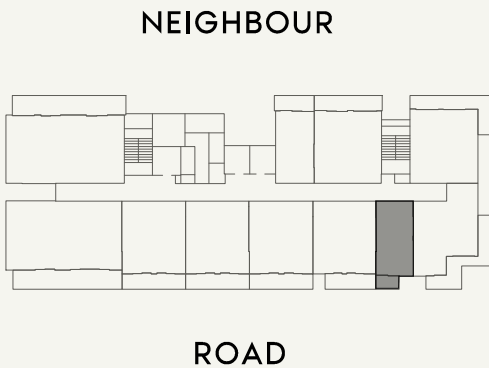

SCALE : N.T.S



FLOOR NO:

2nd FLOOR

APARTMENT AREA:

377.17 SQ.FT. (35.04 SQ.M.)

DISCLAIMER:

THE COLORED MARKETING FLOOR PLANS PROVIDED BY THE DEVELOPER ARE FOR ILLUSTRATIVE PURPOSES ONLY. ACTUAL DIMENSIONS, LAYOUT, AND FINISHES MAY VARY FROM THOSE DEPICTED IN THE PLANS. FURNITURE, FIXTURES, AND EQUIPMENT SHOWN IN THE PLANS ARE FOR DECORATIVE PURPOSES ONLY AND ARE NOT INCLUDED IN THE PURCHASE OR LEASE OF THE PROPERTY. THE DEVELOPER RESERVES THE RIGHT TO MAKE MODIFICATIONS, REVISIONS, AND CHANGES TO THE FLOOR PLANS, SPECIFICATIONS, AND FEATURES WITHOUT PRIOR NOTICE.

TOTAL APARTMENT AREA:

420.76 SQ.FT. (39.09 SQ.M.)

PROJECT NAME / BUILDING:

RIVIERA 60

UNIT TYPE:

STUDIO -(TYPE-02)



BALCONY AREA:

43.59 SQ.FT. (04.05 SQ.M.)


APARTMENT NO:

205

SCALE : 1:50

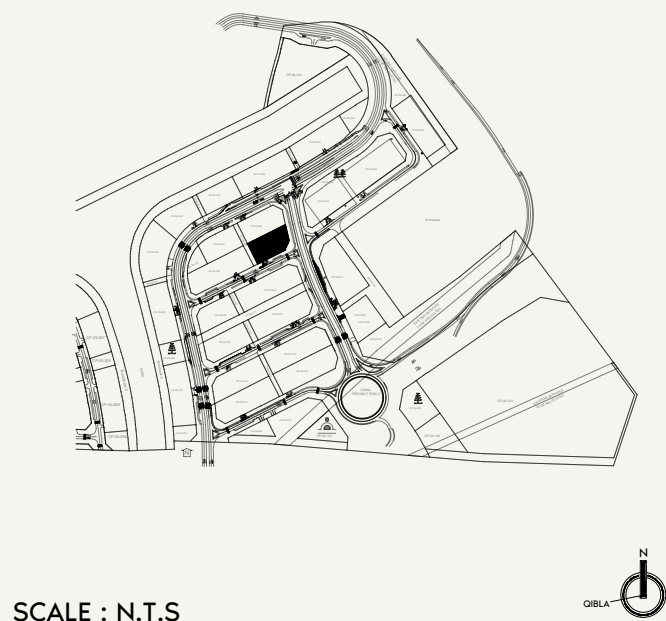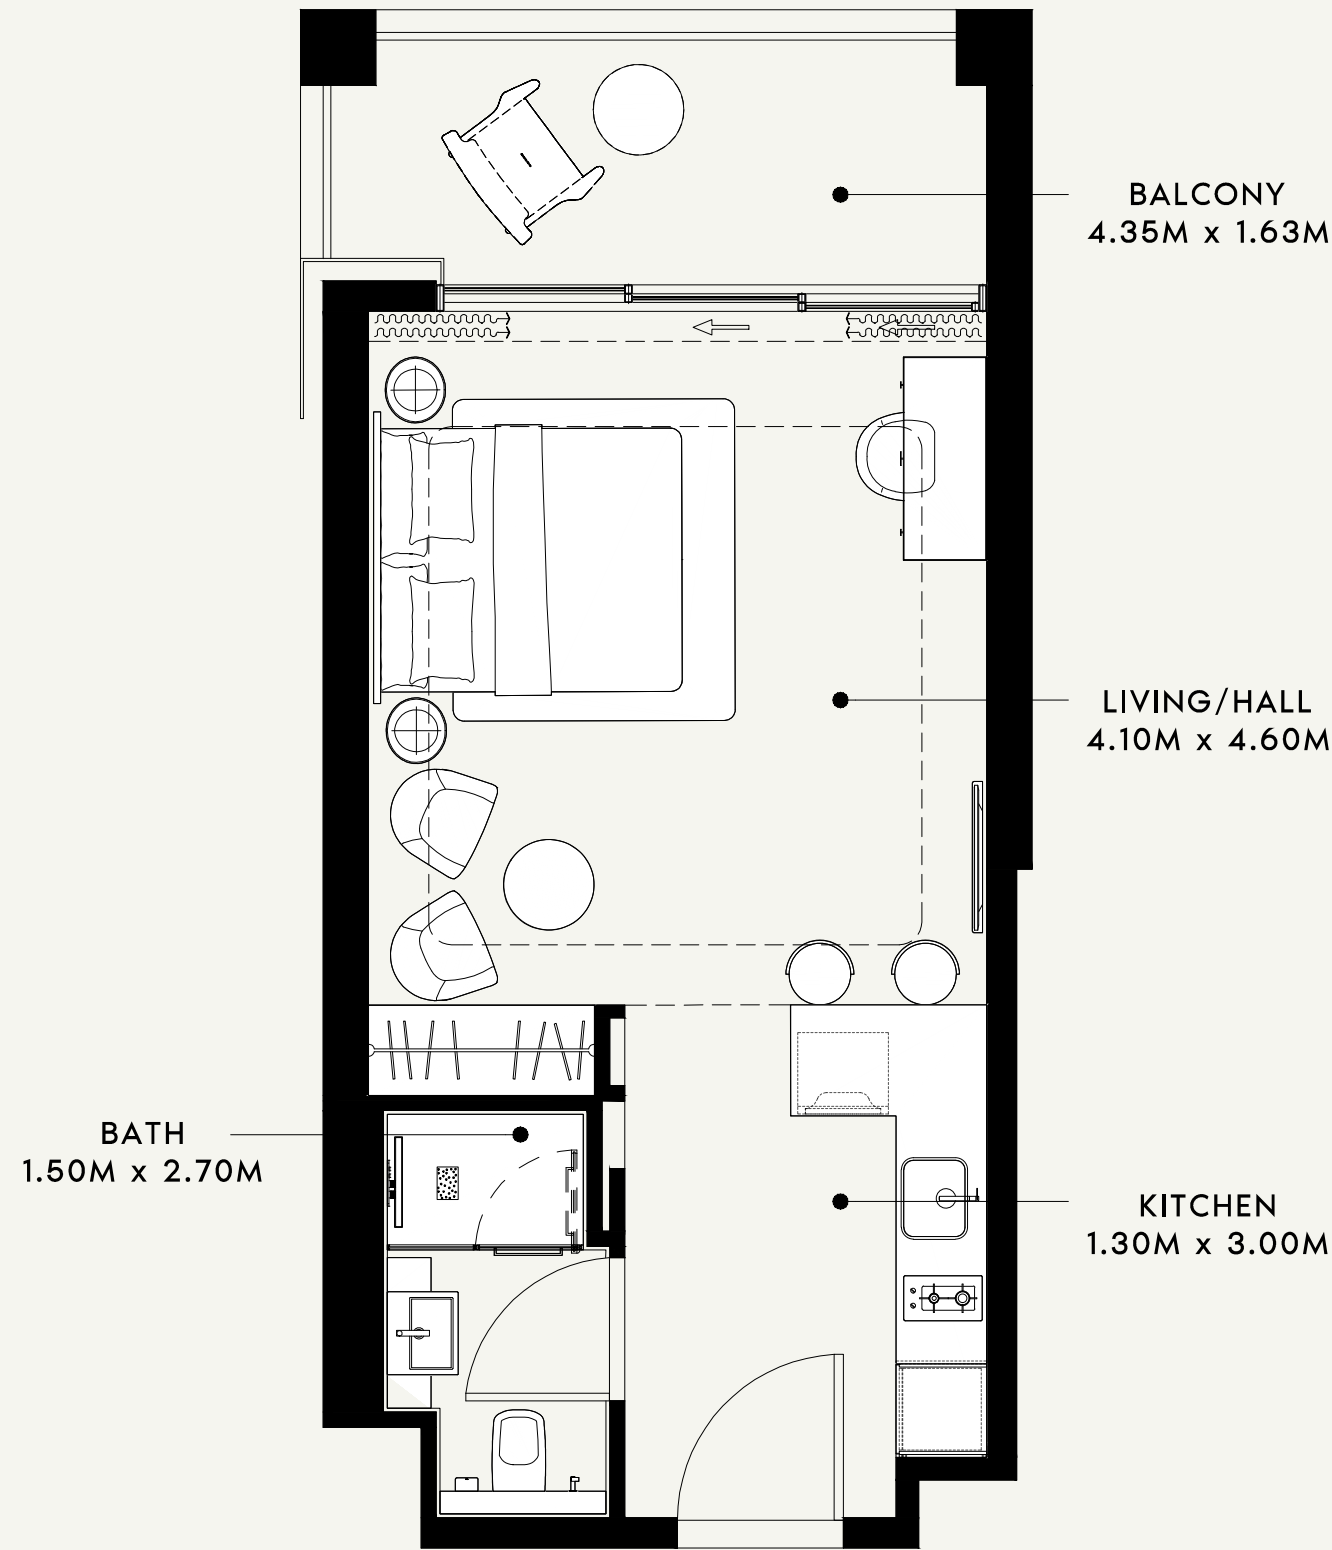

SCALE : N.T.S

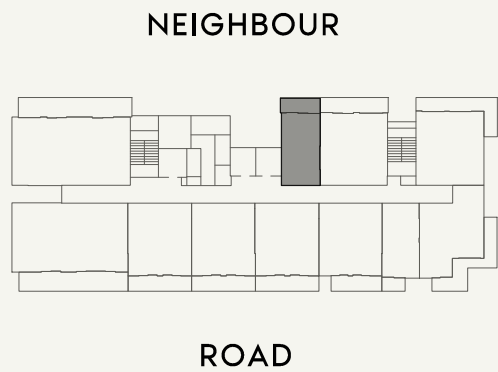

SCALE : N.T.S

AZIZI

FLOOR NO:

3rd FLOOR

UNIT TYPE:

STUDIO-(TYPE-01)

APARTMENT AREA:

378.89 SQ.FT. (35.20 SQ.M.)

BALCONY AREA:

84.61 SQ.FT. (7.86 SQ.M.)

DISCLAIMER:

THE COLORED MARKETING FLOOR PLANS PROVIDED BY THE DEVELOPER ARE FOR ILLUSTRATIVE PURPOSES ONLY. ACTUAL DIMENSIONS, LAYOUT, AND FINISHES MAY VARY FROM THOSE DEPICTED IN THE PLANS. FURNITURE, FIXTURES, AND EQUIPMENT SHOWN IN THE PLANS ARE FOR DECORATIVE PURPOSES ONLY AND ARE NOT INCLUDED IN THE PURCHASE OR LEASE OF THE PROPERTY. THE DEVELOPER RESERVES THE RIGHT TO MAKE MODIFICATIONS, REVISIONS, AND CHANGES TO THE FLOOR PLANS, SPECIFICATIONS, AND FEATURES WITHOUT PRIOR NOTICE.

TOTAL APARTMENT AREA:


463.50 SQ.FT. (43.06 SQ.M.)

PROJECT NAME / BUILDING:


RIVIERA 60

APARTMENT NO:

301

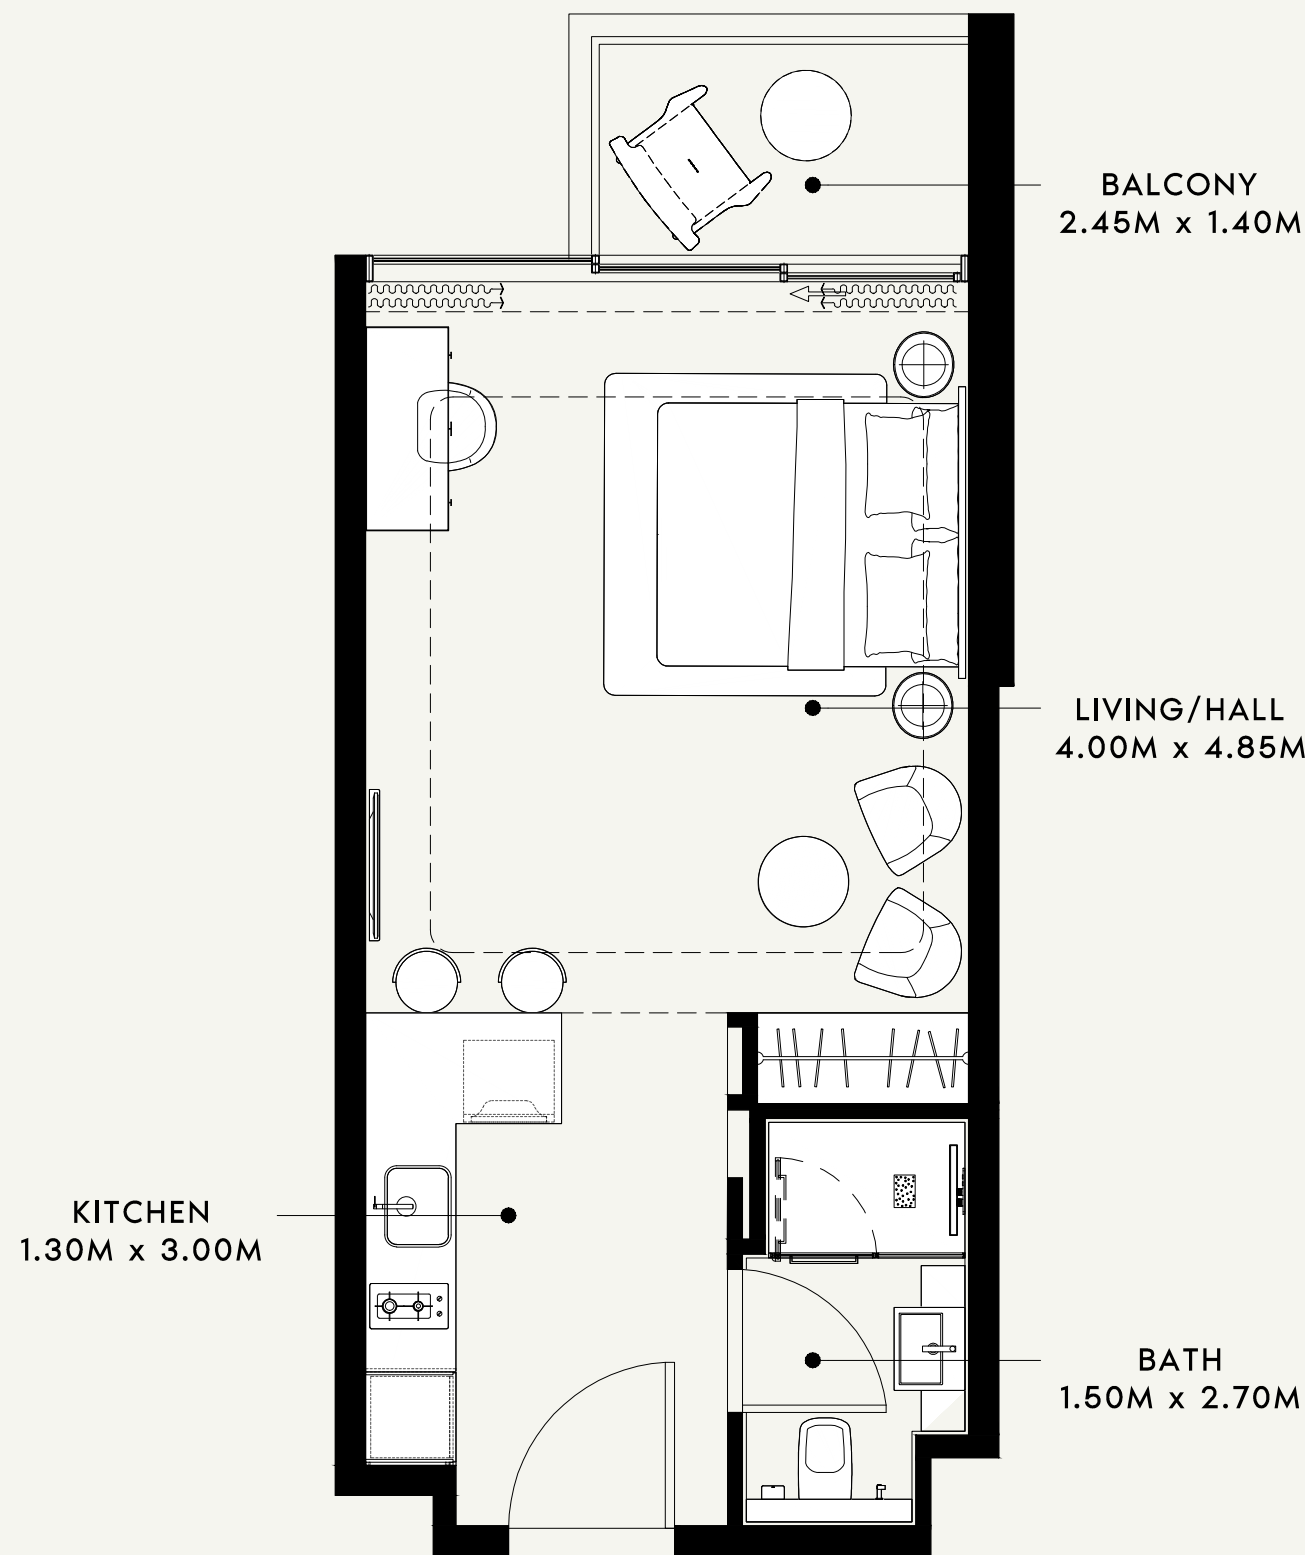


SCALE : 1:50

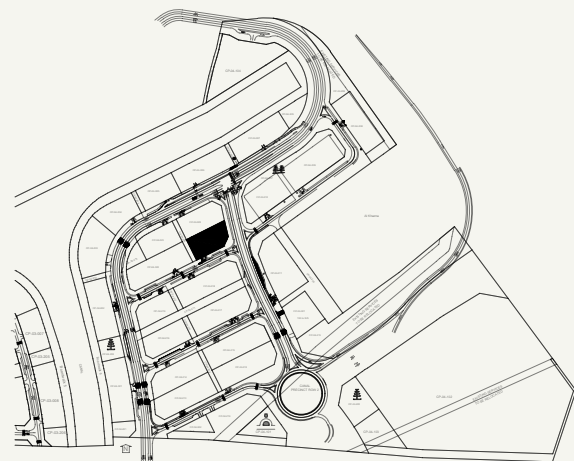

SCALE : N.T.S



NEIGHBOUR

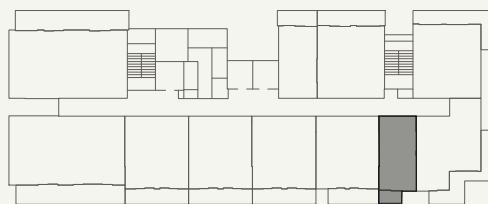

ROAD



SCALE : N.T.S



FLOOR NO:

3rd FLOOR

UNIT TYPE:

STUDIO -(TYPE-02)

APARTMENT AREA:

377.17 SQ.FT. (35.04 SQ.M.)

BALCONY AREA:

43.59 SQ.FT. (4.05 SQ.M.)

DISCLAIMER:

THE COLORED MARKETING FLOOR PLANS PROVIDED BY THE DEVELOPER ARE FOR ILLUSTRATIVE PURPOSES ONLY. ACTUAL DIMENSIONS, LAYOUT, AND FINISHES MAY VARY FROM THOSE DEPICTED IN THE PLANS. FURNITURE, FIXTURES, AND EQUIPMENT SHOWN IN THE PLANS ARE FOR DECORATIVE PURPOSES ONLY AND ARE NOT INCLUDED IN THE PURCHASE OR LEASE OF THE PROPERTY. THE DEVELOPER RESERVES THE RIGHT TO MAKE MODIFICATIONS, REVISIONS, AND CHANGES TO THE FLOOR PLANS, SPECIFICATIONS, AND FEATURES WITHOUT PRIOR NOTICE.

TOTAL APARTMENT AREA:

420.76 SQ.FT. (39.09 SQ.M.)



PROJECT NAME / BUILDING:

RIVIERA 60


APARTMENT NO:

305

SCALE : 1:50

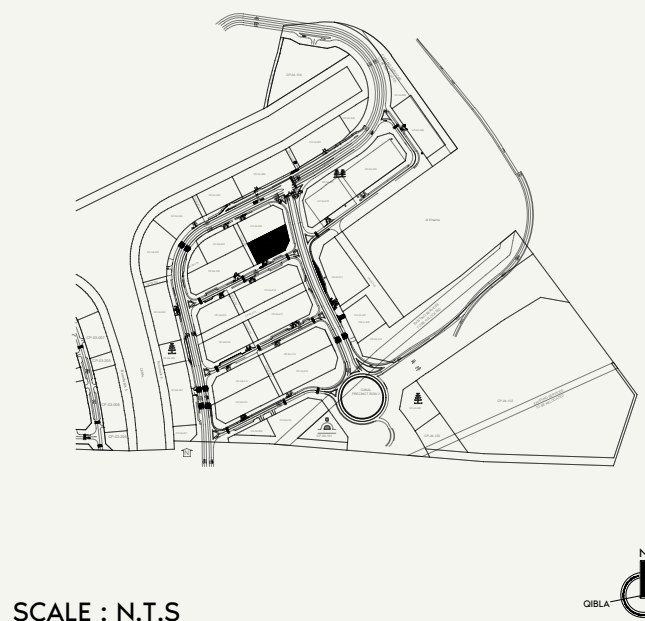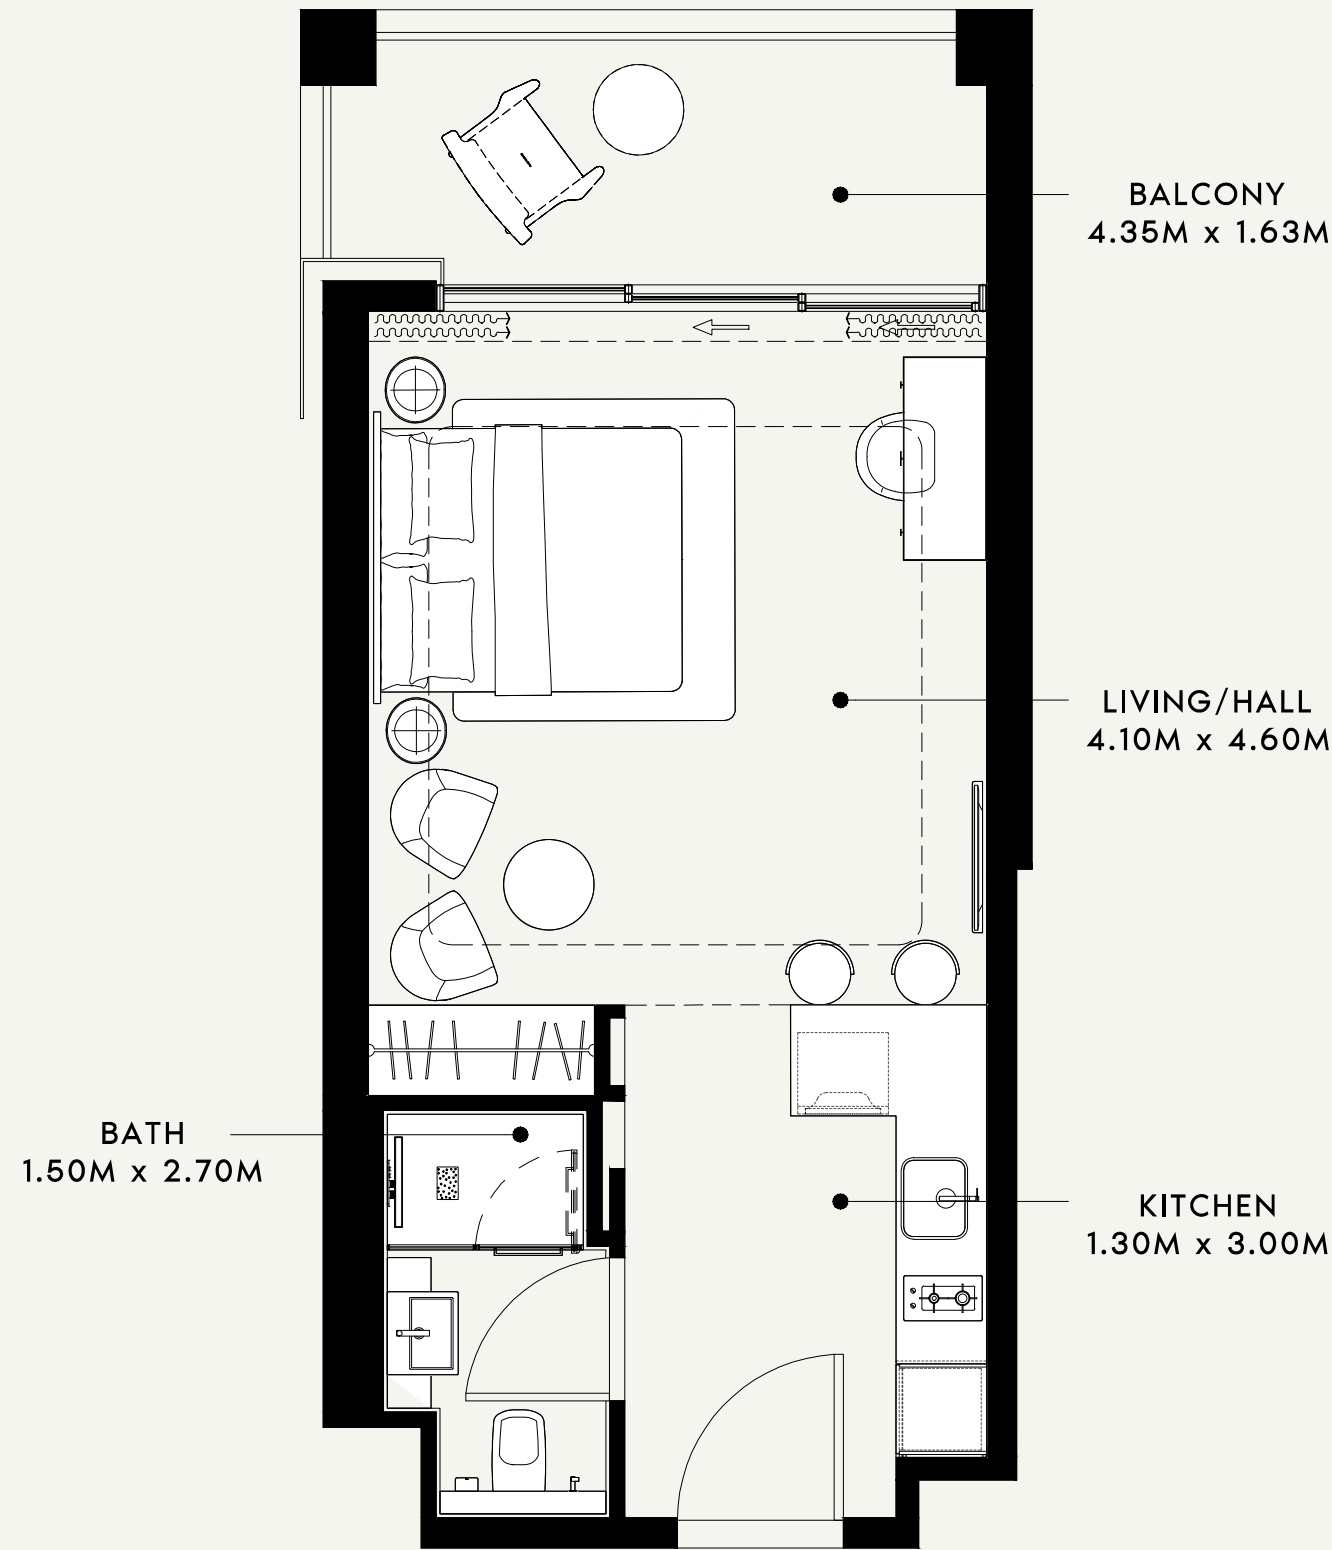

SCALE : N.T.S

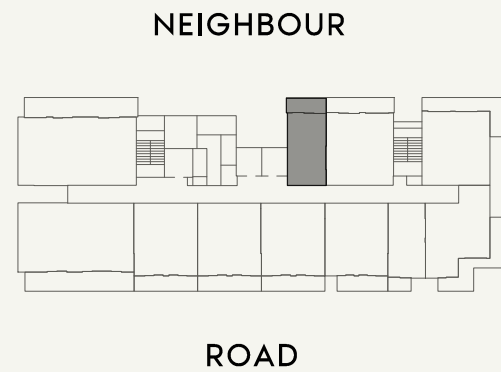

SCALE : N.T.S

AZIZI

FLOOR NO:

4th FLOOR

UNIT TYPE:

STUDIO-(TYPE-01)

APARTMENT AREA:

378.89 SQ.FT. (35.20 SQ.M.)

BALCONY AREA:

84.61 SQ.FT. (7.86 SQ.M.)

DISCLAIMER:

THE COLORED MARKETING FLOOR PLANS PROVIDED BY THE DEVELOPER ARE FOR ILLUSTRATIVE PURPOSES ONLY. ACTUAL DIMENSIONS, LAYOUT, AND FINISHES MAY VARY FROM THOSE DEPICTED IN THE PLANS. FURNITURE, FIXTURES, AND EQUIPMENT SHOWN IN THE PLANS ARE FOR DECORATIVE PURPOSES ONLY AND ARE NOT INCLUDED IN THE PURCHASE OR LEASE OF THE PROPERTY. THE DEVELOPER RESERVES THE RIGHT TO MAKE MODIFICATIONS, REVISIONS, AND CHANGES TO THE FLOOR PLANS, SPECIFICATIONS, AND FEATURES WITHOUT PRIOR NOTICE.

TOTAL APARTMENT AREA:


463.50 SQ.FT. (43.06 SQ.M.)

PROJECT NAME / BUILDING:


RIVIERA 60

APARTMENT NO:



401

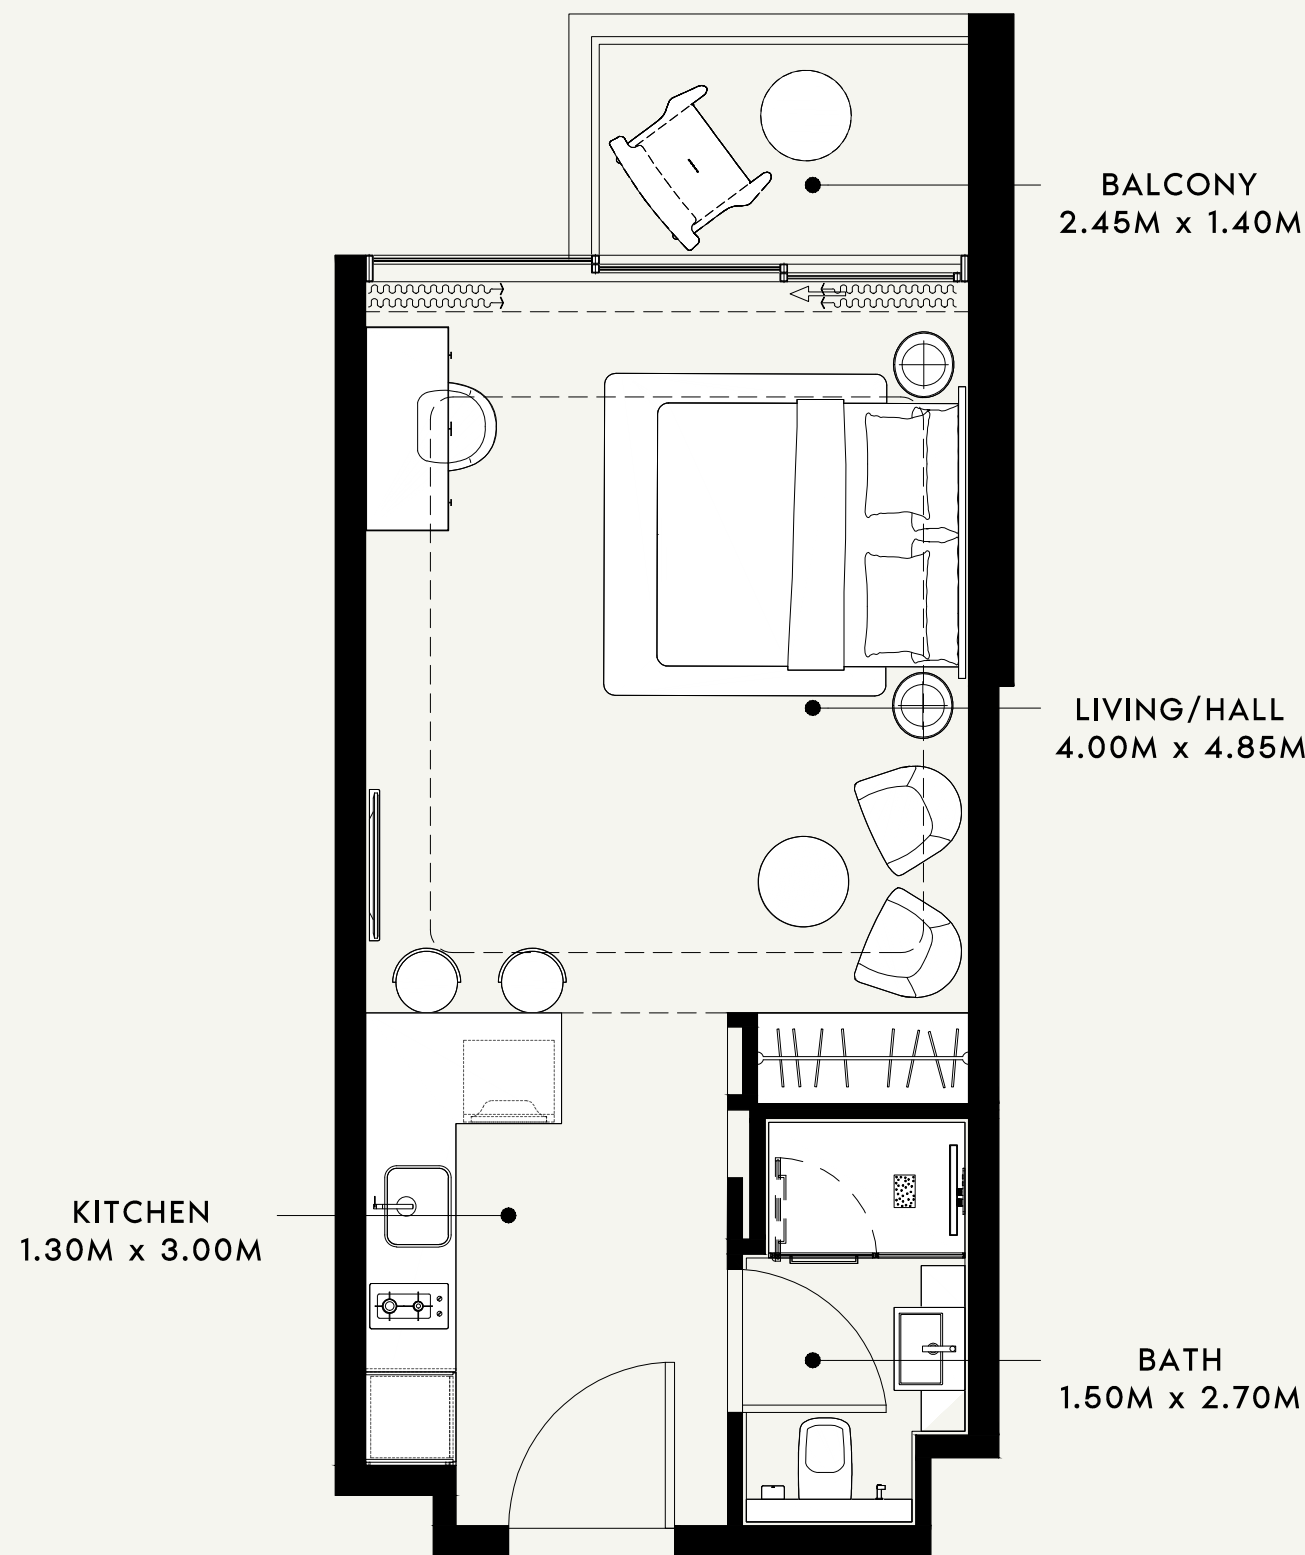

SCALE : 1:50

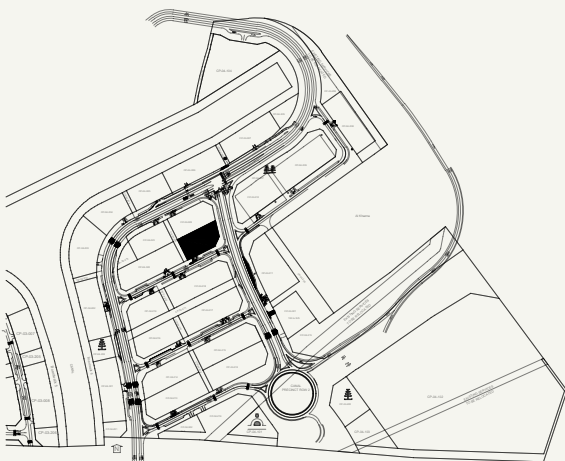

SCALE : N.T.S

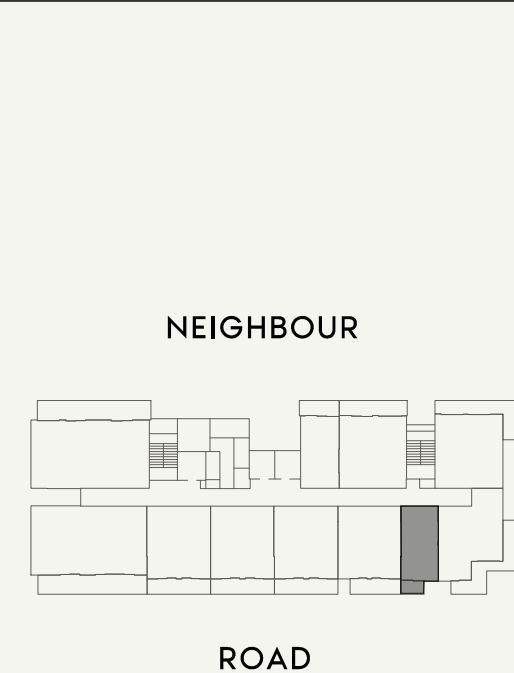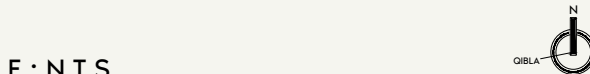

SCALE : N.T.S



FLOOR NO:

4th FLOOR

UNIT TYPE:

STUDIO -(TYPE-02)

APARTMENT AREA:

377.17 SQ.FT. (35.04 SQ.M.)

BALCONY AREA:

43.59 SQ.FT. (4.05 SQ.M.)

DISCLAIMER:

THE COLORED MARKETING FLOOR PLANS PROVIDED BY THE DEVELOPER ARE FOR ILLUSTRATIVE PURPOSES ONLY. ACTUAL DIMENSIONS, LAYOUT, AND FINISHES MAY VARY FROM THOSE DEPICTED IN THE PLANS. FURNITURE, FIXTURES, AND EQUIPMENT SHOWN IN THE PLANS ARE FOR DECORATIVE PURPOSES ONLY AND ARE NOT INCLUDED IN THE PURCHASE OR LEASE OF THE PROPERTY. THE DEVELOPER RESERVES THE RIGHT TO MAKE MODIFICATIONS, REVISIONS, AND CHANGES TO THE FLOOR PLANS, SPECIFICATIONS, AND FEATURES WITHOUT PRIOR NOTICE.

TOTAL APARTMENT AREA:

420.76 SQ.FT. (39.09 SQ.M.)


PROJECT NAME / BUILDING:

RIVIERA 60


APARTMENT NO:

405

SCALE : 1:50

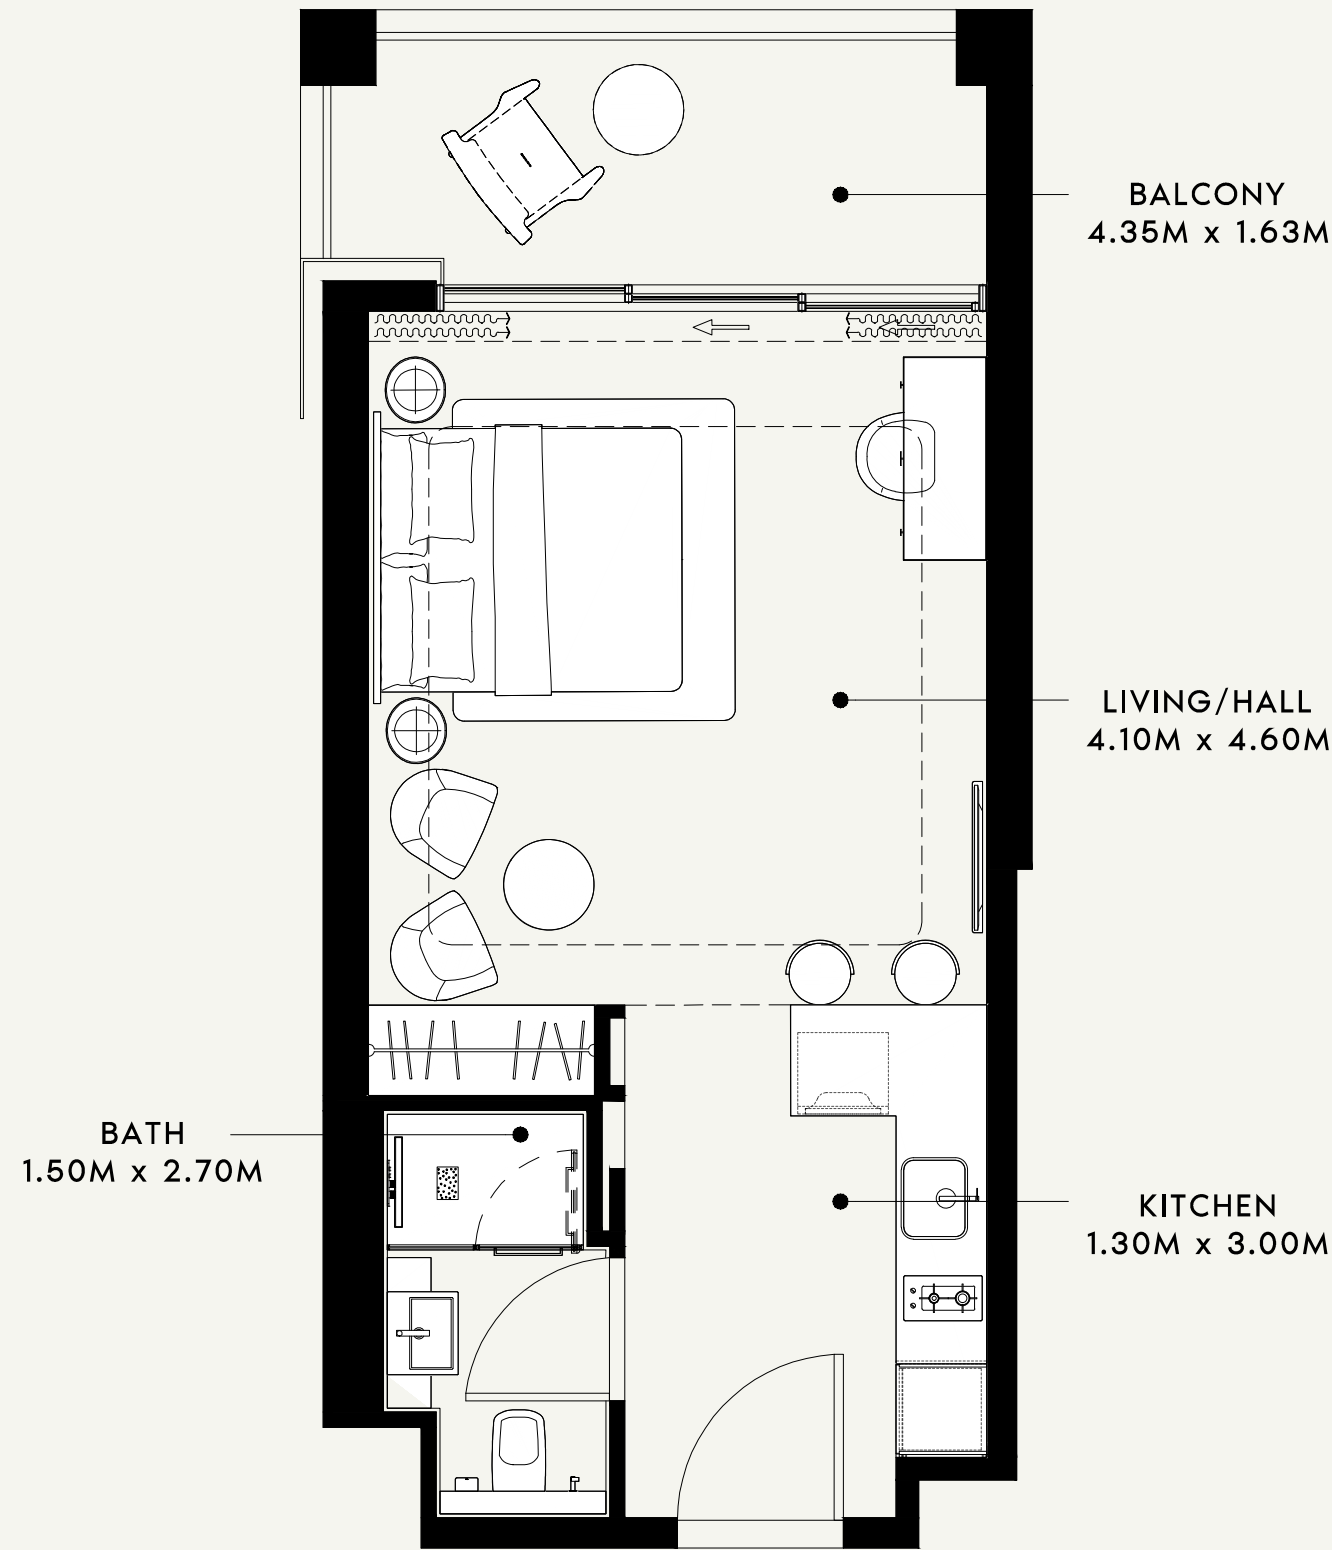

SCALE : N.T.S

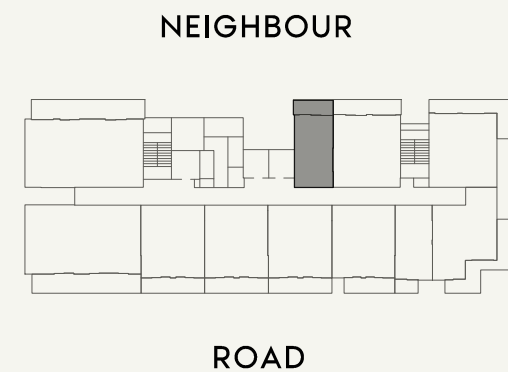

SCALE : N.T.S



FLOOR NO:

5th FLOOR

APARTMENT AREA:

378.14 SQ.FT. (35.13 SQ.M.)

DISCLAIMER:

THE COLORED MARKETING FLOOR PLANS PROVIDED BY THE DEVELOPER ARE FOR ILLUSTRATIVE PURPOSES ONLY. ACTUAL DIMENSIONS, LAYOUT, AND FINISHES MAY VARY FROM THOSE DEPICTED IN THE PLANS. FURNITURE, FIXTURES, AND EQUIPMENT SHOWN IN THE PLANS ARE FOR DECORATIVE PURPOSES ONLY AND ARE NOT INCLUDED IN THE PURCHASE OR LEASE OF THE PROPERTY. THE DEVELOPER RESERVES THE RIGHT TO MAKE MODIFICATIONS, REVISIONS, AND CHANGES TO THE FLOOR PLANS, SPECIFICATIONS, AND FEATURES WITHOUT PRIOR NOTICE.

TOTAL APARTMENT AREA:

462.74 SQ.FT. (42.99 SQ.M.)

PROJECT NAME / BUILDING:

RIVIERA 60

UNIT TYPE:



STUDIO-(TYPE-01)

BALCONY AREA:


84.61 SQ.FT. (7.86 SQ.M.)

APARTMENT NO:

501

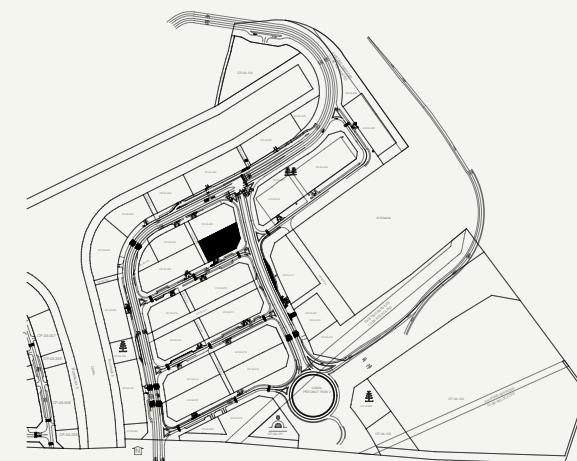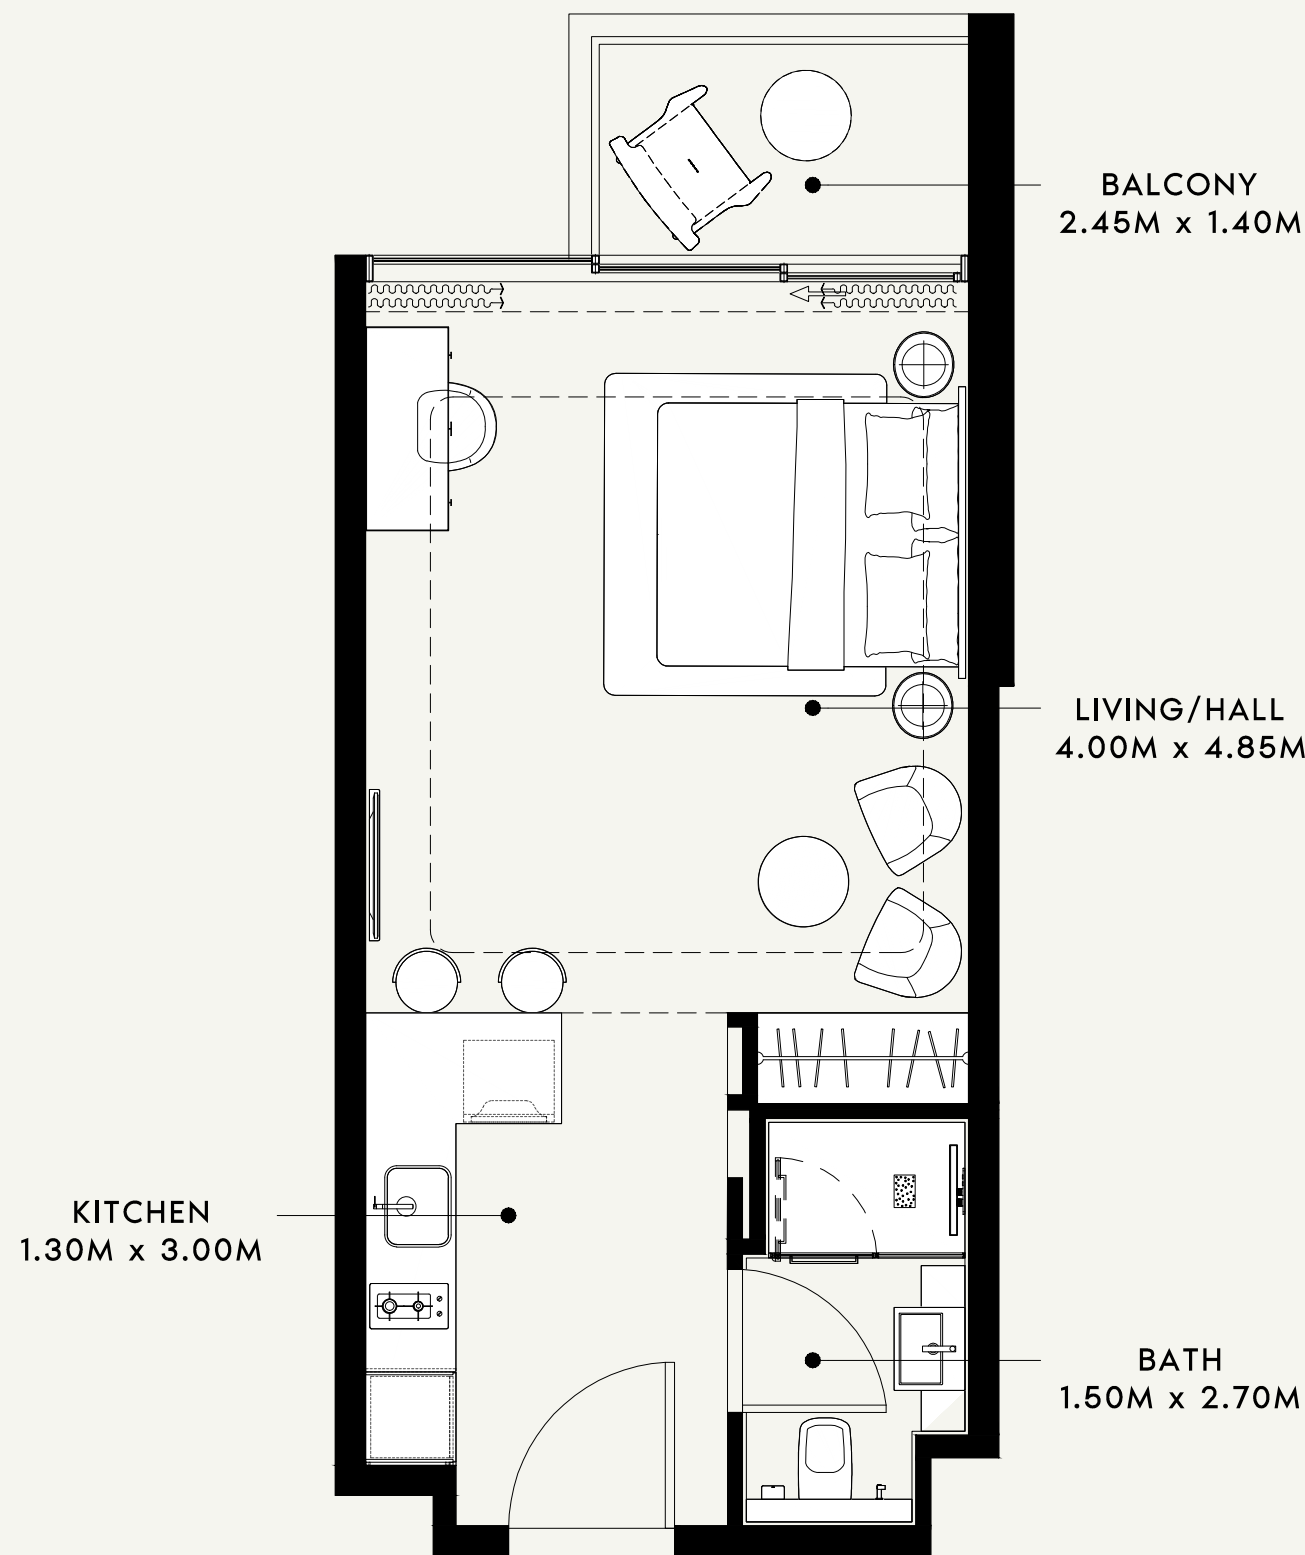

SCALE : N.T.S

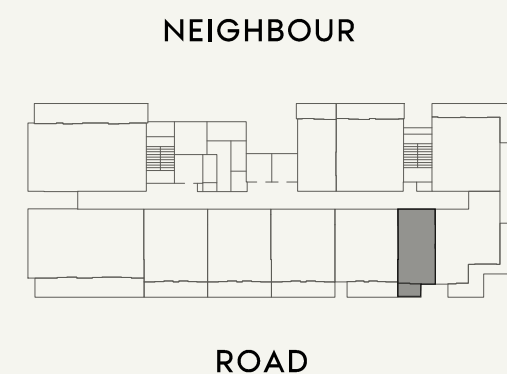

SCALE : N.T.S



FLOOR NO:

5th FLOOR

APARTMENT AREA:

377.17 SQ.FT. (35.04 SQ.M.)

DISCLAIMER:

THE COLORED MARKETING FLOOR PLANS PROVIDED BY THE DEVELOPER ARE FOR ILLUSTRATIVE PURPOSES ONLY. ACTUAL DIMENSIONS, LAYOUT, AND FINISHES MAY VARY FROM THOSE DEPICTED IN THE PLANS. FURNITURE, FIXTURES, AND EQUIPMENT SHOWN IN THE PLANS ARE FOR DECORATIVE PURPOSES ONLY AND ARE NOT INCLUDED IN THE PURCHASE OR LEASE OF THE PROPERTY. THE DEVELOPER RESERVES THE RIGHT TO MAKE MODIFICATIONS, REVISIONS, AND CHANGES TO THE FLOOR PLANS, SPECIFICATIONS, AND FEATURES WITHOUT PRIOR NOTICE.

TOTAL APARTMENT AREA:

420.76 SQ.FT. (39.09 SQ.M.)

PROJECT NAME / BUILDING:

RIVIERA 60

UNIT TYPE:

STUDIO -(TYPE-02)



BALCONY AREA:

43.59 SQ.FT. (4.05 SQ.M.)


APARTMENT NO:

505

SCALE : 1:50

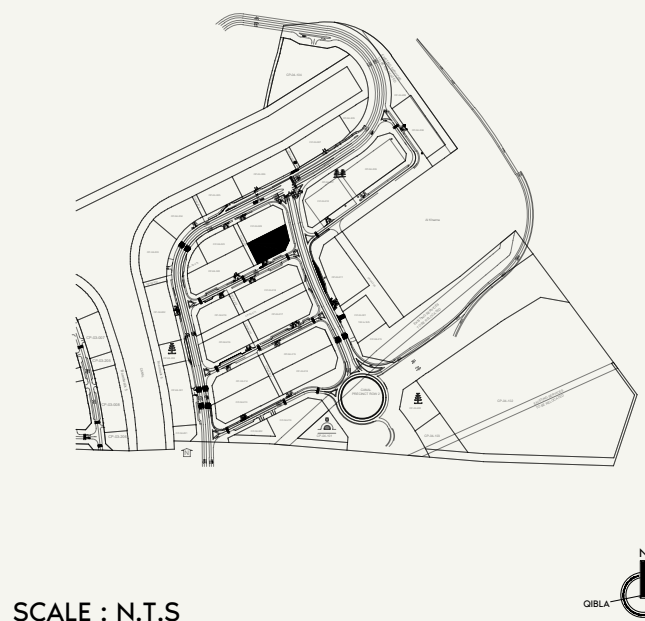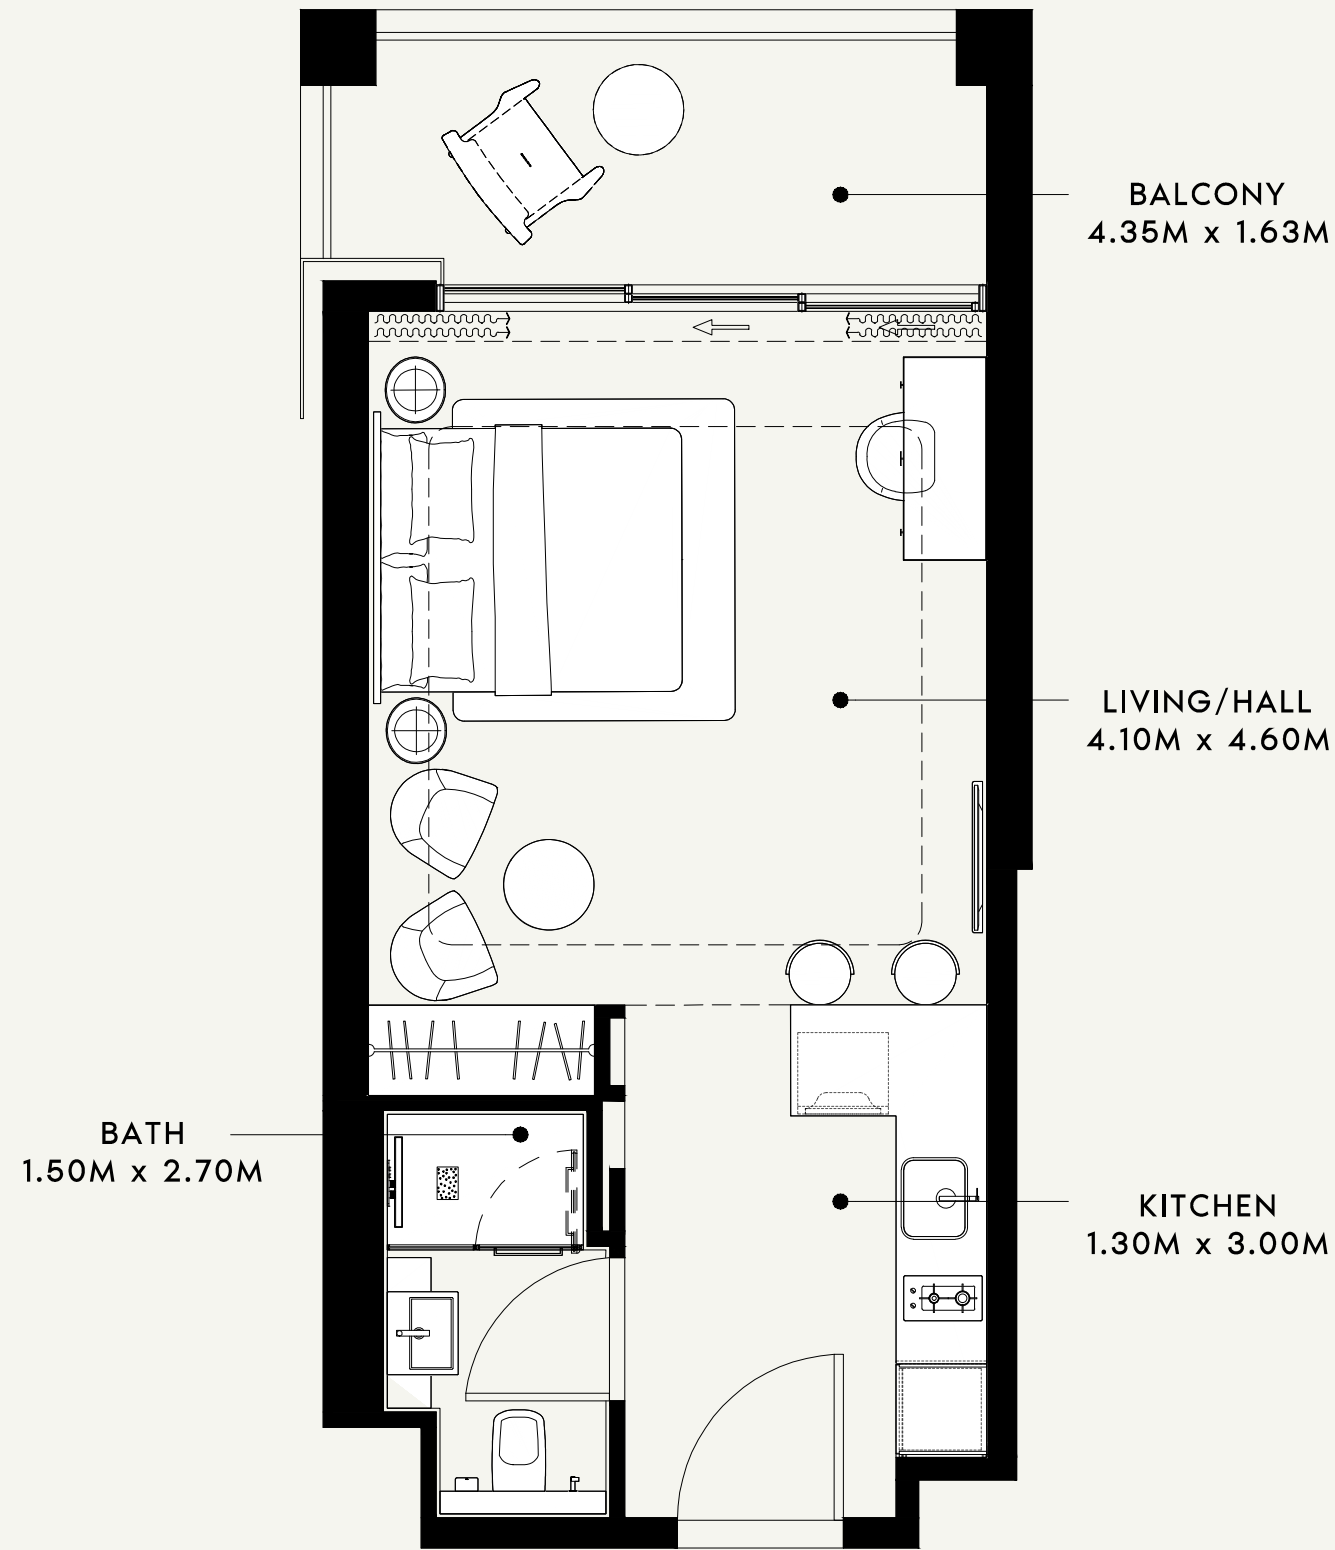

SCALE : N.T.S

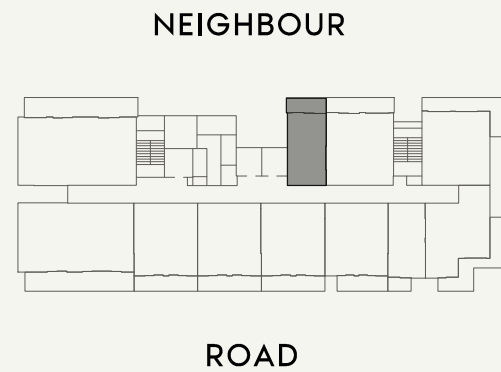

SCALE : N.T.S

AZIZI

FLOOR NO:

6th FLOOR

UNIT TYPE:

STUDIO-(TYPE-01)

APARTMENT AREA:

378.14 SQ.FT. (35.13 SQ.M.)

BALCONY AREA:

84.61 SQ.FT. (7.86 SQ.M.)

DISCLAIMER:

THE COLORED MARKETING FLOOR PLANS PROVIDED BY THE DEVELOPER ARE FOR ILLUSTRATIVE PURPOSES ONLY. ACTUAL DIMENSIONS, LAYOUT, AND FINISHES MAY VARY FROM THOSE DEPICTED IN THE PLANS. FURNITURE, FIXTURES, AND EQUIPMENT SHOWN IN THE PLANS ARE FOR DECORATIVE PURPOSES ONLY AND ARE NOT INCLUDED IN THE PURCHASE OR LEASE OF THE PROPERTY. THE DEVELOPER RESERVES THE RIGHT TO MAKE MODIFICATIONS, REVISIONS, AND CHANGES TO THE FLOOR PLANS, SPECIFICATIONS, AND FEATURES WITHOUT PRIOR NOTICE.

TOTAL APARTMENT AREA:


462.74 SQ.FT. (42.99 SQ.M.)

PROJECT NAME / BUILDING:


RIVIERA 60

APARTMENT NO:


601

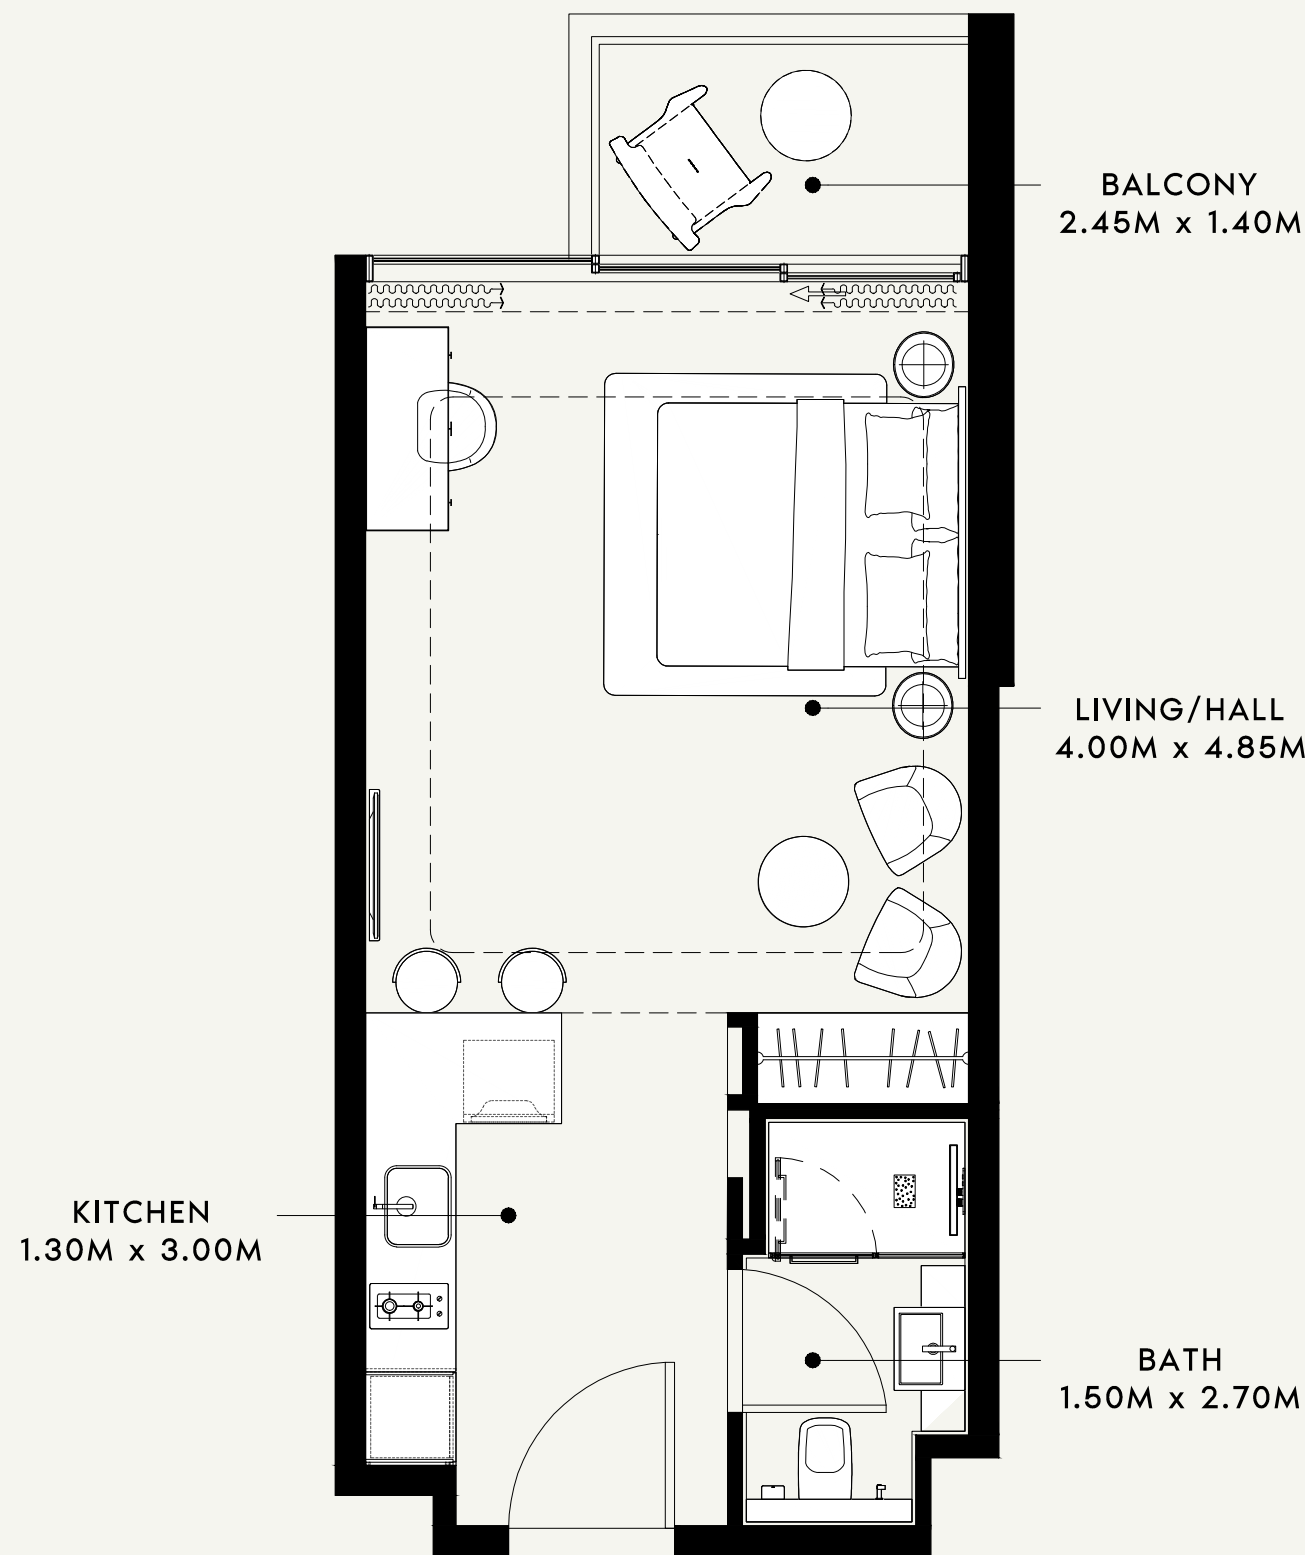

SCALE : 1:50

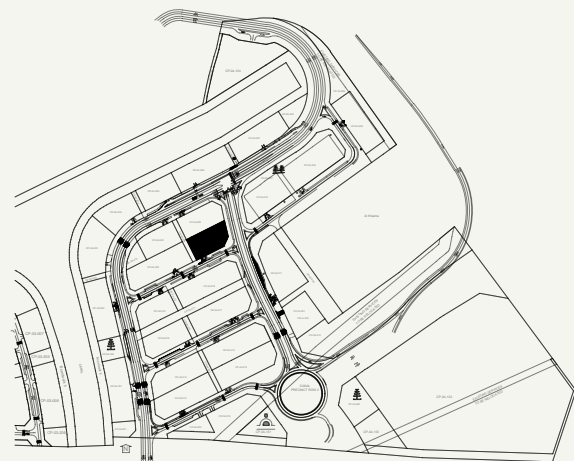

SCALE : N.T.S

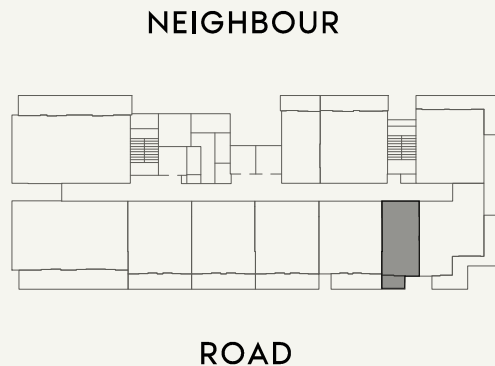

SCALE : N.T.S



FLOOR NO:

6th FLOOR

UNIT TYPE:

STUDIO -(TYPE-02)

APARTMENT AREA:

377.17 SQ.FT. (35.04 SQ.M.)

BALCONY AREA:

43.59 SQ.FT. (4.05 SQ.M.)

DISCLAIMER:

THE COLORED MARKETING FLOOR PLANS PROVIDED BY THE DEVELOPER ARE FOR ILLUSTRATIVE PURPOSES ONLY. ACTUAL DIMENSIONS, LAYOUT, AND FINISHES MAY VARY FROM THOSE DEPICTED IN THE PLANS. FURNITURE, FIXTURES, AND EQUIPMENT SHOWN IN THE PLANS ARE FOR DECORATIVE PURPOSES ONLY AND ARE NOT INCLUDED IN THE PURCHASE OR LEASE OF THE PROPERTY. THE DEVELOPER RESERVES THE RIGHT TO MAKE MODIFICATIONS, REVISIONS, AND CHANGES TO THE FLOOR PLANS, SPECIFICATIONS, AND FEATURES WITHOUT PRIOR NOTICE.

TOTAL APARTMENT AREA:

420.76 SQ.FT. (39.09 SQ.M.)



PROJECT NAME / BUILDING:

RIVIERA 60

APARTMENT NO:

605


SCALE : 1:50

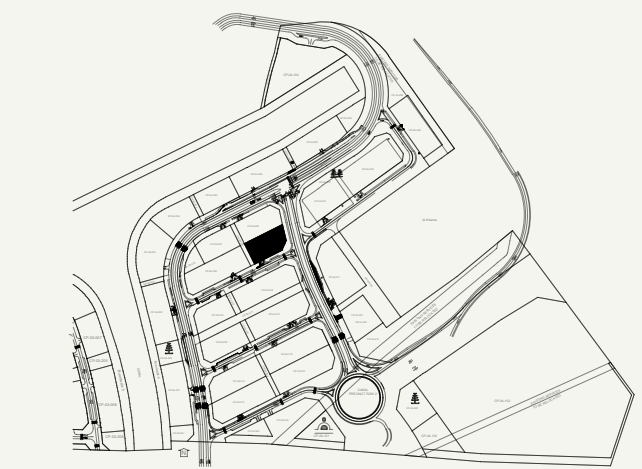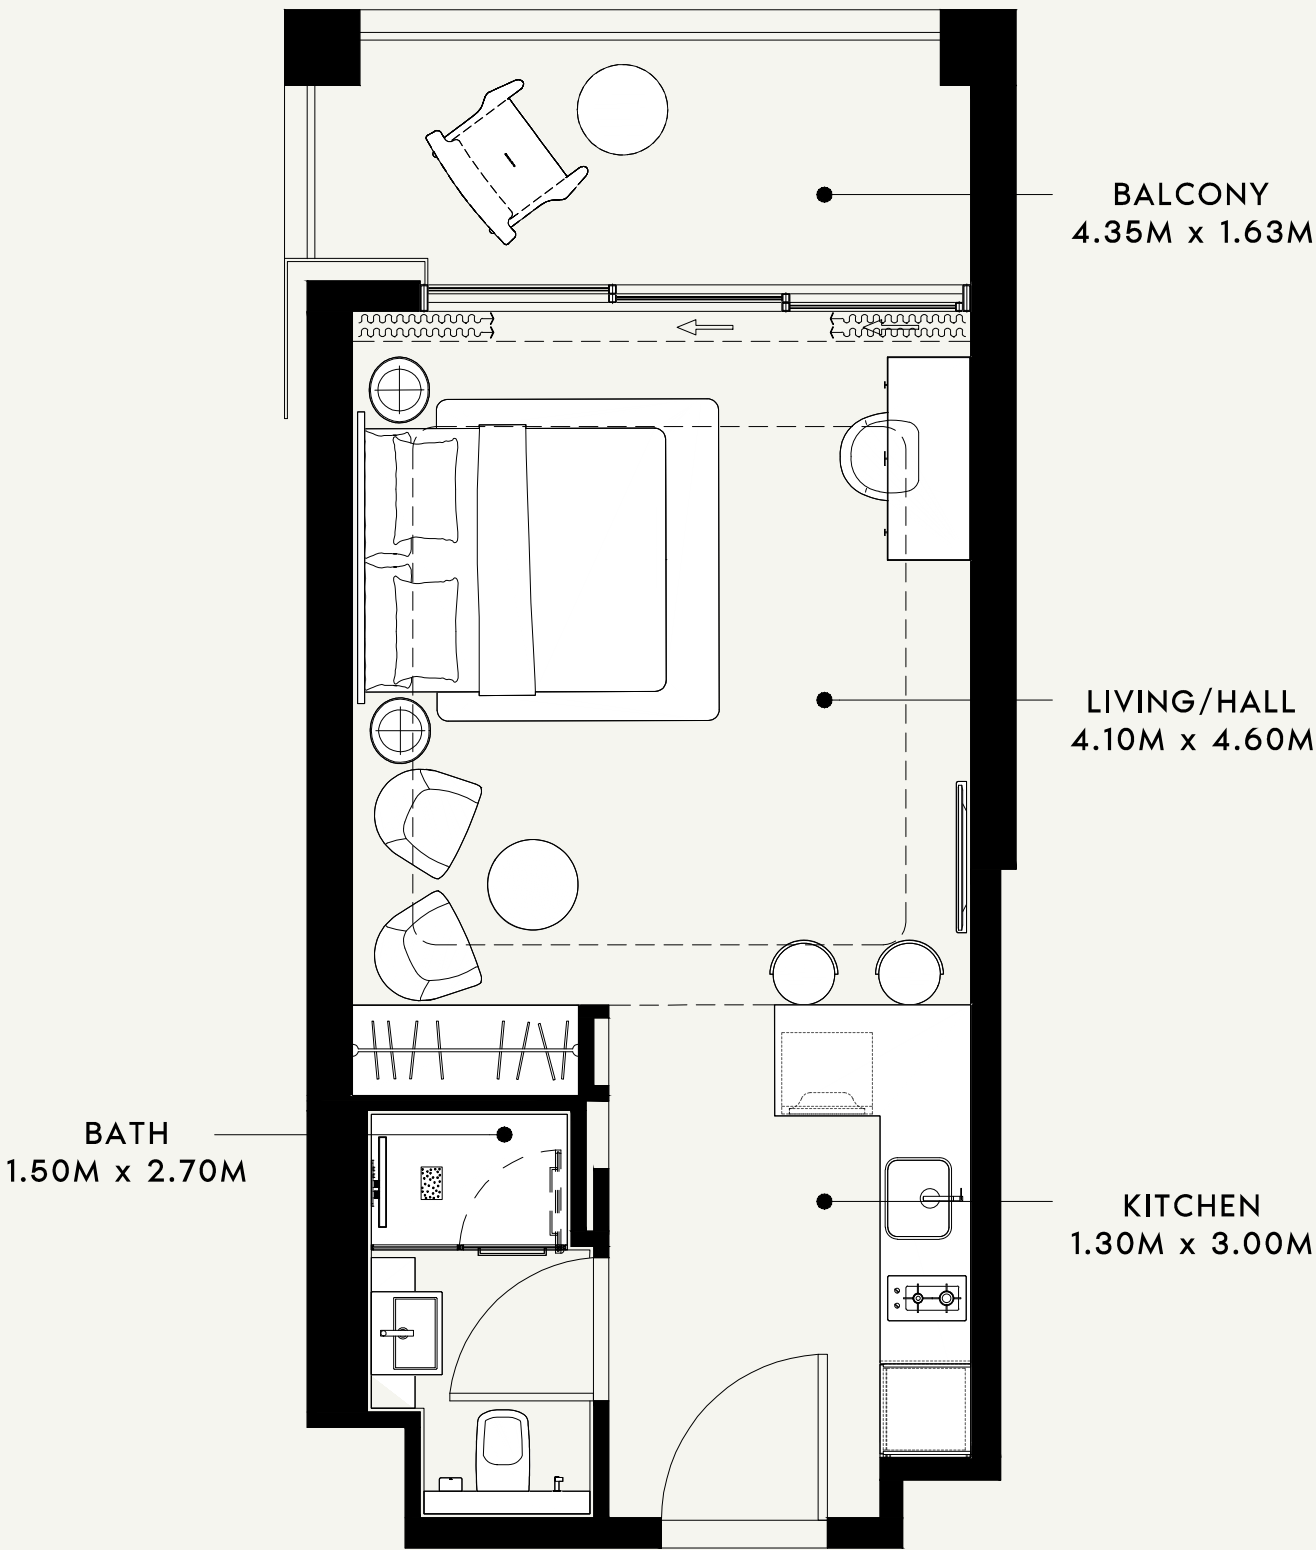

SCALE : N.T.S



NEIGHBOUR

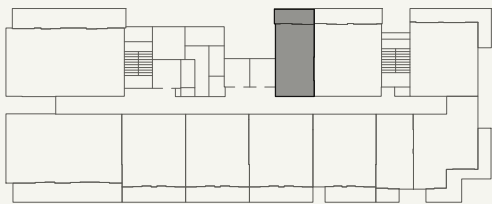

ROAD

SCALE : N.T.S



AZIZI

FLOOR NO:

7th FLOOR

UNIT TYPE:

STUDIO-(TYPE-01)

APARTMENT AREA:

378.14 SQ.FT. (35.13 SQ.M.)

BALCONY AREA:

84.61 SQ.FT. (7.86 SQ.M.)

DISCLAIMER:

THE COLORED MARKETING FLOOR PLANS PROVIDED BY THE DEVELOPER ARE FOR ILLUSTRATIVE PURPOSES ONLY. ACTUAL DIMENSIONS, LAYOUT, AND FINISHES MAY VARY FROM THOSE DEPICTED IN THE PLANS. FURNITURE, FIXTURES, AND EQUIPMENT SHOWN IN THE PLANS ARE FOR DECORATIVE PURPOSES ONLY AND ARE NOT INCLUDED IN THE PURCHASE OR LEASE OF THE PROPERTY. THE DEVELOPER RESERVES THE RIGHT TO MAKE MODIFICATIONS, REVISIONS, AND CHANGES TO THE FLOOR PLANS, SPECIFICATIONS, AND FEATURES WITHOUT PRIOR NOTICE.

TOTAL APARTMENT AREA:


462.74 SQ.FT. (42.99 SQ.M.)

PROJECT NAME / BUILDING:


RIVIERA 60

APARTMENT NO:

701

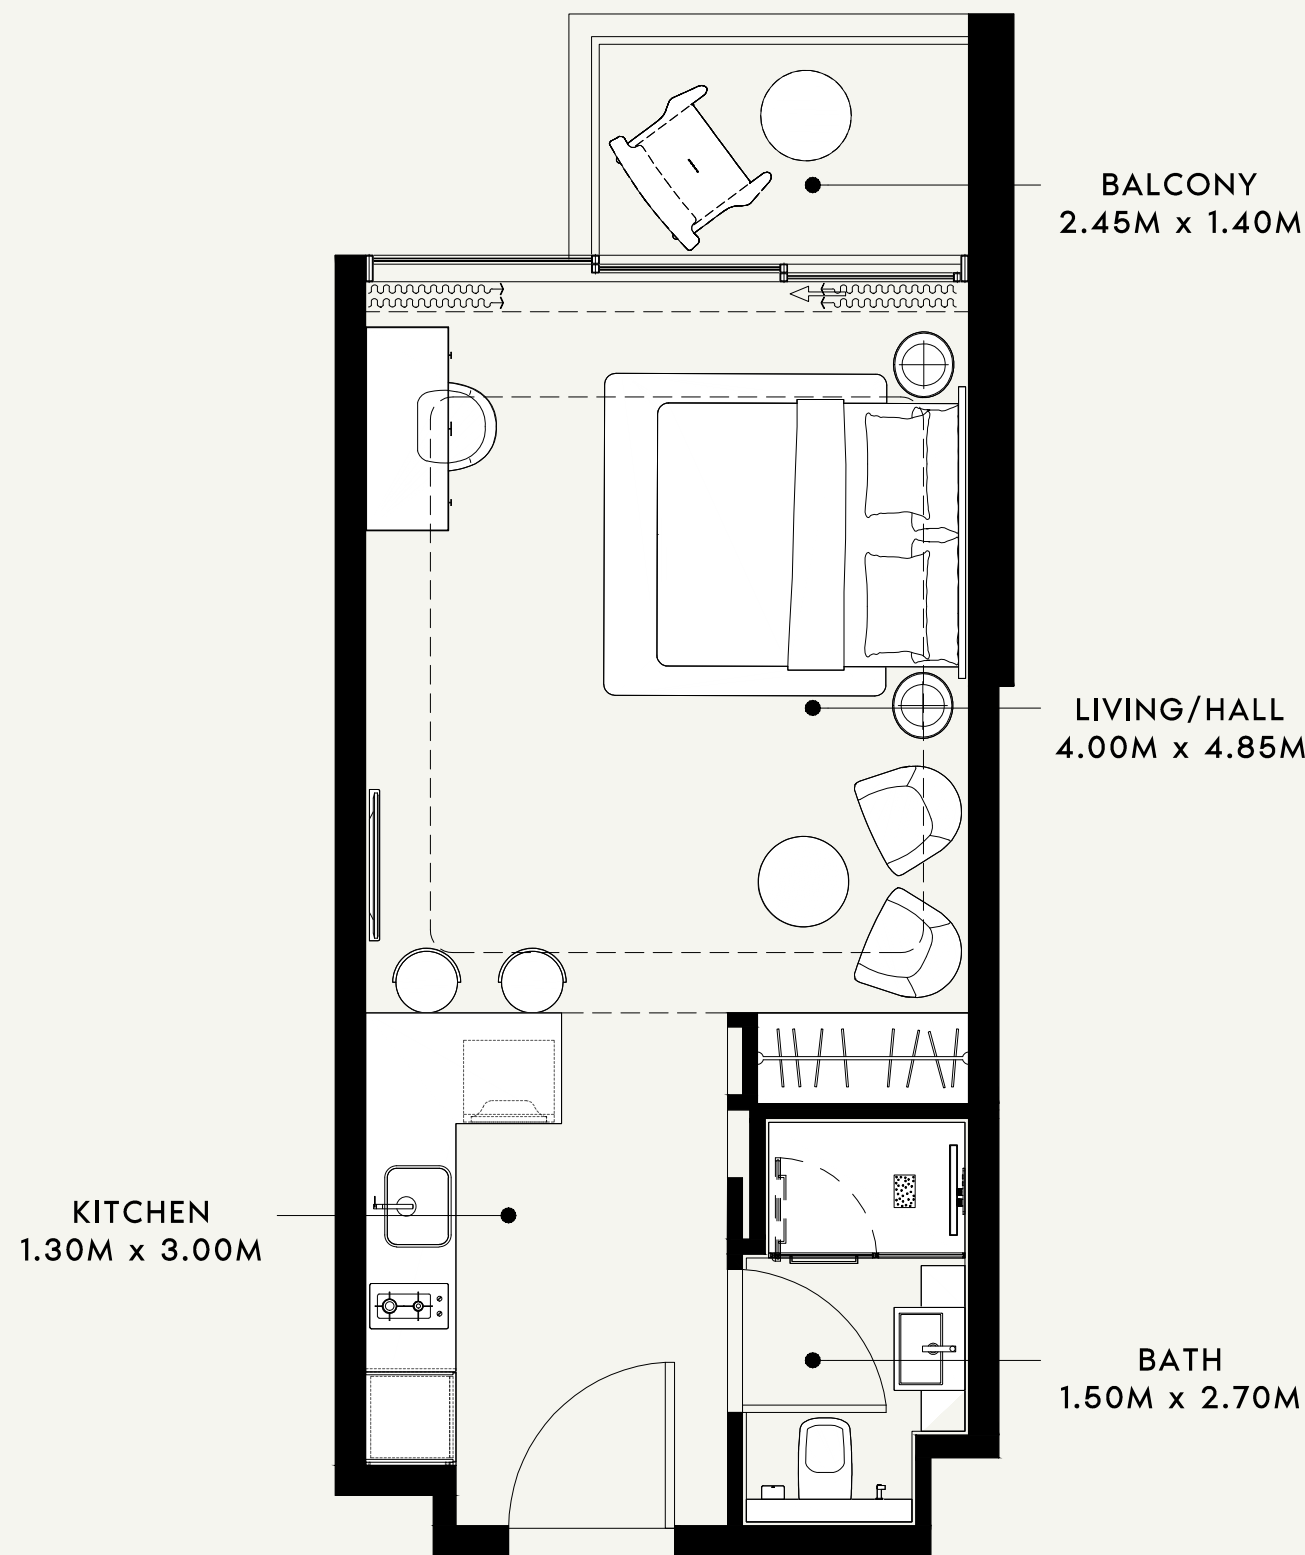


SCALE : 1:50

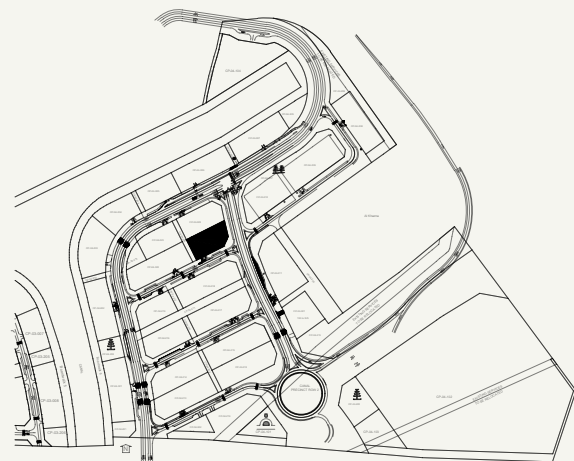

SCALE : N.T.S



NEIGHBOUR

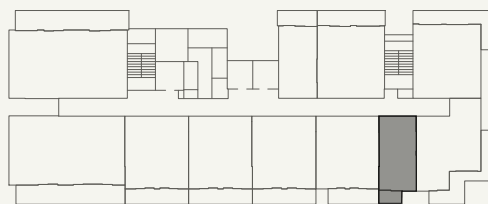

ROAD



SCALE : N.T.S

AZIZI

FLOOR NO:

7th FLOOR

UNIT TYPE:

STUDIO -(TYPE-02)

APARTMENT AREA:

377.17 SQ.FT. (35.04 SQ.M.)

BALCONY AREA:

43.59 SQ.FT. (4.05 SQ.M.)

DISCLAIMER:

THE COLORED MARKETING FLOOR PLANS PROVIDED BY THE DEVELOPER ARE FOR ILLUSTRATIVE PURPOSES ONLY. ACTUAL DIMENSIONS, LAYOUT, AND FINISHES MAY VARY FROM THOSE DEPICTED IN THE PLANS. FURNITURE, FIXTURES, AND EQUIPMENT SHOWN IN THE PLANS ARE FOR DECORATIVE PURPOSES ONLY AND ARE NOT INCLUDED IN THE PURCHASE OR LEASE OF THE PROPERTY. THE DEVELOPER RESERVES THE RIGHT TO MAKE MODIFICATIONS, REVISIONS, AND CHANGES TO THE FLOOR PLANS, SPECIFICATIONS, AND FEATURES WITHOUT PRIOR NOTICE.

TOTAL APARTMENT AREA:

420.76 SQ.FT. (39.09 SQ.M.)



PROJECT NAME / BUILDING:

RIVIERA 60


APARTMENT NO:

705

SCALE : 1:50

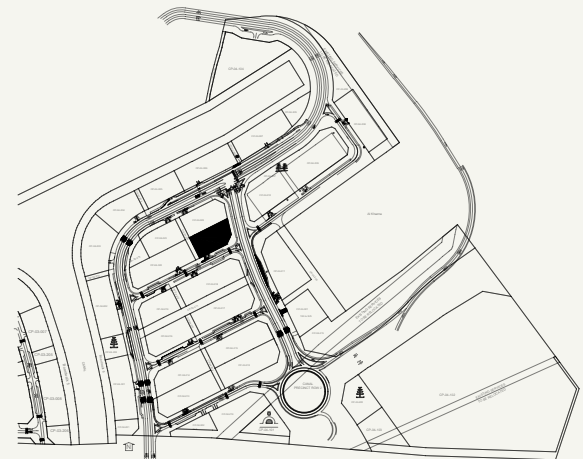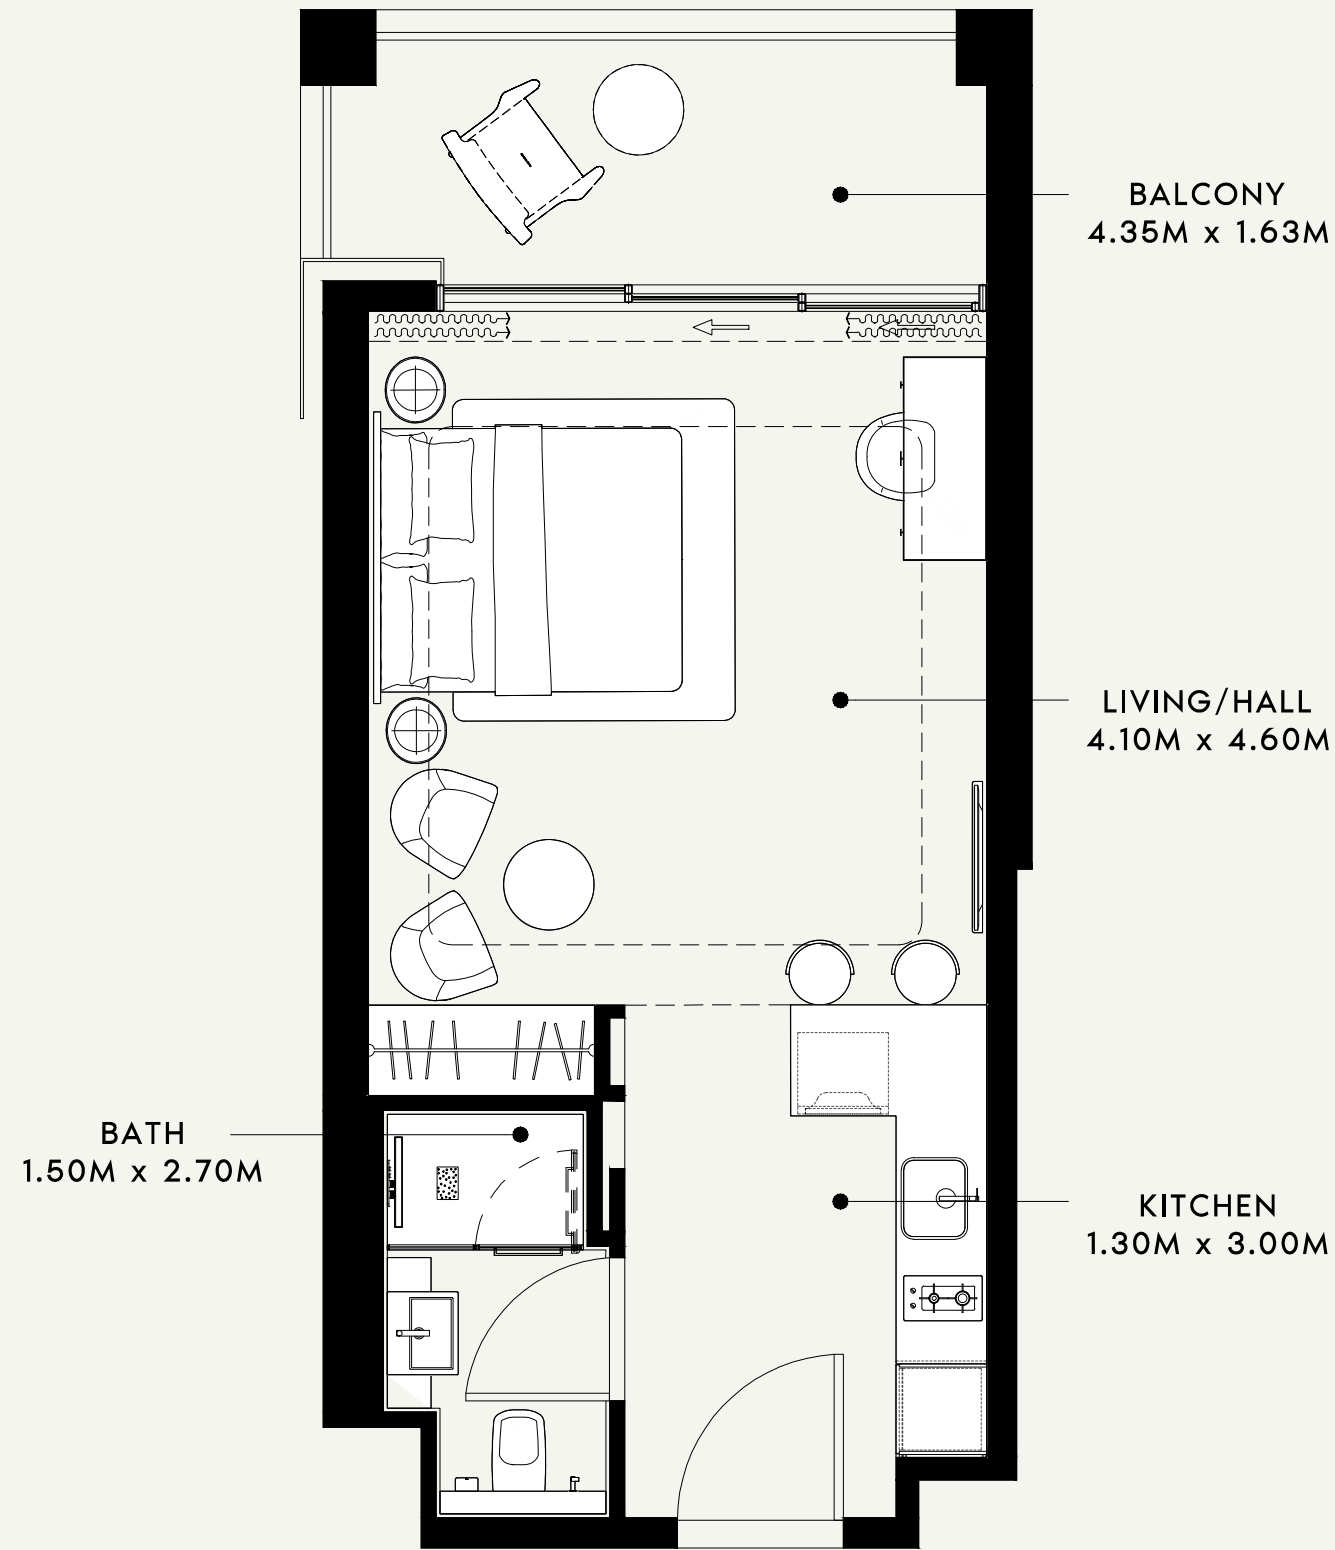

SCALE : N.T.S

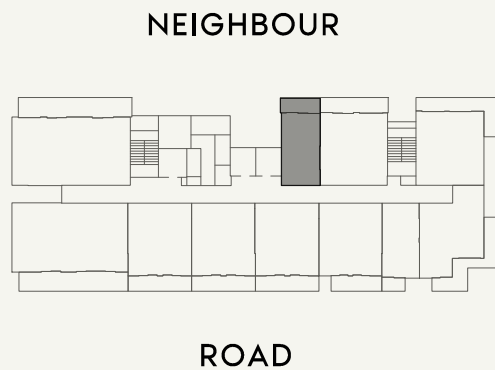

SCALE : N.T.S



FLOOR NO:

8th FLOOR

UNIT TYPE:

STUDIO-(TYPE-01)

APARTMENT AREA:

390.09 SQ.FT. (36.24 SQ.M.)

BALCONY AREA:

72.12 SQ.FT. (6.70 SQ.M.)

DISCLAIMER:

THE COLORED MARKETING FLOOR PLANS PROVIDED BY THE DEVELOPER ARE FOR ILLUSTRATIVE PURPOSES ONLY. ACTUAL DIMENSIONS, LAYOUT, AND FINISHES MAY VARY FROM THOSE DEPICTED IN THE PLANS. FURNITURE, FIXTURES, AND EQUIPMENT SHOWN IN THE PLANS ARE FOR DECORATIVE PURPOSES ONLY AND ARE NOT INCLUDED IN THE PURCHASE OR LEASE OF THE PROPERTY. THE DEVELOPER RESERVES THE RIGHT TO MAKE MODIFICATIONS, REVISIONS, AND CHANGES TO THE FLOOR PLANS, SPECIFICATIONS, AND FEATURES WITHOUT PRIOR NOTICE.

TOTAL APARTMENT AREA:


462.21 SQ.FT. (42.94 SQ.M.)

PROJECT NAME / BUILDING:


RIVIERA 60

APARTMENT NO:

801

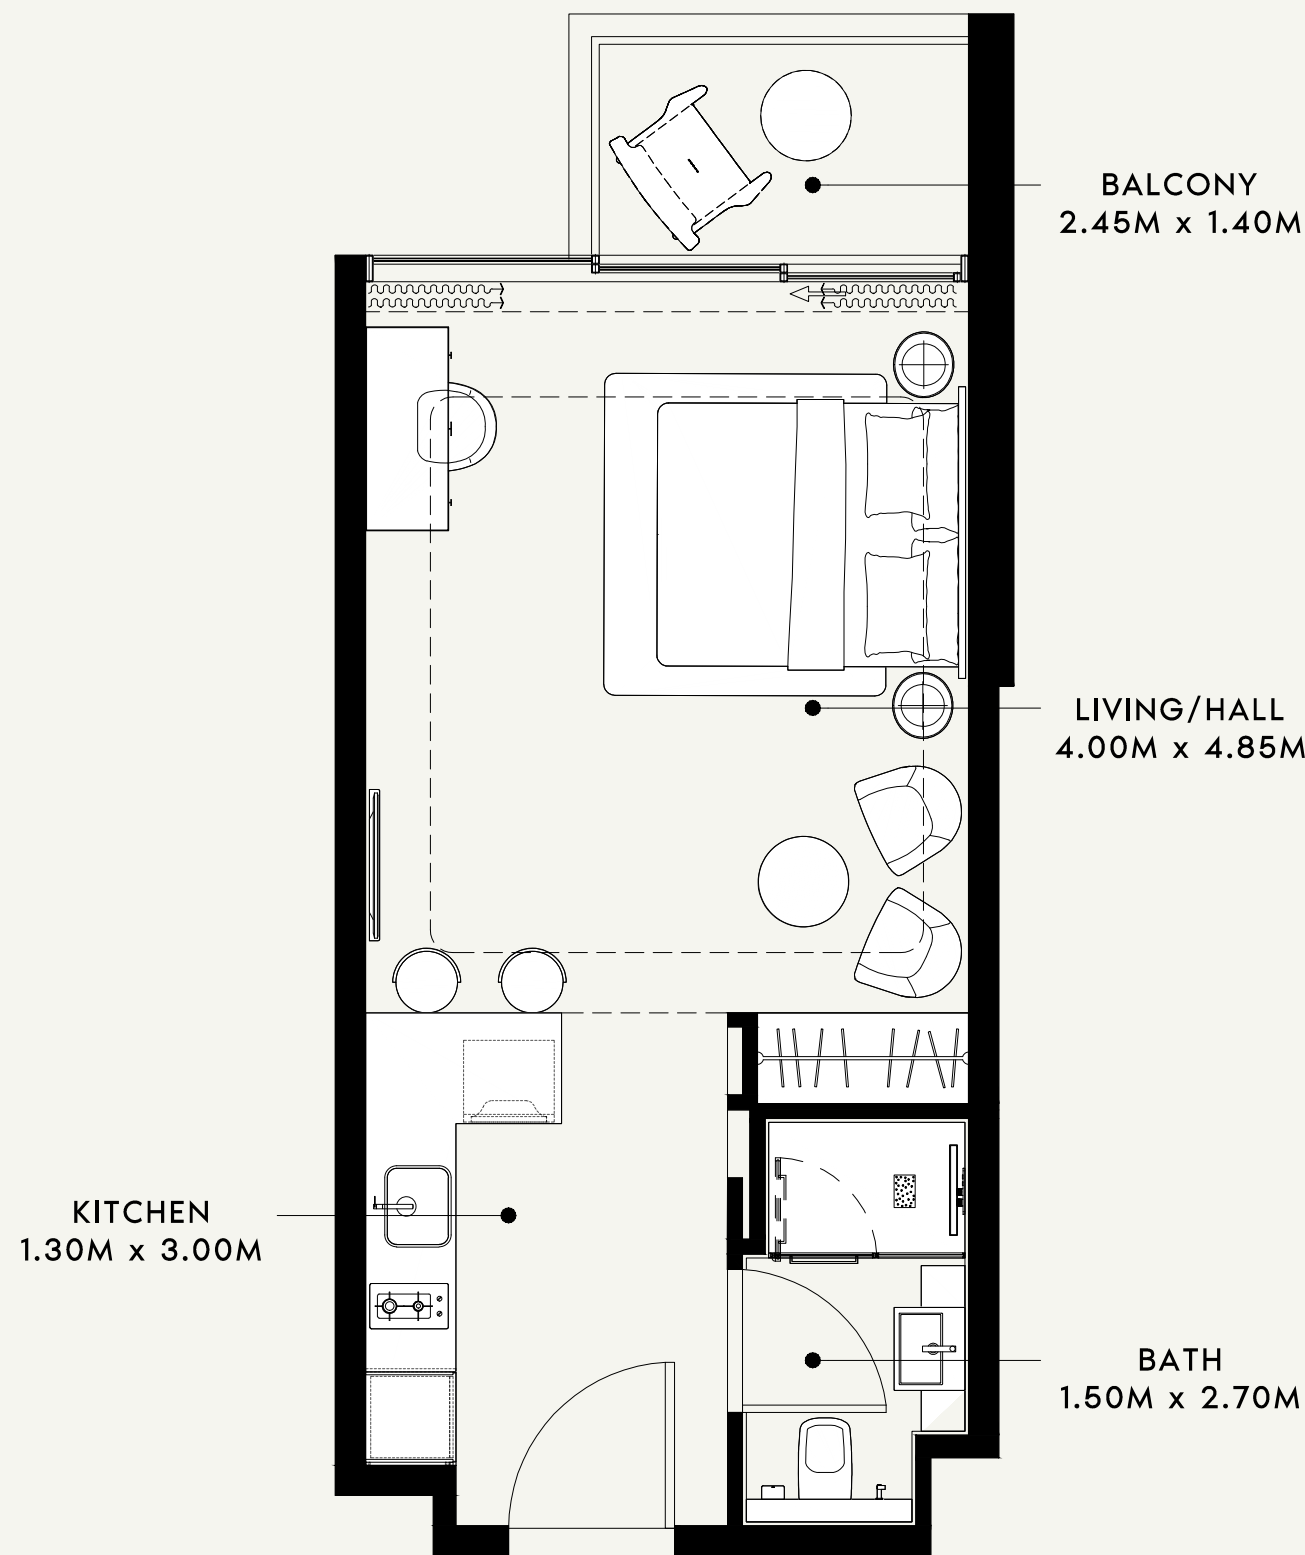


SCALE : 1:50

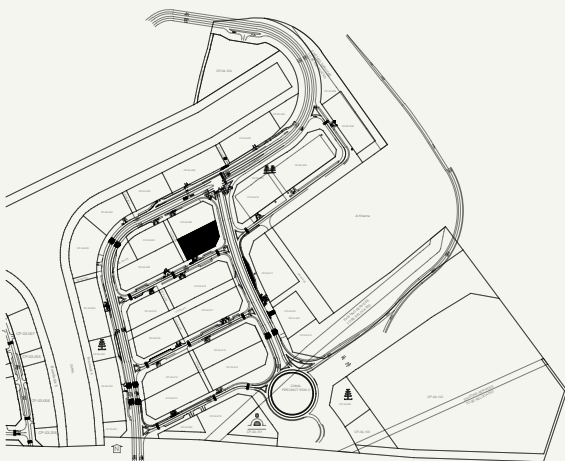

SCALE : N.T.S



NEIGHBOUR

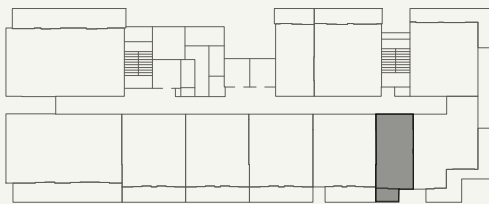

ROAD



SCALE : N.T.S



FLOOR NO:

8th FLOOR

UNIT TYPE:

STUDIO -(TYPE-02)

APARTMENT AREA:

377.17 SQ.FT. (35.04 SQ.M.)

BALCONY AREA:

43.59 SQ.FT. (4.05 SQ.M.)

DISCLAIMER:

THE COLORED MARKETING FLOOR PLANS PROVIDED BY THE DEVELOPER ARE FOR ILLUSTRATIVE PURPOSES ONLY. ACTUAL DIMENSIONS, LAYOUT, AND FINISHES MAY VARY FROM THOSE DEPICTED IN THE PLANS. FURNITURE, FIXTURES, AND EQUIPMENT SHOWN IN THE PLANS ARE FOR DECORATIVE PURPOSES ONLY AND ARE NOT INCLUDED IN THE PURCHASE OR LEASE OF THE PROPERTY. THE DEVELOPER RESERVES THE RIGHT TO MAKE MODIFICATIONS, REVISIONS, AND CHANGES TO THE FLOOR PLANS, SPECIFICATIONS, AND FEATURES WITHOUT PRIOR NOTICE.

TOTAL APARTMENT AREA:

420.76 SQ.FT. (39.09 SQ.M.)

PROJECT NAME / BUILDING:

RIVIERA 60

APARTMENT NO:

805

BED ROOM
3.60M x 3.00M

BATH
2.15M x 2.55M

TOILET
1.85M x 1.65M

TERRACE
7.50M x 1.63M

LIVING/DINING
3.60M x 5.45M

KITCHEN
3.50M x 2.55M

SCALE : 1:50

SCALE : N.T.S

NEIGHBOUR

ROAD

SCALE : N.T.S

AZIZI

FLOOR NO:

1st FLOOR

UNIT TYPE:

1 BED ROOM -(TYPE-04)

APARTMENT AREA:

660.59 SQ.FT. (61.37 SQ.M.)

BALCONY AREA:

149.08 SQ.FT. (13.85 SQ.M.)

DISCLAIMER:

THE COLORED MARKETING FLOOR PLANS PROVIDED BY THE DEVELOPER ARE FOR ILLUSTRATIVE PURPOSES ONLY. ACTUAL DIMENSIONS, LAYOUT, AND FINISHES MAY VARY FROM THOSE DEPICTED IN THE PLANS. FURNITURE, FIXTURES, AND EQUIPMENT SHOWN IN THE PLANS ARE FOR DECORATIVE PURPOSES ONLY AND ARE NOT INCLUDED IN THE PURCHASE OR LEASE OF THE PROPERTY. THE DEVELOPER RESERVES THE RIGHT TO MAKE MODIFICATIONS, REVISIONS, AND CHANGES TO THE FLOOR PLANS, SPECIFICATIONS, AND FEATURES WITHOUT PRIOR NOTICE.

TOTAL APARTMENT AREA:

809.67 SQ.FT. (75.22 SQ.M.)

PROJECT NAME / BUILDING:

RIVIERA 60

APARTMENT NO:

101

TERRACE
7.60M x 1.43M

BED ROOM
3.60M x 3.20M

BATH
1.95M x 2.55M

TOILET
1.95M x 1.65M

LIVING/DINING
3.65M x 5.65M

KITCHEN
3.50M x 2.55M

SCALE : 1:50

SCALE : N.T.S

NEIGHBOUR

ROAD

SCALE : N.T.S

AZIZI

FLOOR NO:

1st FLOOR

APARTMENT AREA:

681.15 SQ.FT. (63.28 SQ.M.)

DISCLAIMER:

THE COLORED MARKETING FLOOR PLANS PROVIDED BY THE DEVELOPER ARE FOR ILLUSTRATIVE PURPOSES ONLY. ACTUAL DIMENSIONS, LAYOUT, AND FINISHES MAY VARY FROM THOSE DEPICTED IN THE PLANS. FURNITURE, FIXTURES, AND EQUIPMENT SHOWN IN THE PLANS ARE FOR DECORATIVE PURPOSES ONLY AND ARE NOT INCLUDED IN THE PURCHASE OR LEASE OF THE PROPERTY. THE DEVELOPER RESERVES THE RIGHT TO MAKE MODIFICATIONS, REVISIONS, AND CHANGES TO THE FLOOR PLANS, SPECIFICATIONS, AND FEATURES WITHOUT PRIOR NOTICE.

TOTAL APARTMENT AREA:

815.80 SQ.FT. (75.79 SQ.M.)

PROJECT NAME / BUILDING:

RIVIERA 60

UNIT TYPE:


1 BED ROOM -(TYPE-05)

BALCONY AREA:

134.66 SQ.FT. (12.51 SQ.M.)




APARTMENT NO:

102

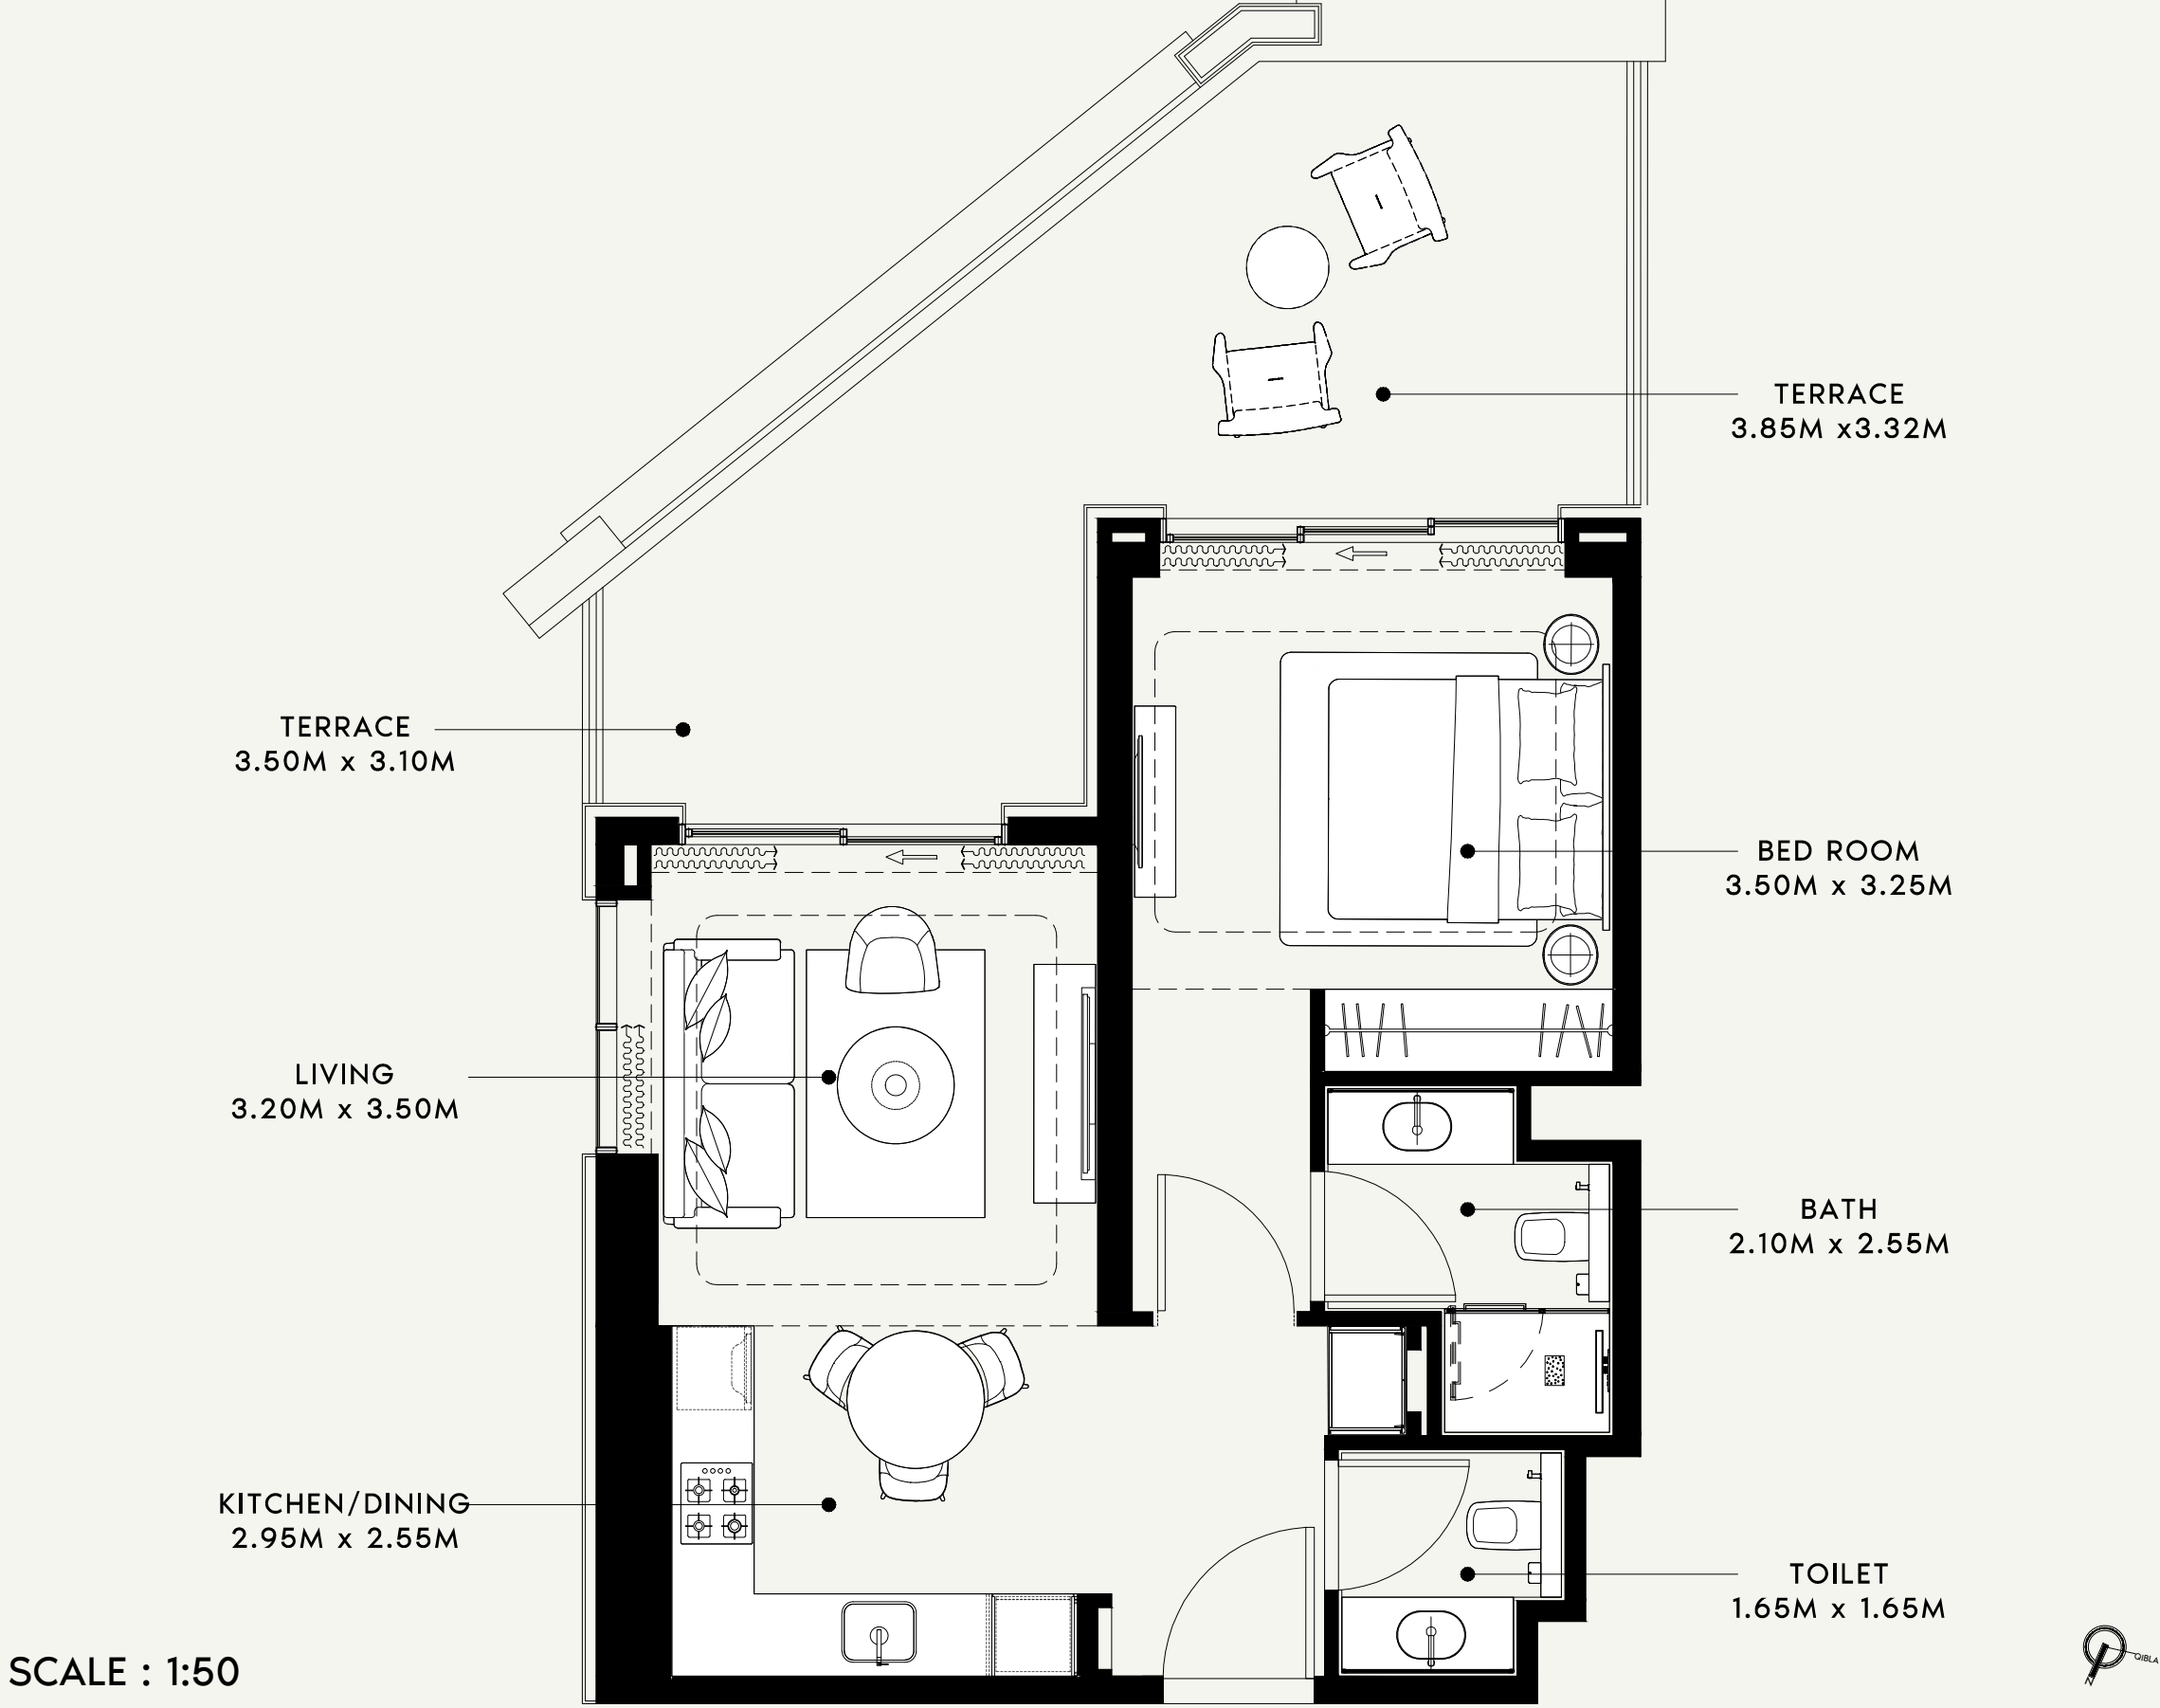

FLOOR NO: 1st FLOOR	APARTMENT AREA: 566.62 SQ.FT. (52.64 SQ.M.)	DISCLAIMER: THE COLORED MARKETING FLOOR PLANS PROVIDED BY THE DEVELOPER ARE FOR ILLUSTRATIVE PURPOSES ONLY. ACTUAL DIMENSIONS, LAYOUT, AND FINISHES MAY VARY FROM THOSE DEPICTED IN THE PLANS. FURNITURE, FIXTURES, AND EQUIPMENT SHOWN IN THE PLANS ARE FOR DECORATIVE PURPOSES ONLY AND ARE NOT INCLUDED IN THE PURCHASE OR LEASE OF THE PROPERTY. THE DEVELOPER RESERVES THE RIGHT TO MAKE MODIFICATIONS, REVISIONS, AND CHANGES TO THE FLOOR PLANS, SPECIFICATIONS, AND FEATURES WITHOUT PRIOR NOTICE.	PROJECT NAME / BUILDING: RIVIERA 60
	BALCONY AREA: 282.23 SQ.FT. (26.22 SQ.M.)		APARTMENT NO: 103

UNIT TYPE: 1 BED ROOM -(TYPE-07)	TOTAL APARTMENT AREA: 848.85 SQ.FT. (78.86 SQ.M.)
--	---

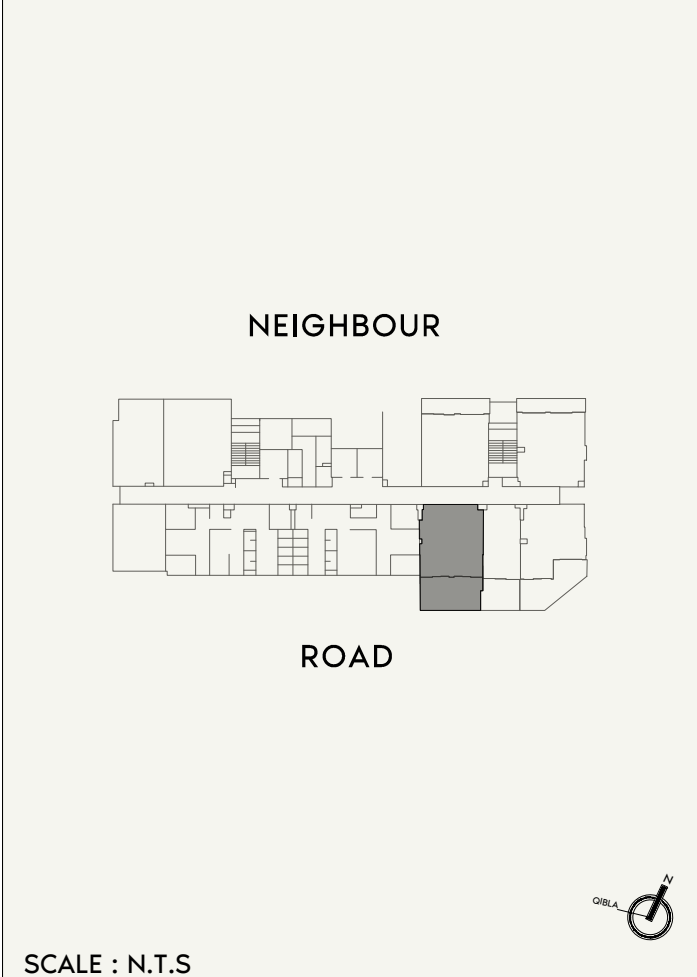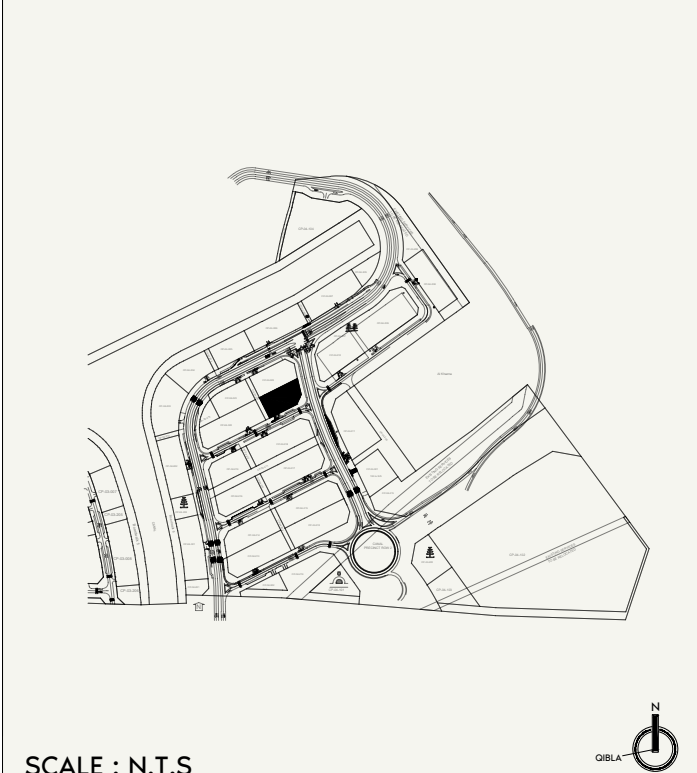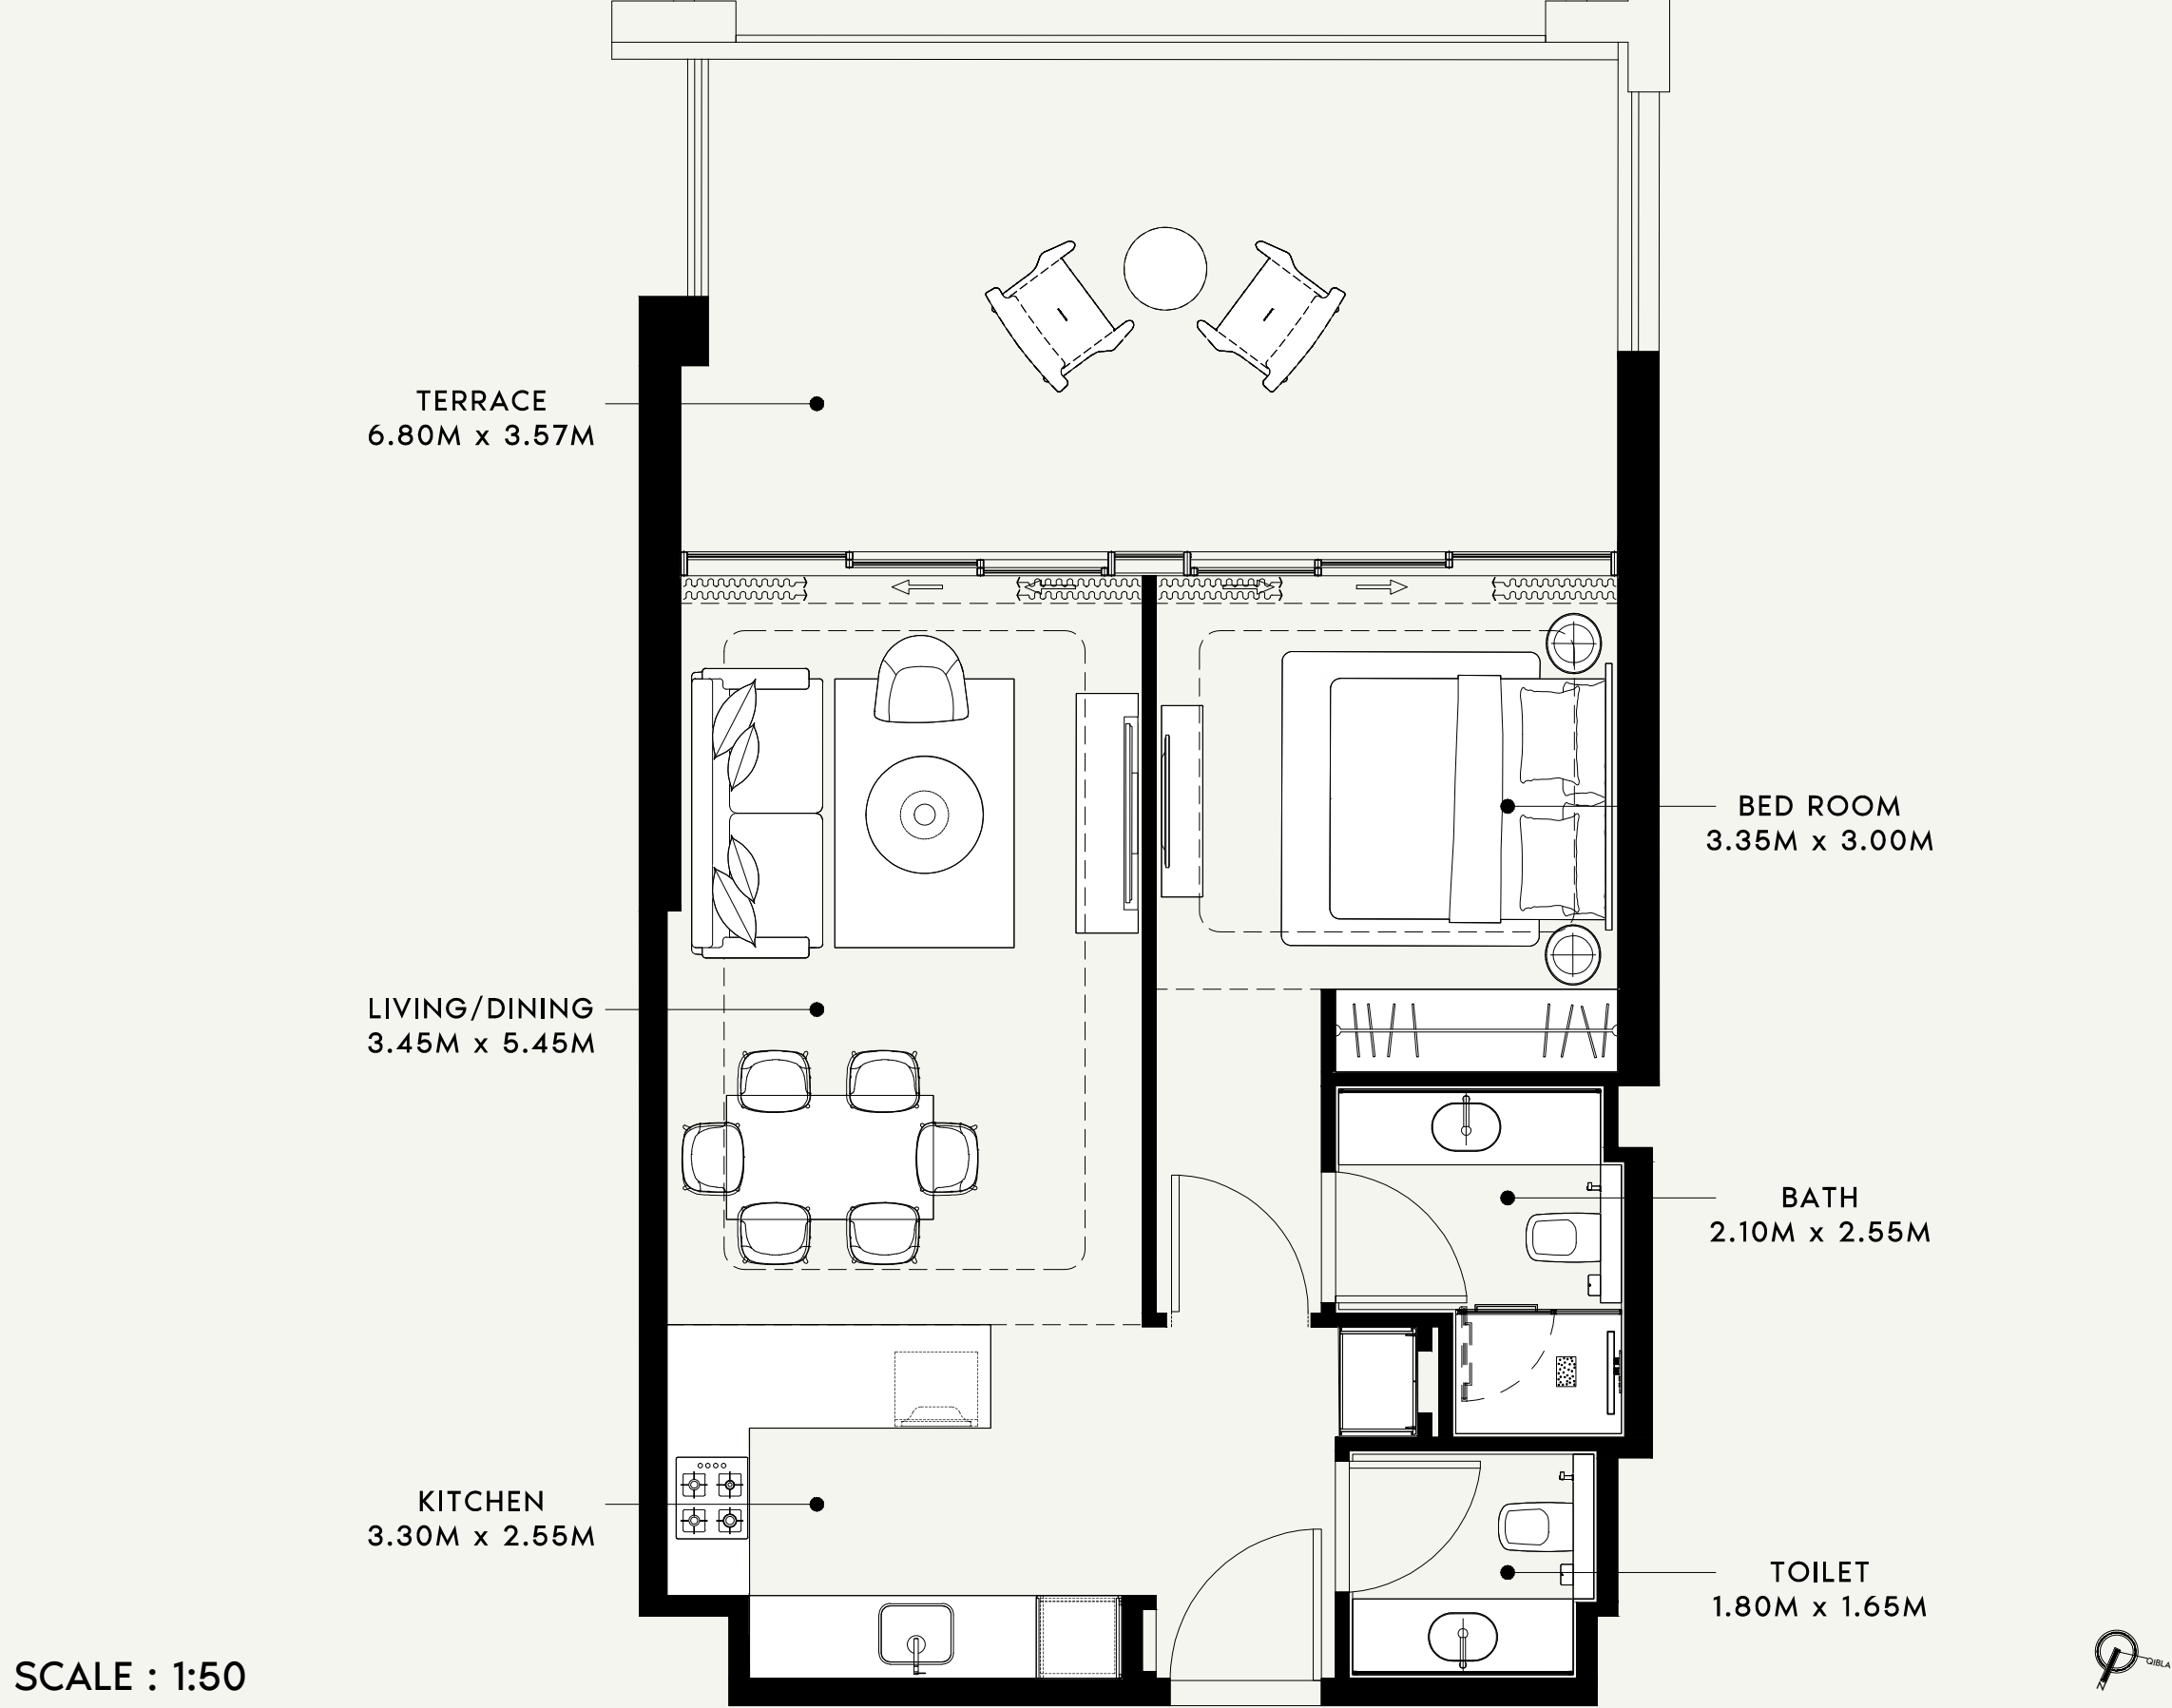

FLOOR NO:

1st FLOOR

UNIT TYPE:

1 BED ROOM(TYPE-02)

APARTMENT AREA:

621.73 SQ.FT. (57.76 SQ.M.)

BALCONY AREA:

282.99 SQ.FT. (26.29 SQ.M.)

DISCLAIMER:

THE COLORED MARKETING FLOOR PLANS PROVIDED BY THE DEVELOPER ARE FOR ILLUSTRATIVE PURPOSES ONLY. ACTUAL DIMENSIONS, LAYOUT, AND FINISHES MAY VARY FROM THOSE DEPICTED IN THE PLANS. FURNITURE, FIXTURES, AND EQUIPMENT SHOWN IN THE PLANS ARE FOR DECORATIVE PURPOSES ONLY AND ARE NOT INCLUDED IN THE PURCHASE OR LEASE OF THE PROPERTY. THE DEVELOPER RESERVES THE RIGHT TO MAKE MODIFICATIONS, REVISIONS, AND CHANGES TO THE FLOOR PLANS, SPECIFICATIONS, AND FEATURES WITHOUT PRIOR NOTICE.

TOTAL APARTMENT AREA:

904.71 SQ.FT. (84.05 SQ.M.)

PROJECT NAME / BUILDING:

RIVIERA 60

APARTMENT NO:

105

BED ROOM
3.60M x 3.00M

BATH
2.15M x 2.55M

TOILET
1.85M x 1.65M

BALCONY
7.50M x 1.63M

LIVING/DINING
3.60M x 5.45M

KITCHEN
3.50M x 2.55M

SCALE : 1:50

SCALE : N.T.S

NEIGHBOUR

ROAD

SCALE : N.T.S

AZIZI

FLOOR NO:

2nd FLOOR

UNIT TYPE:

1 BED ROOM -(TYPE-04)

APARTMENT AREA:

659.40 SQ.FT. (61.26 SQ.M.)

BALCONY AREA:

143.48 SQ.FT. (13.33 SQ.M.)

DISCLAIMER:

THE COLORED MARKETING FLOOR PLANS PROVIDED BY THE DEVELOPER ARE FOR ILLUSTRATIVE PURPOSES ONLY. ACTUAL DIMENSIONS, LAYOUT, AND FINISHES MAY VARY FROM THOSE DEPICTED IN THE PLANS. FURNITURE, FIXTURES, AND EQUIPMENT SHOWN IN THE PLANS ARE FOR DECORATIVE PURPOSES ONLY AND ARE NOT INCLUDED IN THE PURCHASE OR LEASE OF THE PROPERTY. THE DEVELOPER RESERVES THE RIGHT TO MAKE MODIFICATIONS, REVISIONS, AND CHANGES TO THE FLOOR PLANS, SPECIFICATIONS, AND FEATURES WITHOUT PRIOR NOTICE.

TOTAL APARTMENT AREA:

802.89 SQ.FT. (74.59 SQ.M.)

PROJECT NAME / BUILDING:

RIVIERA 60

APARTMENT NO:

202

BALCONY
7.95M x 1.43M

BED ROOM
3.60M x 3.20M

BATH
1.95M x 2.55M

TOILET
1.95M x 1.65M

BALCONY
1.15M x 3.00M

LIVING/DINING
3.65M x 5.65M

KITCHEN
3.50M x 2.55M

SCALE : 1:50

SCALE : N.T.S

NEIGHBOUR

ROAD

SCALE : N.T.S

AZIZI

FLOOR NO:

2nd FLOOR

UNIT TYPE:

1 BED ROOM -(TYPE-05)

APARTMENT AREA:

682.01 SQ.FT. (63.36 SQ.M.)

BALCONY AREA:

200.21 SQ.FT. (18.60 SQ.M.)

DISCLAIMER:

THE COLORED MARKETING FLOOR PLANS PROVIDED BY THE DEVELOPER ARE FOR ILLUSTRATIVE PURPOSES ONLY. ACTUAL DIMENSIONS, LAYOUT, AND FINISHES MAY VARY FROM THOSE DEPICTED IN THE PLANS. FURNITURE, FIXTURES, AND EQUIPMENT SHOWN IN THE PLANS ARE FOR DECORATIVE PURPOSES ONLY AND ARE NOT INCLUDED IN THE PURCHASE OR LEASE OF THE PROPERTY. THE DEVELOPER RESERVES THE RIGHT TO MAKE MODIFICATIONS, REVISIONS, AND CHANGES TO THE FLOOR PLANS, SPECIFICATIONS, AND FEATURES WITHOUT PRIOR NOTICE.

TOTAL APARTMENT AREA:




882.22 SQ.FT. (81.96 SQ.M.)

PROJECT NAME / BUILDING:

RIVIERA 60

APARTMENT NO:

203

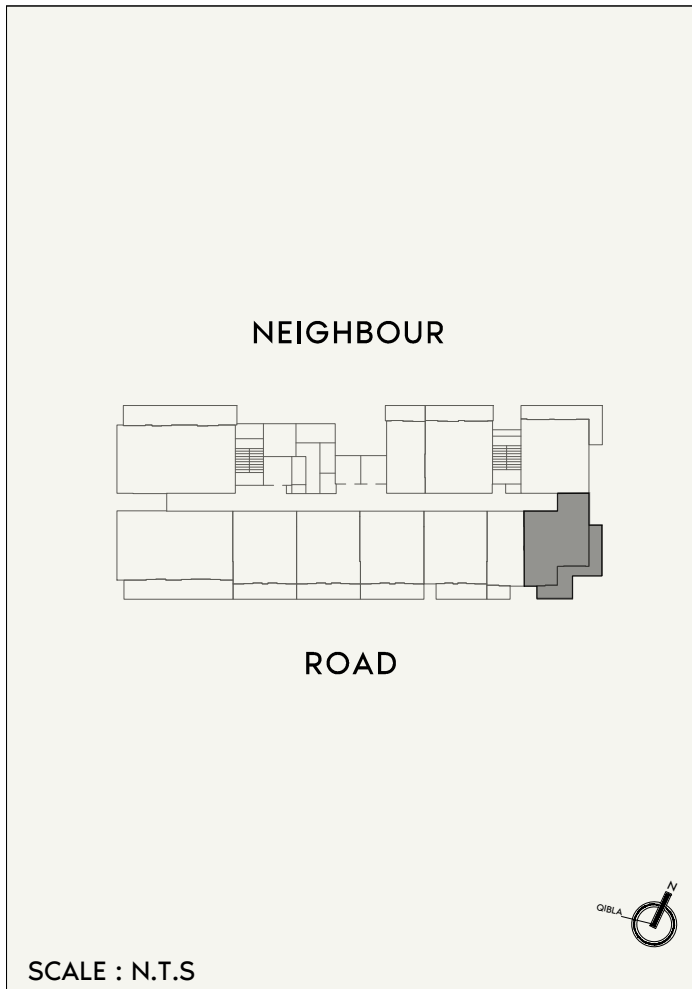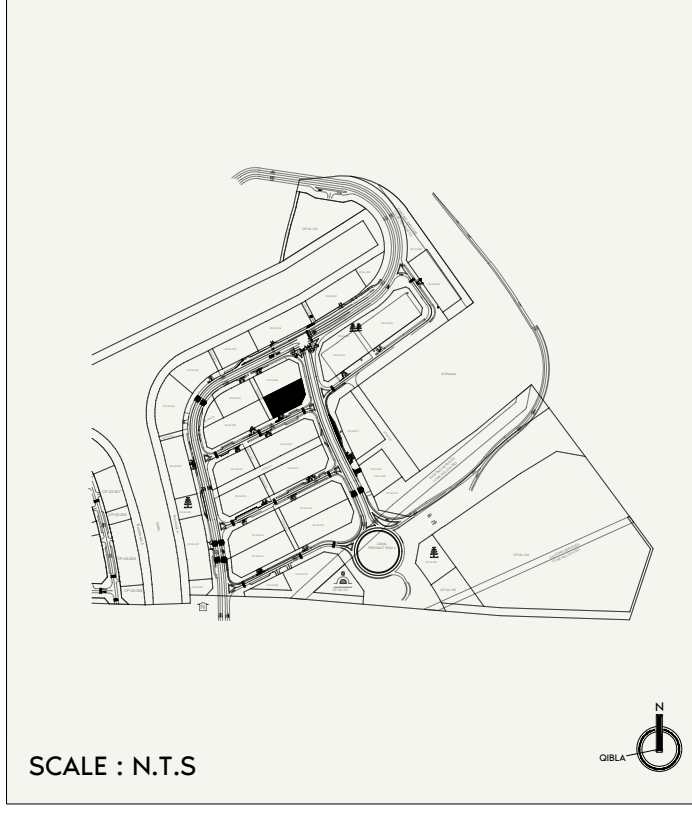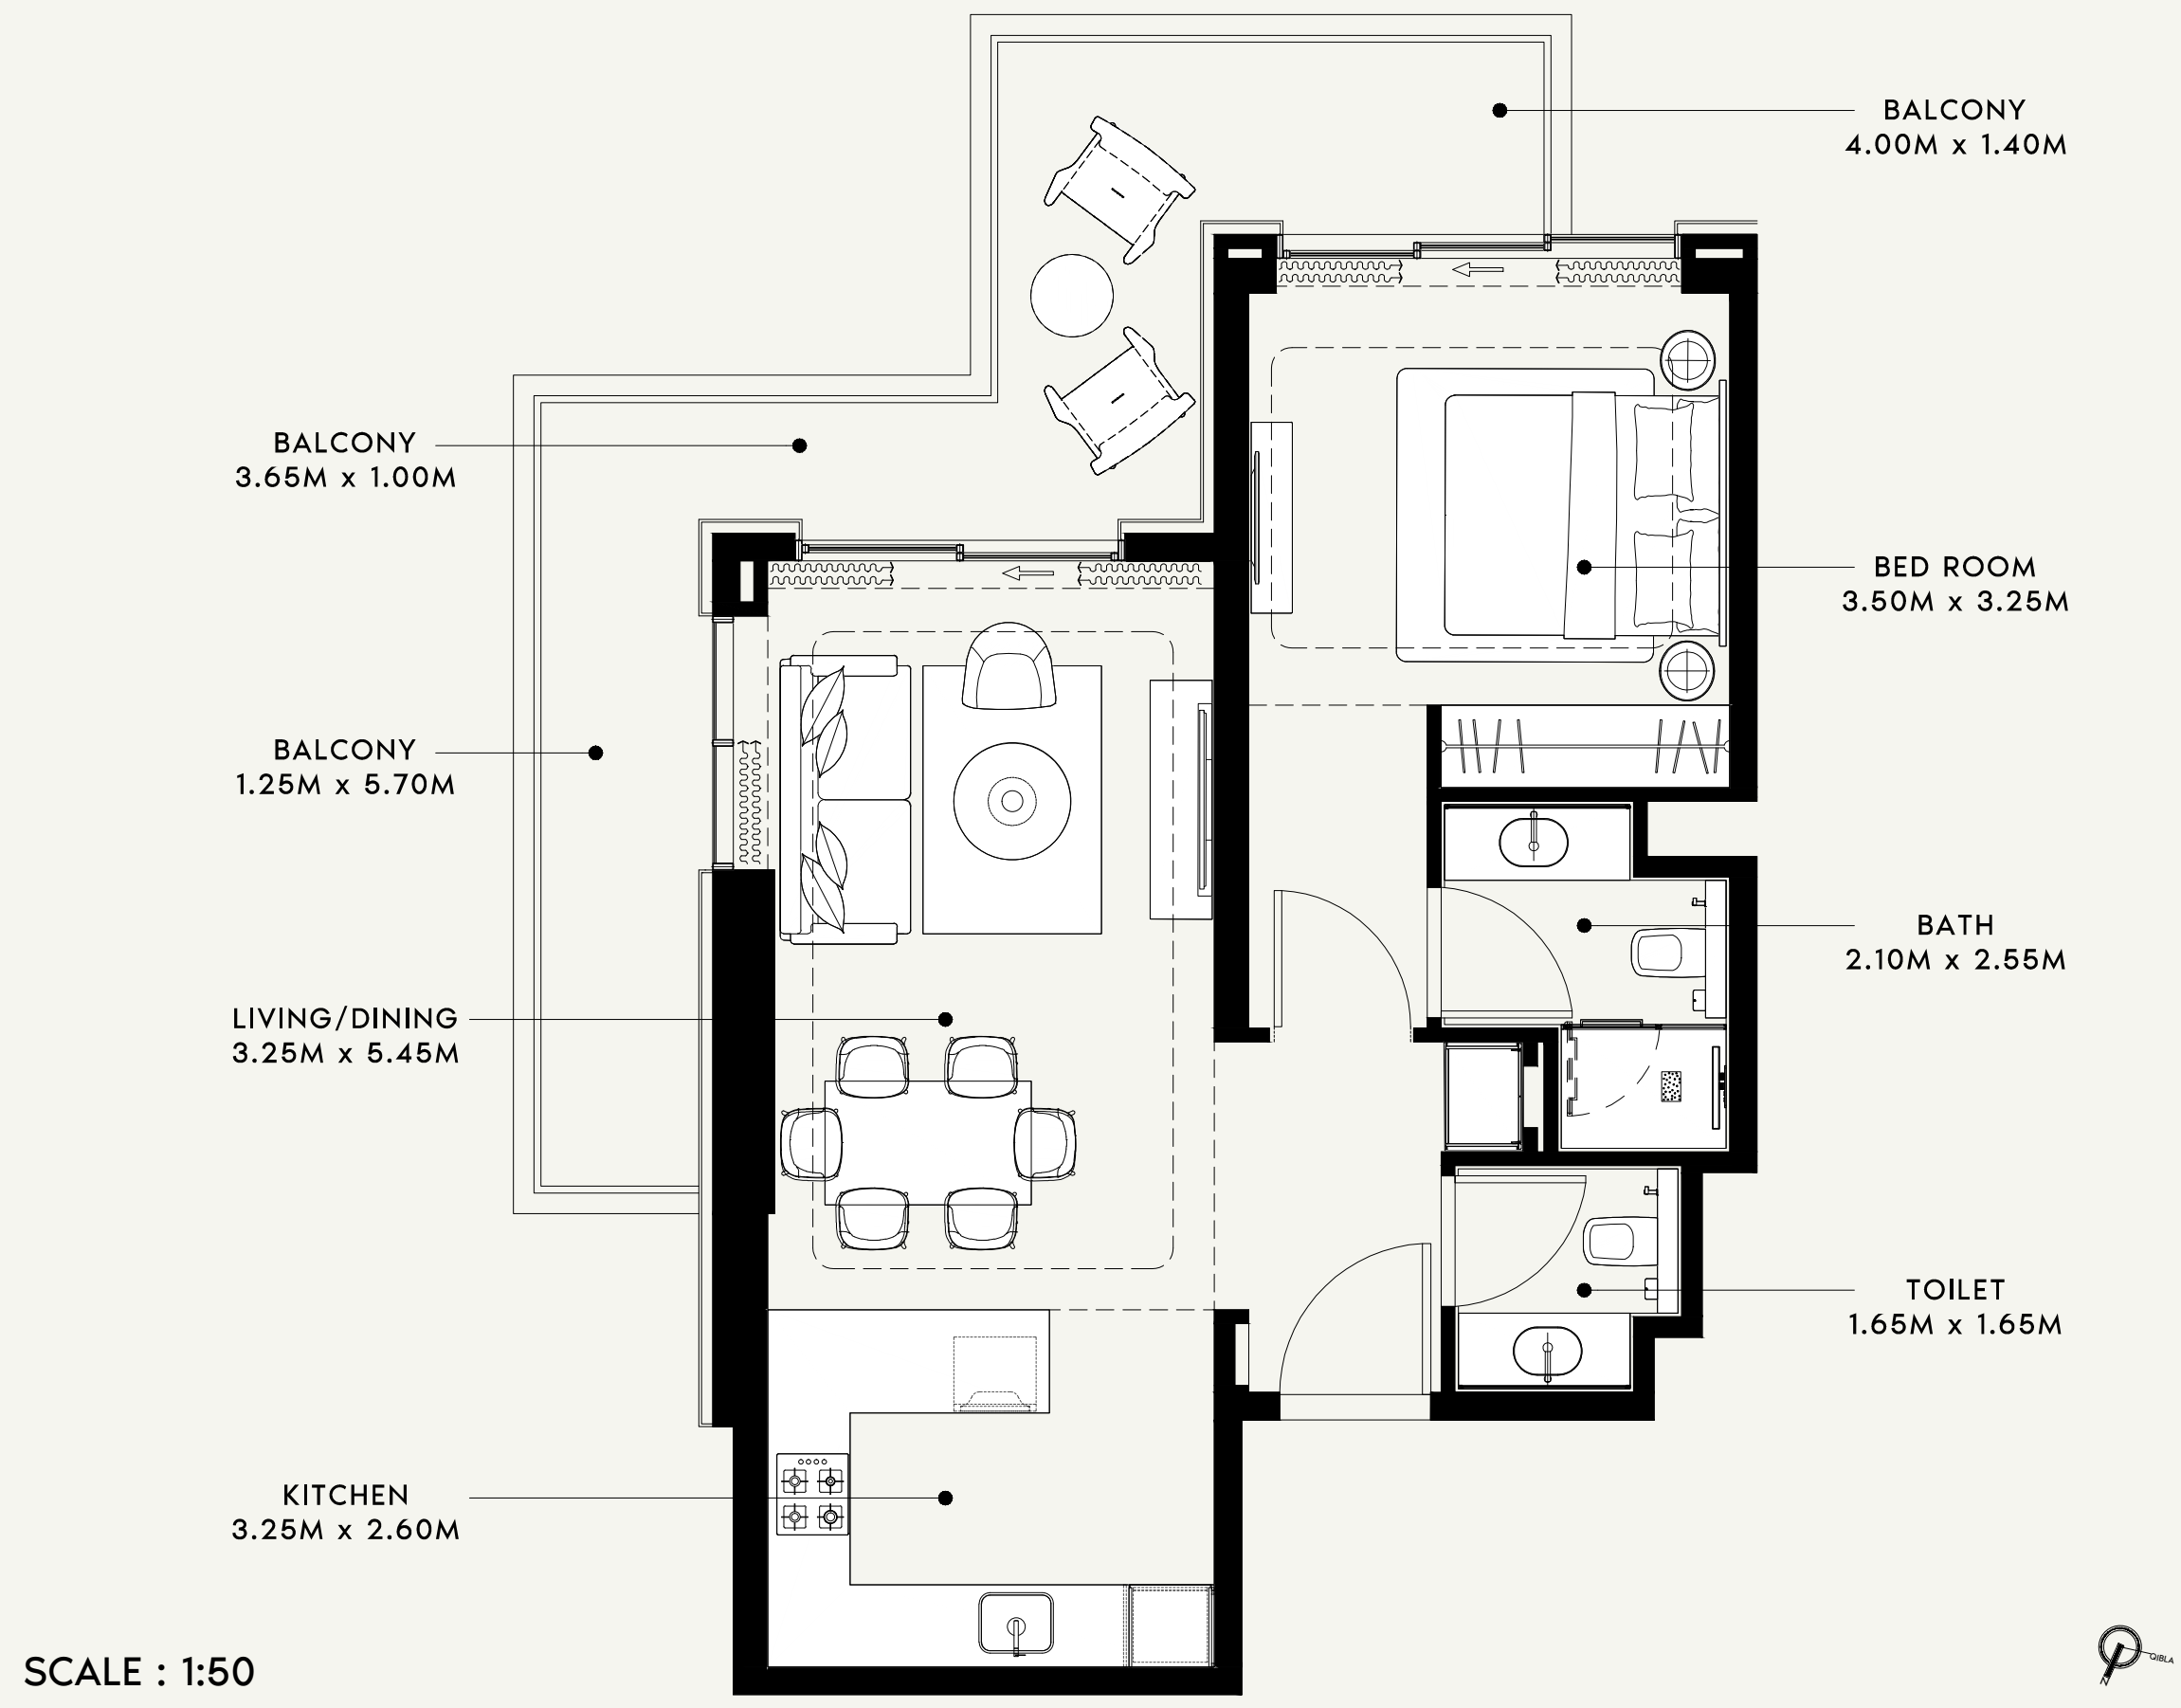

	FLOOR NO: 2nd FLOOR	APARTMENT AREA: 643.90 SQ.FT. (59.82 SQ.M.)	DISCLAIMER: THE COLORED MARKETING FLOOR PLANS PROVIDED BY THE DEVELOPER ARE FOR ILLUSTRATIVE PURPOSES ONLY. ACTUAL DIMENSIONS, LAYOUT, AND FINISHES MAY VARY FROM THOSE DEPICTED IN THE PLANS. FURNITURE, FIXTURES, AND EQUIPMENT SHOWN IN THE PLANS ARE FOR DECORATIVE PURPOSES ONLY AND ARE NOT INCLUDED IN THE PURCHASE OR LEASE OF THE PROPERTY. THE DEVELOPER RESERVES THE RIGHT TO MAKE MODIFICATIONS, REVISIONS, AND CHANGES TO THE FLOOR PLANS, SPECIFICATIONS, AND FEATURES WITHOUT PRIOR NOTICE.	PROJECT NAME / BUILDING: RIVIERA 60
	UNIT TYPE: 1 BED ROOM -(TYPE-06)	BALCONY AREA: 216.36 SQ.FT. (20.10 SQ.M.)	TOTAL APARTMENT AREA: 860.26 SQ.FT. (79.92 SQ.M.)	APARTMENT NO: 204

BALCONY
5.55M x 1.65M

LIVING/DINING
3.45M x 5.45M

KITCHEN
3.30M x 2.55M

BED ROOM
3.35M x 3.00M

BATH
2.10M x 2.55M

TOILET
1.80M x 1.65M

SCALE : 1:50

SCALE : N.T.S

NEIGHBOUR

ROAD

SCALE : N.T.S

AZIZI

FLOOR NO:

2nd FLOOR

UNIT TYPE:

1 BED ROOM(TYPE-02)

APARTMENT AREA:

619.04 SQ.FT. (57.51 SQ.M.)

BALCONY AREA:

108.61 SQ.FT. (10.09 SQ.M.)

DISCLAIMER:

THE COLORED MARKETING FLOOR PLANS PROVIDED BY THE DEVELOPER ARE FOR ILLUSTRATIVE PURPOSES ONLY. ACTUAL DIMENSIONS, LAYOUT, AND FINISHES MAY VARY FROM THOSE DEPICTED IN THE PLANS. FURNITURE, FIXTURES, AND EQUIPMENT SHOWN IN THE PLANS ARE FOR DECORATIVE PURPOSES ONLY AND ARE NOT INCLUDED IN THE PURCHASE OR LEASE OF THE PROPERTY. THE DEVELOPER RESERVES THE RIGHT TO MAKE MODIFICATIONS, REVISIONS, AND CHANGES TO THE FLOOR PLANS, SPECIFICATIONS, AND FEATURES WITHOUT PRIOR NOTICE.

TOTAL APARTMENT AREA:



727.65 SQ.FT. (67.60 SQ.M.)

PROJECT NAME / BUILDING:


RIVIERA 60

APARTMENT NO:

206

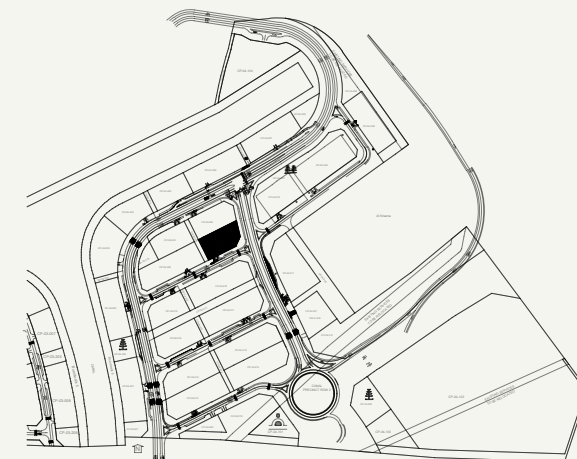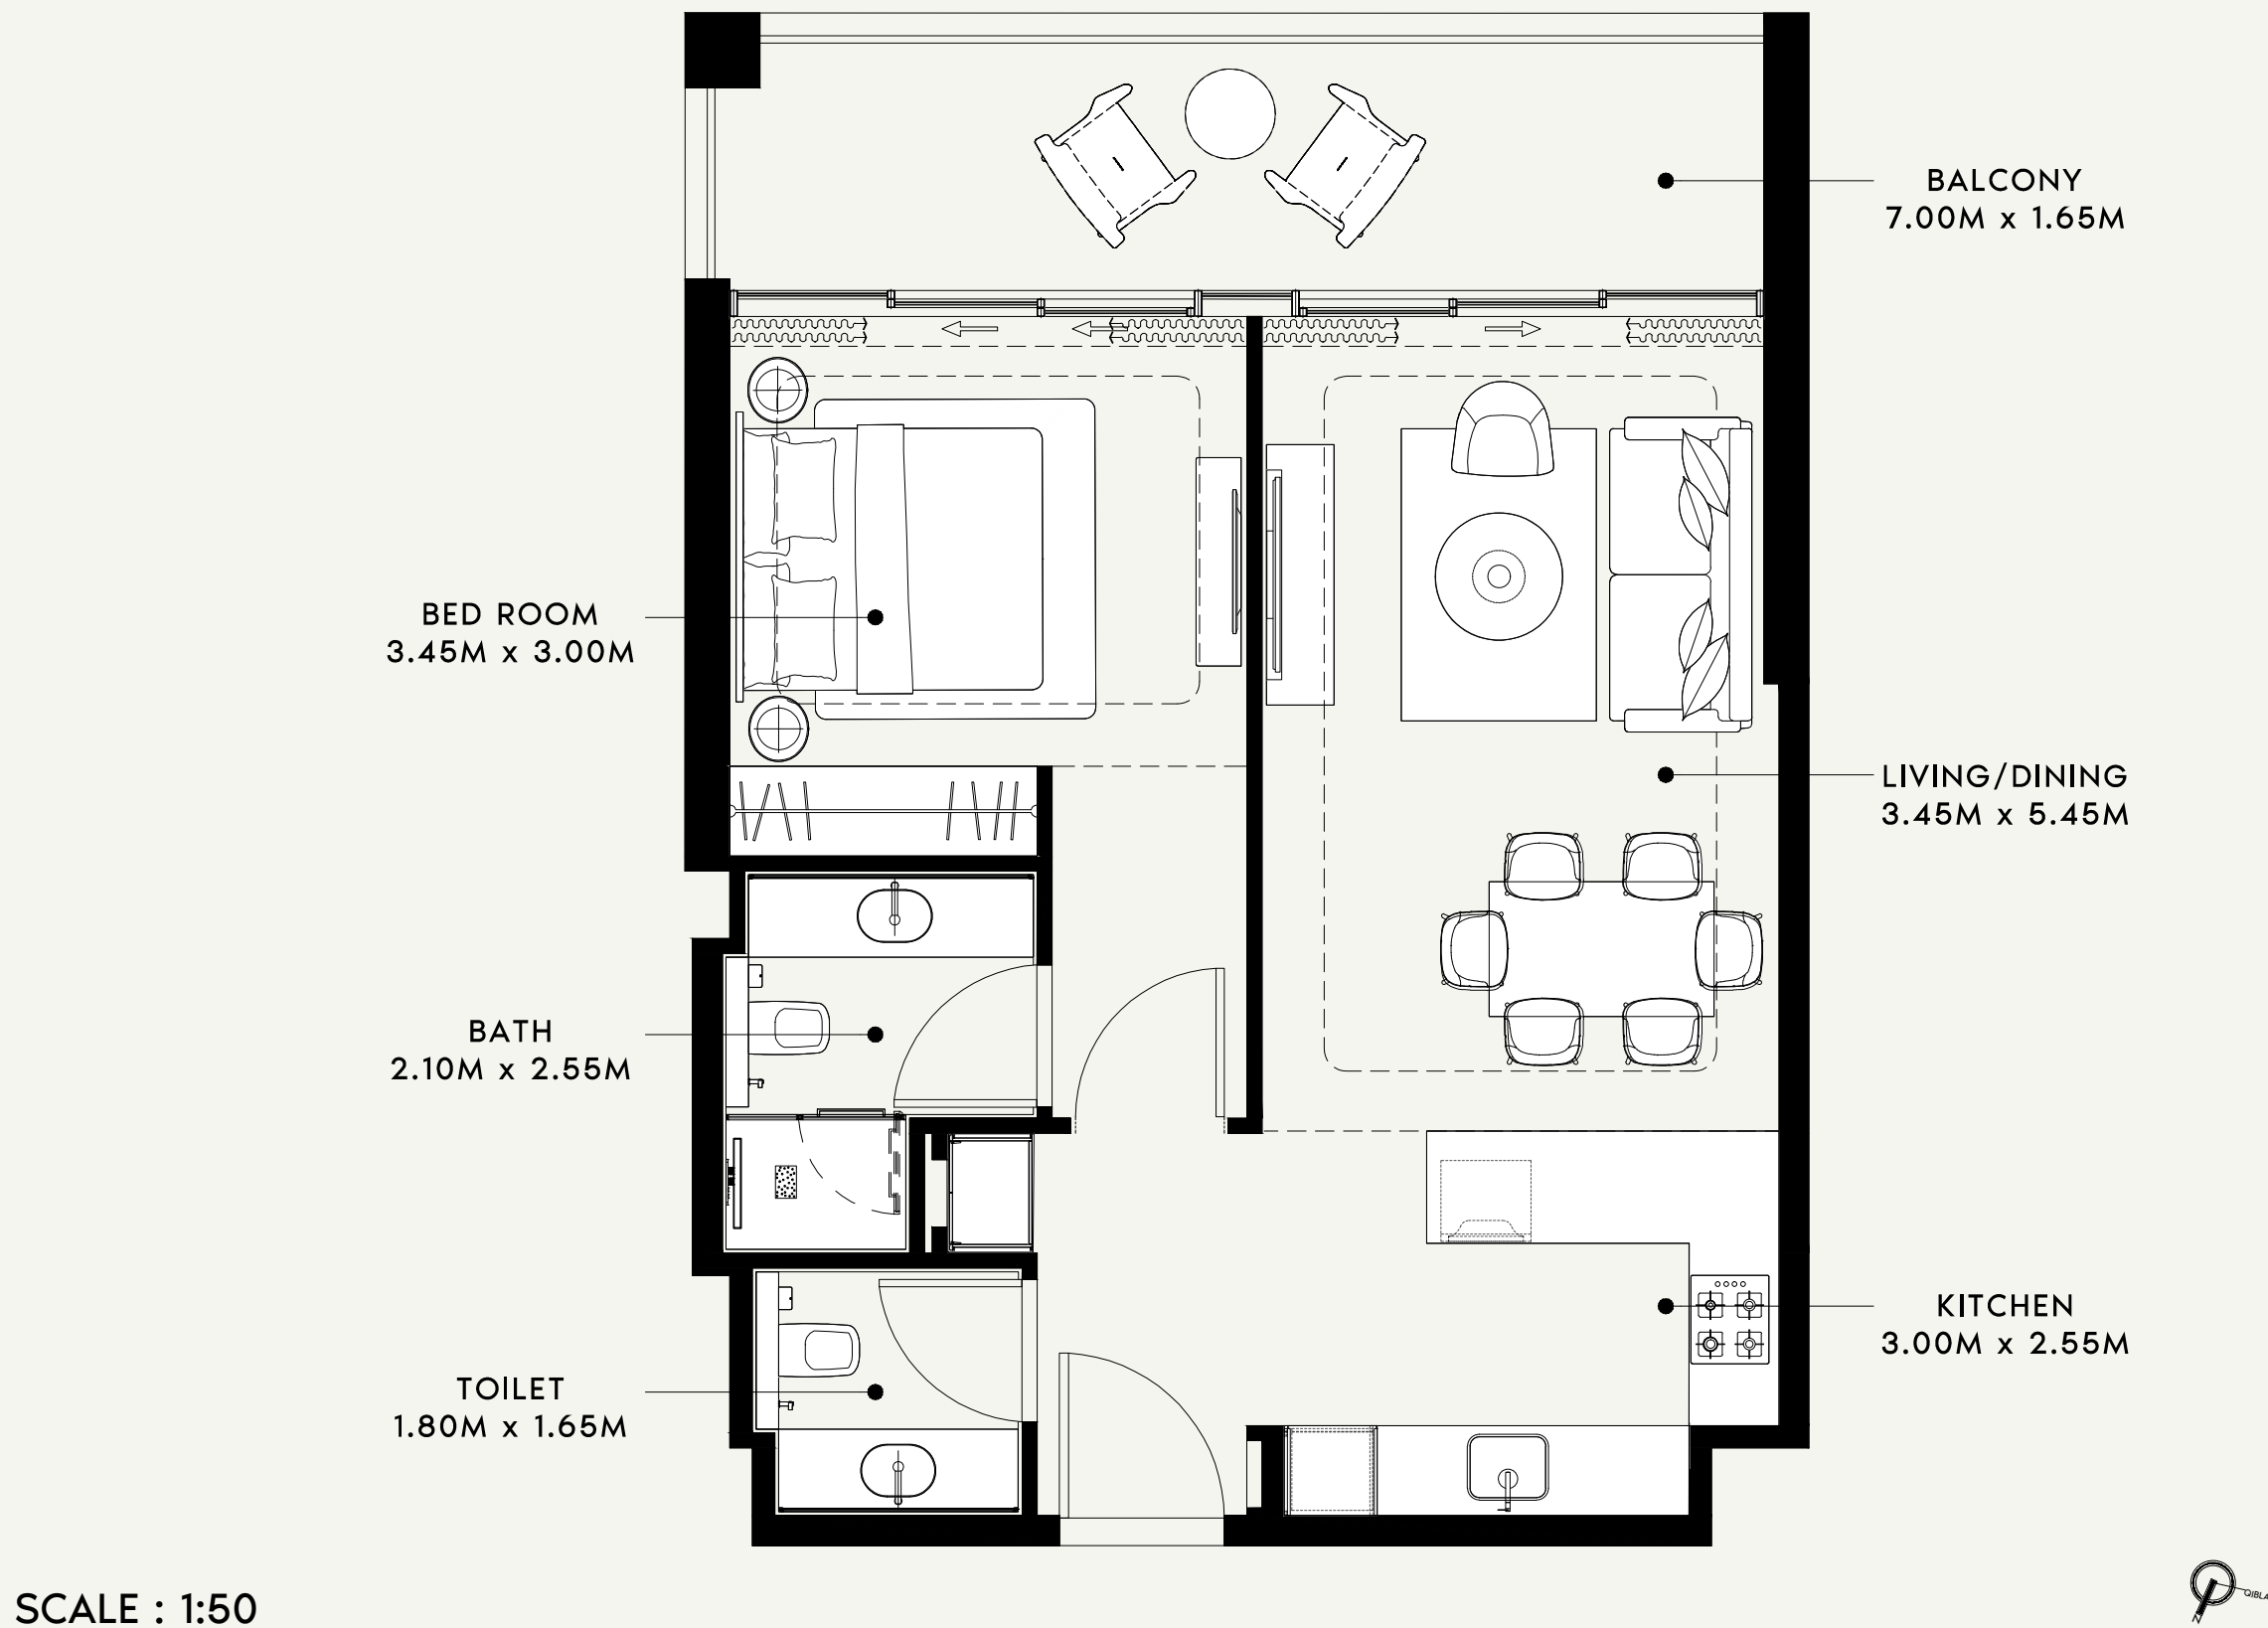

SCALE : N.T.S

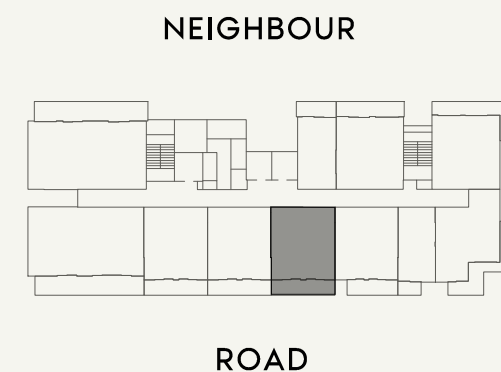

SCALE : N.T.S



AZIZI

FLOOR NO:

2nd FLOOR

UNIT TYPE:

1 BED ROOM(TYPE-01)

APARTMENT AREA:

627.54 SQ.FT. (58.30 SQ.M.)

BALCONY AREA:

135.52 SQ.FT. (12.59 SQ.M.)

DISCLAIMER:

THE COLORED MARKETING FLOOR PLANS PROVIDED BY THE DEVELOPER ARE FOR ILLUSTRATIVE PURPOSES ONLY. ACTUAL DIMENSIONS, LAYOUT, AND FINISHES MAY VARY FROM THOSE DEPICTED IN THE PLANS. FURNITURE, FIXTURES, AND EQUIPMENT SHOWN IN THE PLANS ARE FOR DECORATIVE PURPOSES ONLY AND ARE NOT INCLUDED IN THE PURCHASE OR LEASE OF THE PROPERTY. THE DEVELOPER RESERVES THE RIGHT TO MAKE MODIFICATIONS, REVISIONS, AND CHANGES TO THE FLOOR PLANS, SPECIFICATIONS, AND FEATURES WITHOUT PRIOR NOTICE.

TOTAL APARTMENT AREA:

763.06 SQ.FT. (70.89 SQ.M.)

PROJECT NAME / BUILDING:

RIVIERA 60

APARTMENT NO:

207

BALCONY
5.55M x 1.65M

LIVING/DINING
3.45M x 5.45M

KITCHEN
3.30M x 2.55M

BED ROOM
3.35M x 3.00M

BATH
2.10M x 2.55M

TOILET
1.80M x 1.65M

SCALE : 1:50

SCALE : N.T.S

NEIGHBOUR

ROAD

SCALE : N.T.S

AZIZI

FLOOR NO:

2nd FLOOR

UNIT TYPE:

1 BED ROOM(TYPE-03)

APARTMENT AREA:

621.41 SQ.FT. (57.73 SQ.M.)

BALCONY AREA:

136.06 SQ.FT. (12.64 SQ.M.)

DISCLAIMER:

THE COLORED MARKETING FLOOR PLANS PROVIDED BY THE DEVELOPER ARE FOR ILLUSTRATIVE PURPOSES ONLY. ACTUAL DIMENSIONS, LAYOUT, AND FINISHES MAY VARY FROM THOSE DEPICTED IN THE PLANS. FURNITURE, FIXTURES, AND EQUIPMENT SHOWN IN THE PLANS ARE FOR DECORATIVE PURPOSES ONLY AND ARE NOT INCLUDED IN THE PURCHASE OR LEASE OF THE PROPERTY. THE DEVELOPER RESERVES THE RIGHT TO MAKE MODIFICATIONS, REVISIONS, AND CHANGES TO THE FLOOR PLANS, SPECIFICATIONS, AND FEATURES WITHOUT PRIOR NOTICE.

TOTAL APARTMENT AREA:




757.46 SQ.FT. (70.37 SQ.M.)

PROJECT NAME / BUILDING:

RIVIERA 60

APARTMENT NO:

208

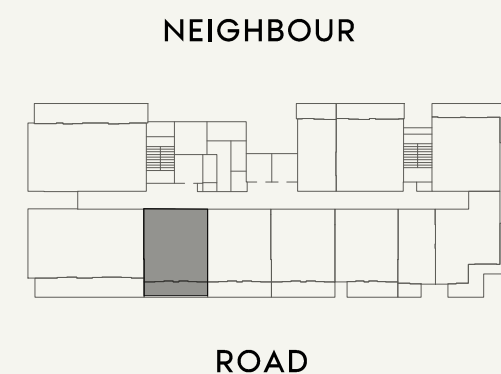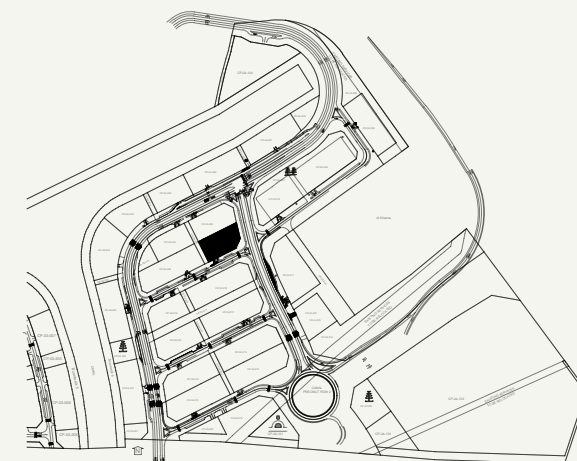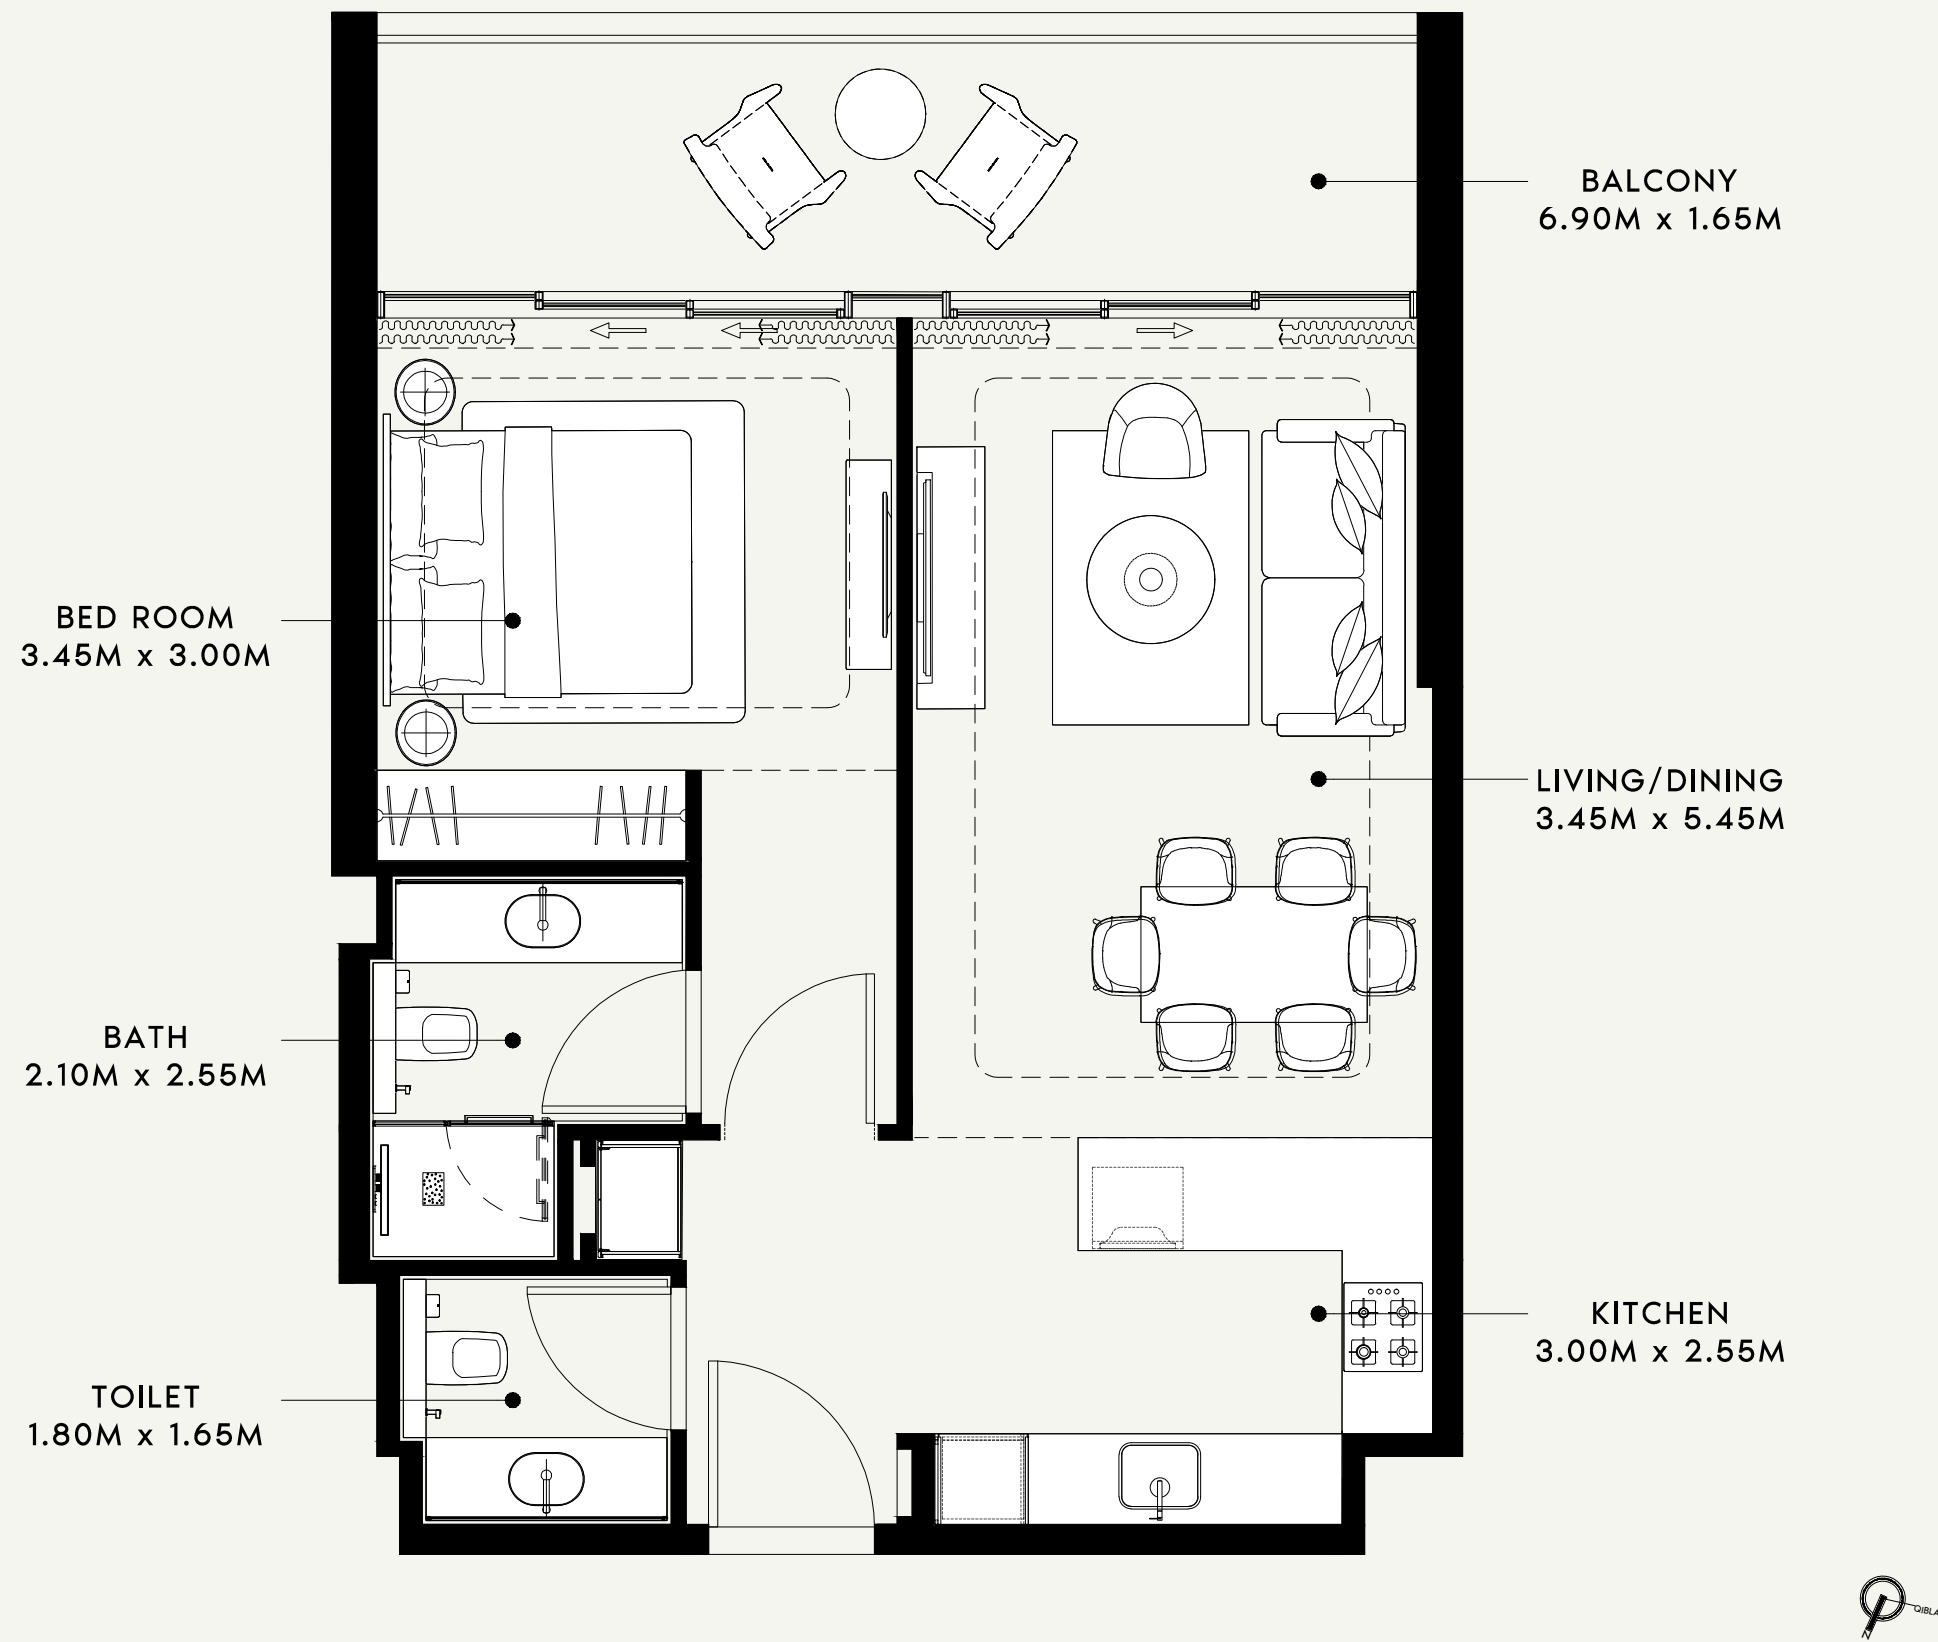

FLOOR NO:

2nd FLOOR

UNIT TYPE:

1 BED ROOM(TYPE-01)

APARTMENT AREA:

627.54 SQ.FT. (58.30 SQ.M.)

BALCONY AREA:

136.06 SQ.FT. (12.64 SQ.M.)

DISCLAIMER:

THE COLORED MARKETING FLOOR PLANS PROVIDED BY THE DEVELOPER ARE FOR ILLUSTRATIVE PURPOSES ONLY. ACTUAL DIMENSIONS, LAYOUT, AND FINISHES MAY VARY FROM THOSE DEPICTED IN THE PLANS. FURNITURE, FIXTURES, AND EQUIPMENT SHOWN IN THE PLANS ARE FOR DECORATIVE PURPOSES ONLY AND ARE NOT INCLUDED IN THE PURCHASE OR LEASE OF THE PROPERTY. THE DEVELOPER RESERVES THE RIGHT TO MAKE MODIFICATIONS, REVISIONS, AND CHANGES TO THE FLOOR PLANS, SPECIFICATIONS, AND FEATURES WITHOUT PRIOR NOTICE.

TOTAL APARTMENT AREA:

763.60 SQ.FT. (70.94 SQ.M.)

PROJECT NAME / BUILDING:

RIVIERA 60

APARTMENT NO:

209

BED ROOM
3.60M x 3.00M

BATH
2.15M x 2.55M

TOILET
1.85M x 1.65M

BALCONY
7.50M x 1.63M

LIVING/DINING
3.60M x 5.45M

KITCHEN
3.50M x 2.55M

SCALE : 1:50

SCALE : N.T.S

NEIGHBOUR

ROAD

SCALE : N.T.S

AZIZI

FLOOR NO:

3rd FLOOR

UNIT TYPE:

1 BED ROOM -(TYPE-04)

APARTMENT AREA:

659.40 SQ.FT. (61.26 SQ.M.)

BALCONY AREA:

144.88 SQ.FT. (13.46 SQ.M.)

DISCLAIMER:

THE COLORED MARKETING FLOOR PLANS PROVIDED BY THE DEVELOPER ARE FOR ILLUSTRATIVE PURPOSES ONLY. ACTUAL DIMENSIONS, LAYOUT, AND FINISHES MAY VARY FROM THOSE DEPICTED IN THE PLANS. FURNITURE, FIXTURES, AND EQUIPMENT SHOWN IN THE PLANS ARE FOR DECORATIVE PURPOSES ONLY AND ARE NOT INCLUDED IN THE PURCHASE OR LEASE OF THE PROPERTY. THE DEVELOPER RESERVES THE RIGHT TO MAKE MODIFICATIONS, REVISIONS, AND CHANGES TO THE FLOOR PLANS, SPECIFICATIONS, AND FEATURES WITHOUT PRIOR NOTICE.

TOTAL APARTMENT AREA:

804.29 SQ.FT. (74.72 SQ.M.)

PROJECT NAME / BUILDING:

RIVIERA 60

APARTMENT NO:

302

BALCONY
7.95M x 1.43M

BED ROOM
3.60M x 3.20M

BATH
1.95M x 2.55M

TOILET
1.95M x 1.65M

BALCONY
1.15M x 3.00M

LIVING/DINING
3.65M x 5.65M

KITCHEN
3.50M x 2.55M

SCALE : 1:50

SCALE : N.T.S

NEIGHBOUR

ROAD

SCALE : N.T.S

AZIZI

FLOOR NO:

3rd FLOOR

UNIT TYPE:

1 BED ROOM -(TYPE-05)

APARTMENT AREA:

682.01 SQ.FT. (63.36 SQ.M.)

BALCONY AREA:

200.75 SQ.FT. (18.65 SQ.M.)

DISCLAIMER:

THE COLORED MARKETING FLOOR PLANS PROVIDED BY THE DEVELOPER ARE FOR ILLUSTRATIVE PURPOSES ONLY. ACTUAL DIMENSIONS, LAYOUT, AND FINISHES MAY VARY FROM THOSE DEPICTED IN THE PLANS. FURNITURE, FIXTURES, AND EQUIPMENT SHOWN IN THE PLANS ARE FOR DECORATIVE PURPOSES ONLY AND ARE NOT INCLUDED IN THE PURCHASE OR LEASE OF THE PROPERTY. THE DEVELOPER RESERVES THE RIGHT TO MAKE MODIFICATIONS, REVISIONS, AND CHANGES TO THE FLOOR PLANS, SPECIFICATIONS, AND FEATURES WITHOUT PRIOR NOTICE.

TOTAL APARTMENT AREA:



882.76 SQ.FT. (82.01 SQ.M.)

PROJECT NAME / BUILDING:

RIVIERA 60

APARTMENT NO:

303

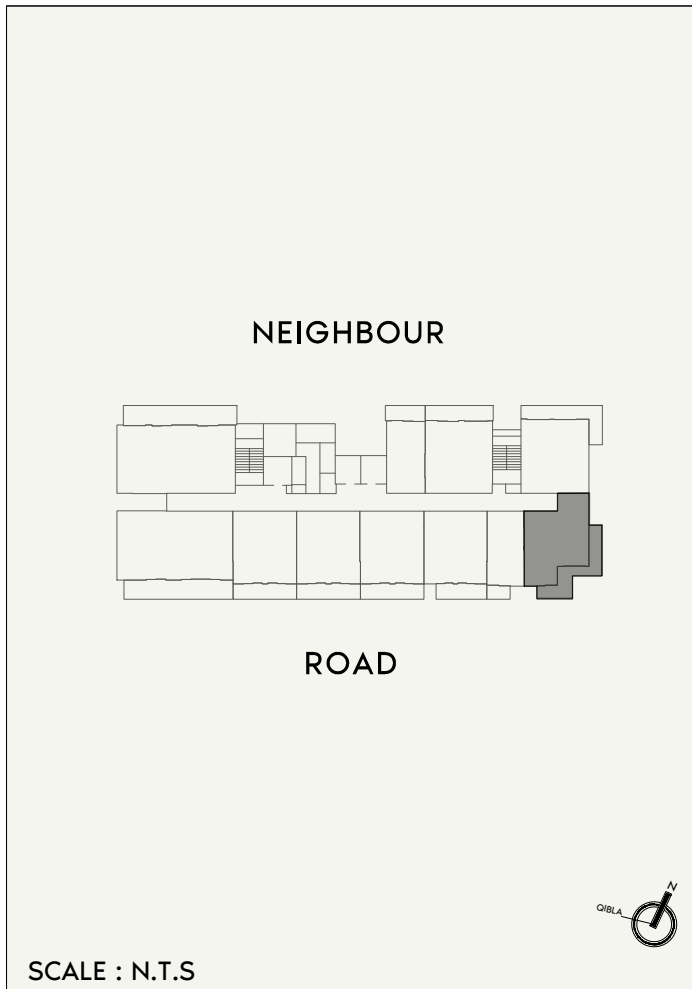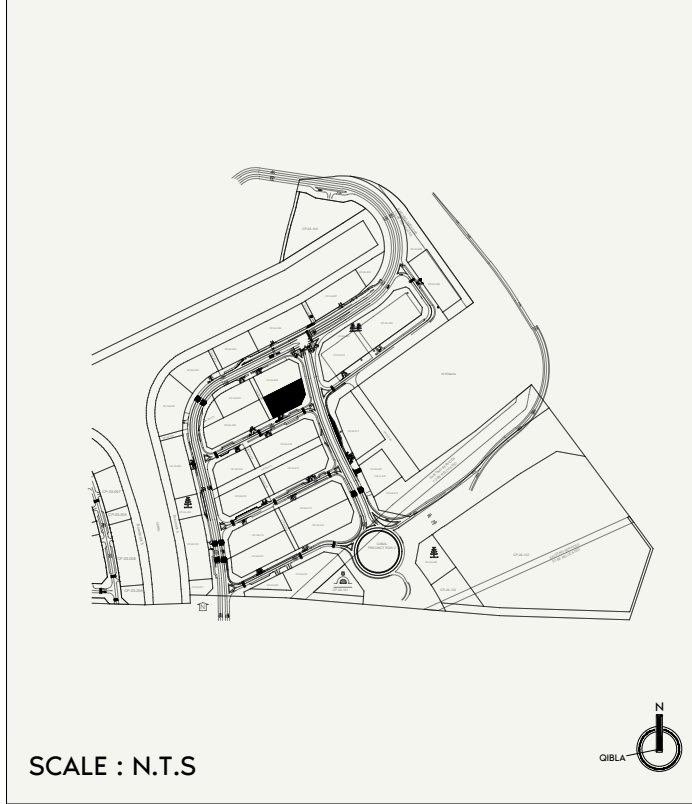

	FLOOR NO: 3rd FLOOR	APARTMENT AREA: 643.90 SQ.FT. (59.82 SQ.M.)	DISCLAIMER: THE COLORED MARKETING FLOOR PLANS PROVIDED BY THE DEVELOPER ARE FOR ILLUSTRATIVE PURPOSES ONLY. ACTUAL DIMENSIONS, LAYOUT, AND FINISHES MAY VARY FROM THOSE DEPICTED IN THE PLANS. FURNITURE, FIXTURES, AND EQUIPMENT SHOWN IN THE PLANS ARE FOR DECORATIVE PURPOSES ONLY AND ARE NOT INCLUDED IN THE PURCHASE OR LEASE OF THE PROPERTY. THE DEVELOPER RESERVES THE RIGHT TO MAKE MODIFICATIONS, REVISIONS, AND CHANGES TO THE FLOOR PLANS, SPECIFICATIONS, AND FEATURES WITHOUT PRIOR NOTICE.	PROJECT NAME / BUILDING: RIVIERA 60
	UNIT TYPE: 1 BED ROOM -(TYPE-06)	BALCONY AREA: 215.28 SQ.FT. (20.00 SQ.M.)	TOTAL APARTMENT AREA: 859.18 SQ.FT. (79.82 SQ.M.)	APARTMENT NO: 304

BALCONY
5.55M x 1.65M

LIVING/DINING
3.45M x 5.45M

KITCHEN
3.30M x 2.55M

BED ROOM
3.35M x 3.00M

BATH
2.10M x 2.55M

TOILET
1.80M x 1.65M

SCALE : 1:50

SCALE : N.T.S

NEIGHBOUR

ROAD

SCALE : N.T.S

AZIZI

FLOOR NO:

3rd FLOOR

UNIT TYPE:

1 BED ROOM(TYPE-02)

APARTMENT AREA:

619.04 SQ.FT. (57.51 SQ.M.)

BALCONY AREA:

108.61 SQ.FT. (10.09 SQ.M.)

DISCLAIMER:

THE COLORED MARKETING FLOOR PLANS PROVIDED BY THE DEVELOPER ARE FOR ILLUSTRATIVE PURPOSES ONLY. ACTUAL DIMENSIONS, LAYOUT, AND FINISHES MAY VARY FROM THOSE DEPICTED IN THE PLANS. FURNITURE, FIXTURES, AND EQUIPMENT SHOWN IN THE PLANS ARE FOR DECORATIVE PURPOSES ONLY AND ARE NOT INCLUDED IN THE PURCHASE OR LEASE OF THE PROPERTY. THE DEVELOPER RESERVES THE RIGHT TO MAKE MODIFICATIONS, REVISIONS, AND CHANGES TO THE FLOOR PLANS, SPECIFICATIONS, AND FEATURES WITHOUT PRIOR NOTICE.

TOTAL APARTMENT AREA:



727.65 SQ.FT. (67.60 SQ.M.)

PROJECT NAME / BUILDING:


RIVIERA 60

APARTMENT NO:

306

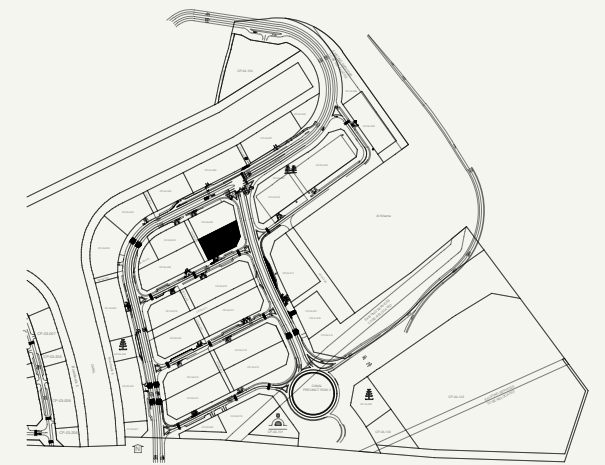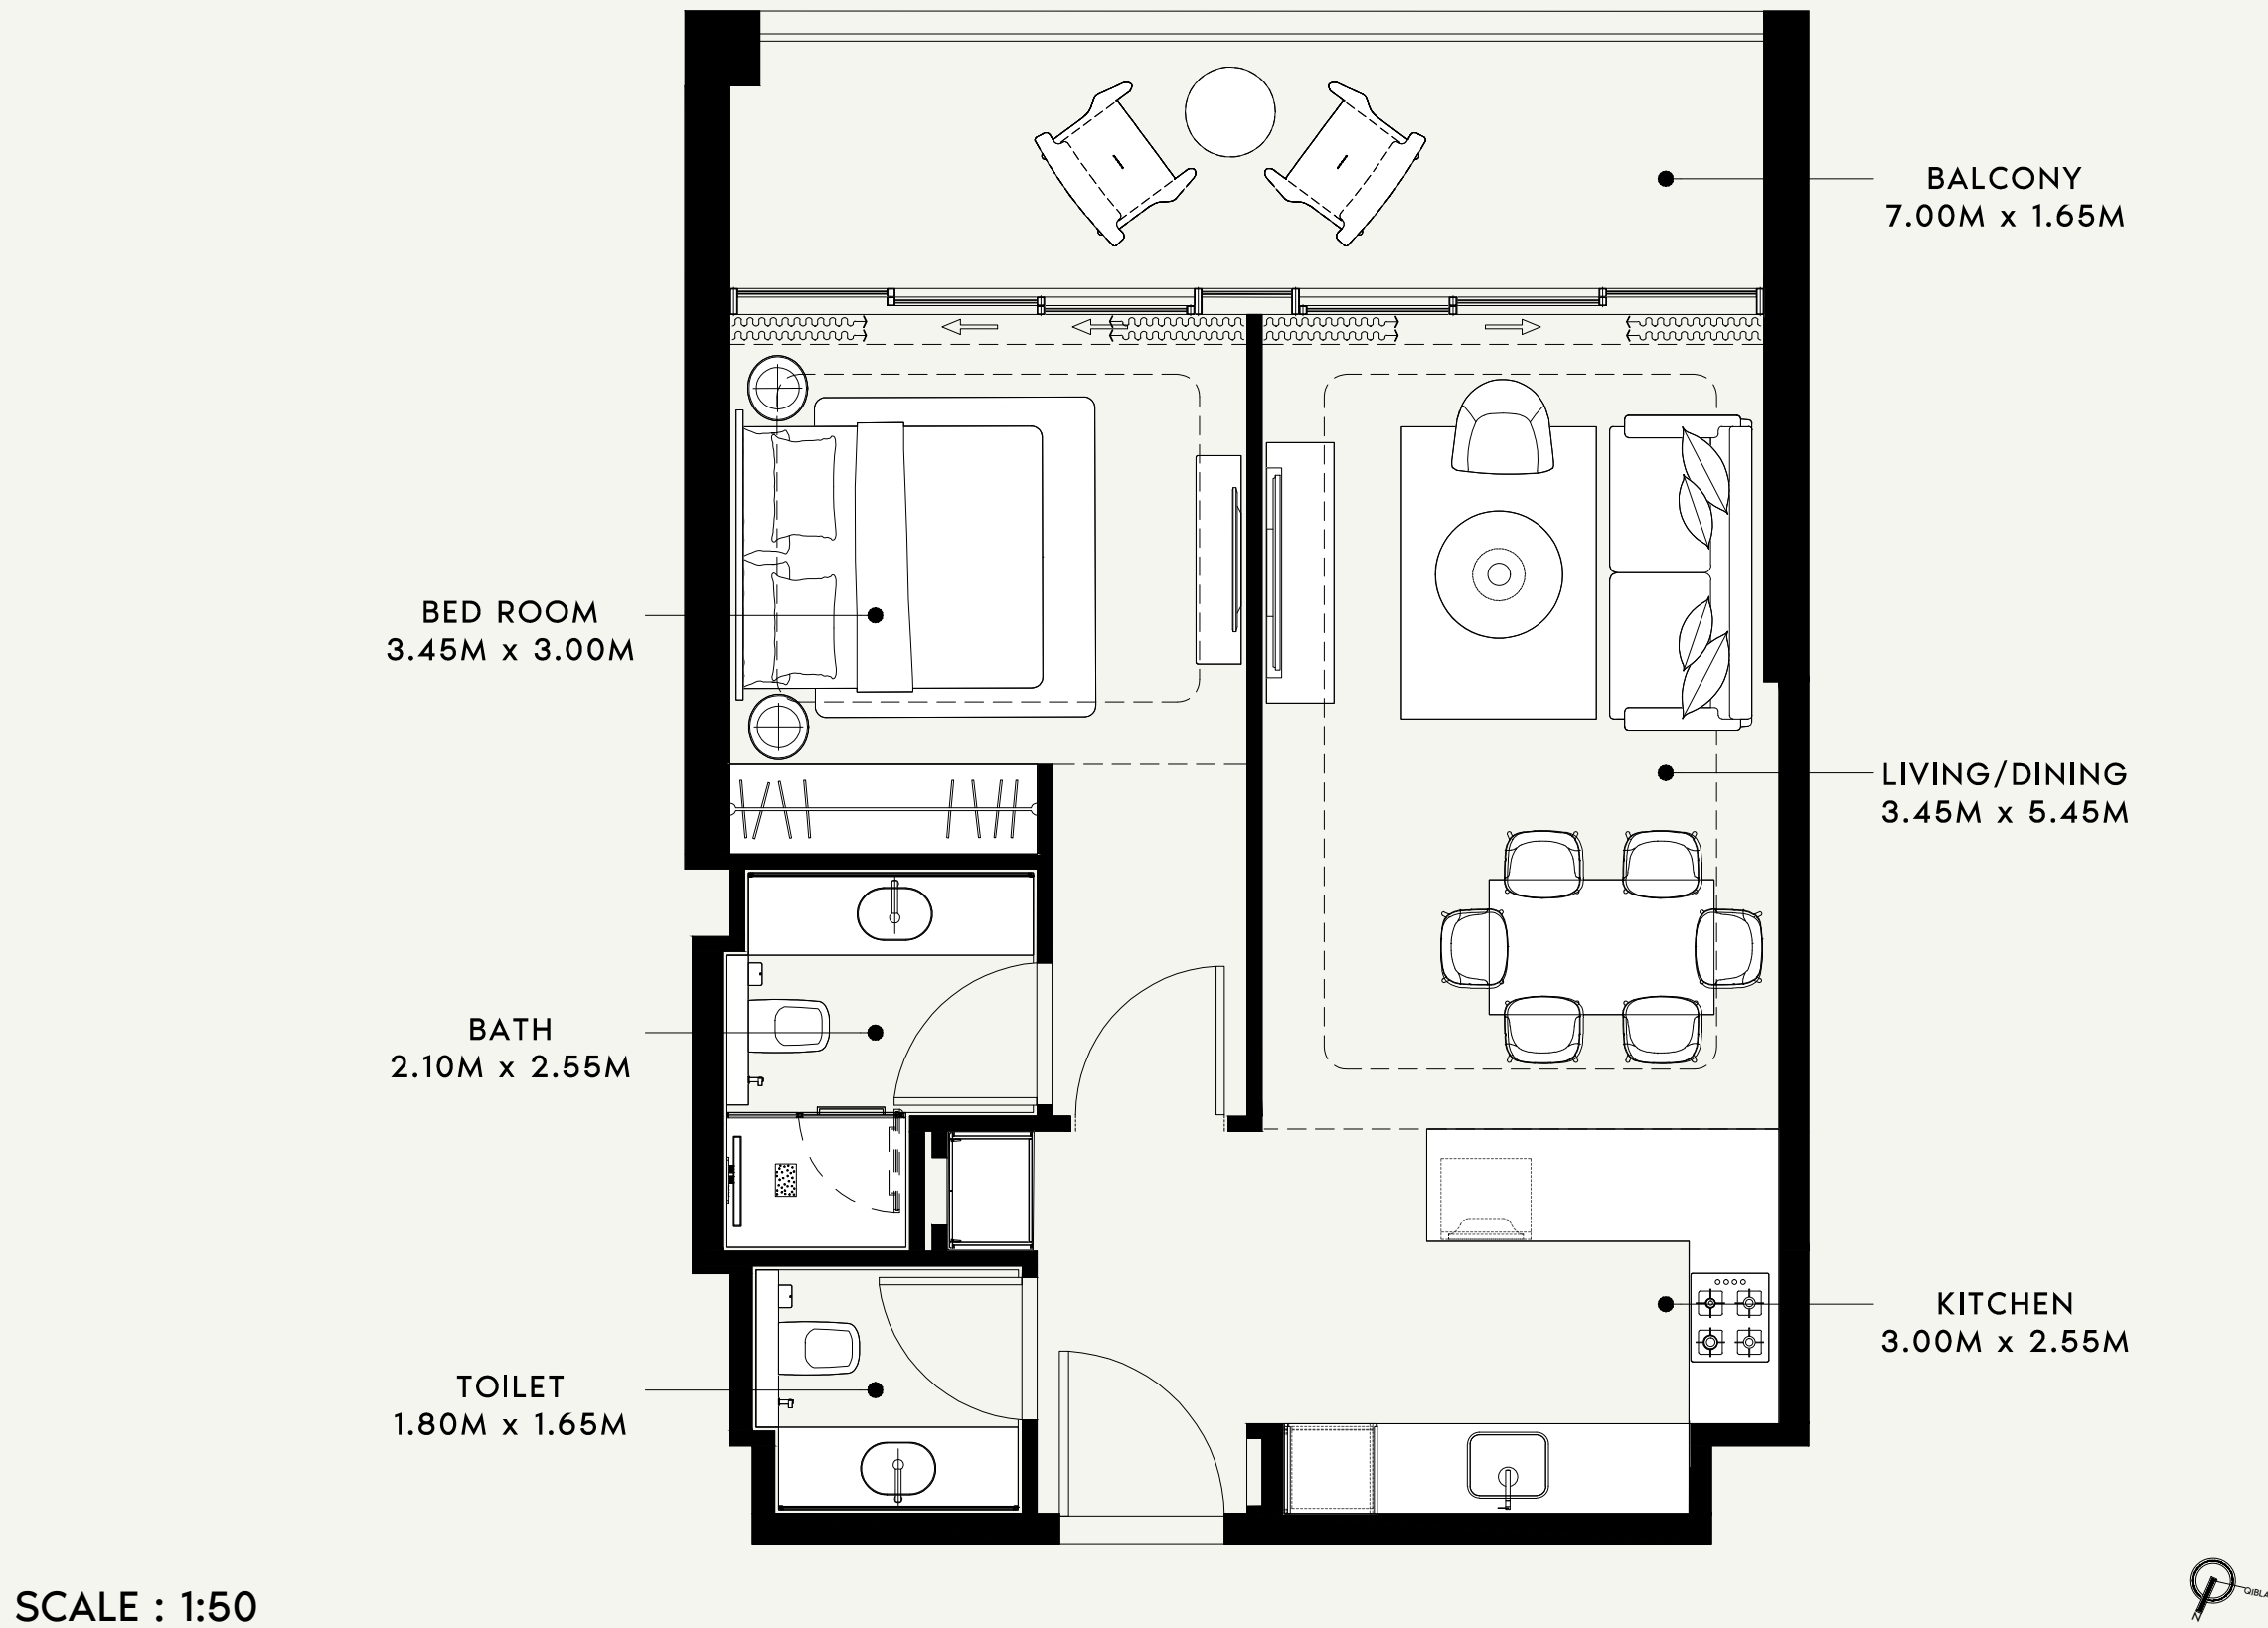

SCALE : N.T.S

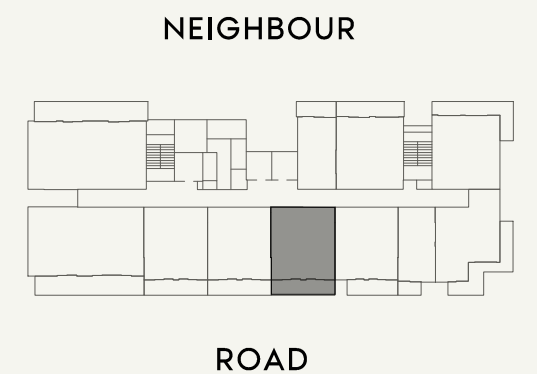

SCALE : N.T.S



FLOOR NO:

3rd FLOOR

UNIT TYPE:

1 BED ROOM(TYPE-01)

APARTMENT AREA:

627.54 SQ.FT. (58.30 SQ.M.)

BALCONY AREA:

135.95 SQ.FT. (12.63 SQ.M.)

DISCLAIMER:

THE COLORED MARKETING FLOOR PLANS PROVIDED BY THE DEVELOPER ARE FOR ILLUSTRATIVE PURPOSES ONLY. ACTUAL DIMENSIONS, LAYOUT, AND FINISHES MAY VARY FROM THOSE DEPICTED IN THE PLANS. FURNITURE, FIXTURES, AND EQUIPMENT SHOWN IN THE PLANS ARE FOR DECORATIVE PURPOSES ONLY AND ARE NOT INCLUDED IN THE PURCHASE OR LEASE OF THE PROPERTY. THE DEVELOPER RESERVES THE RIGHT TO MAKE MODIFICATIONS, REVISIONS, AND CHANGES TO THE FLOOR PLANS, SPECIFICATIONS, AND FEATURES WITHOUT PRIOR NOTICE.

TOTAL APARTMENT AREA:

763.49 SQ.FT. (70.93 SQ.M.)

PROJECT NAME / BUILDING:

RIVIERA 60

APARTMENT NO:

307

BALCONY
5.55M x 1.65M

LIVING/DINING
3.45M x 5.45M

KITCHEN
3.30M x 2.55M

BED ROOM
3.35M x 3.00M

BATH
2.10M x 2.55M

TOILET
1.80M x 1.65M

SCALE : 1:50

SCALE : N.T.S

NEIGHBOUR

ROAD

SCALE : N.T.S

AZIZI

FLOOR NO:

3rd FLOOR

UNIT TYPE:

1 BED ROOM(TYPE-03)

APARTMENT AREA:

621.41 SQ.FT. (57.73 SQ.M.)

BALCONY AREA:

136.06 SQ.FT. (12.64 SQ.M.)

DISCLAIMER:

THE COLORED MARKETING FLOOR PLANS PROVIDED BY THE DEVELOPER ARE FOR ILLUSTRATIVE PURPOSES ONLY. ACTUAL DIMENSIONS, LAYOUT, AND FINISHES MAY VARY FROM THOSE DEPICTED IN THE PLANS. FURNITURE, FIXTURES, AND EQUIPMENT SHOWN IN THE PLANS ARE FOR DECORATIVE PURPOSES ONLY AND ARE NOT INCLUDED IN THE PURCHASE OR LEASE OF THE PROPERTY. THE DEVELOPER RESERVES THE RIGHT TO MAKE MODIFICATIONS, REVISIONS, AND CHANGES TO THE FLOOR PLANS, SPECIFICATIONS, AND FEATURES WITHOUT PRIOR NOTICE.

TOTAL APARTMENT AREA:



757.46 SQ.FT. (70.37 SQ.M.)

PROJECT NAME / BUILDING:


RIVIERA 60

APARTMENT NO:

308

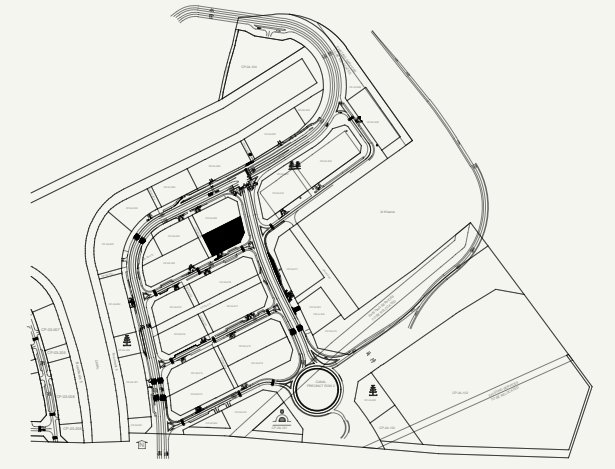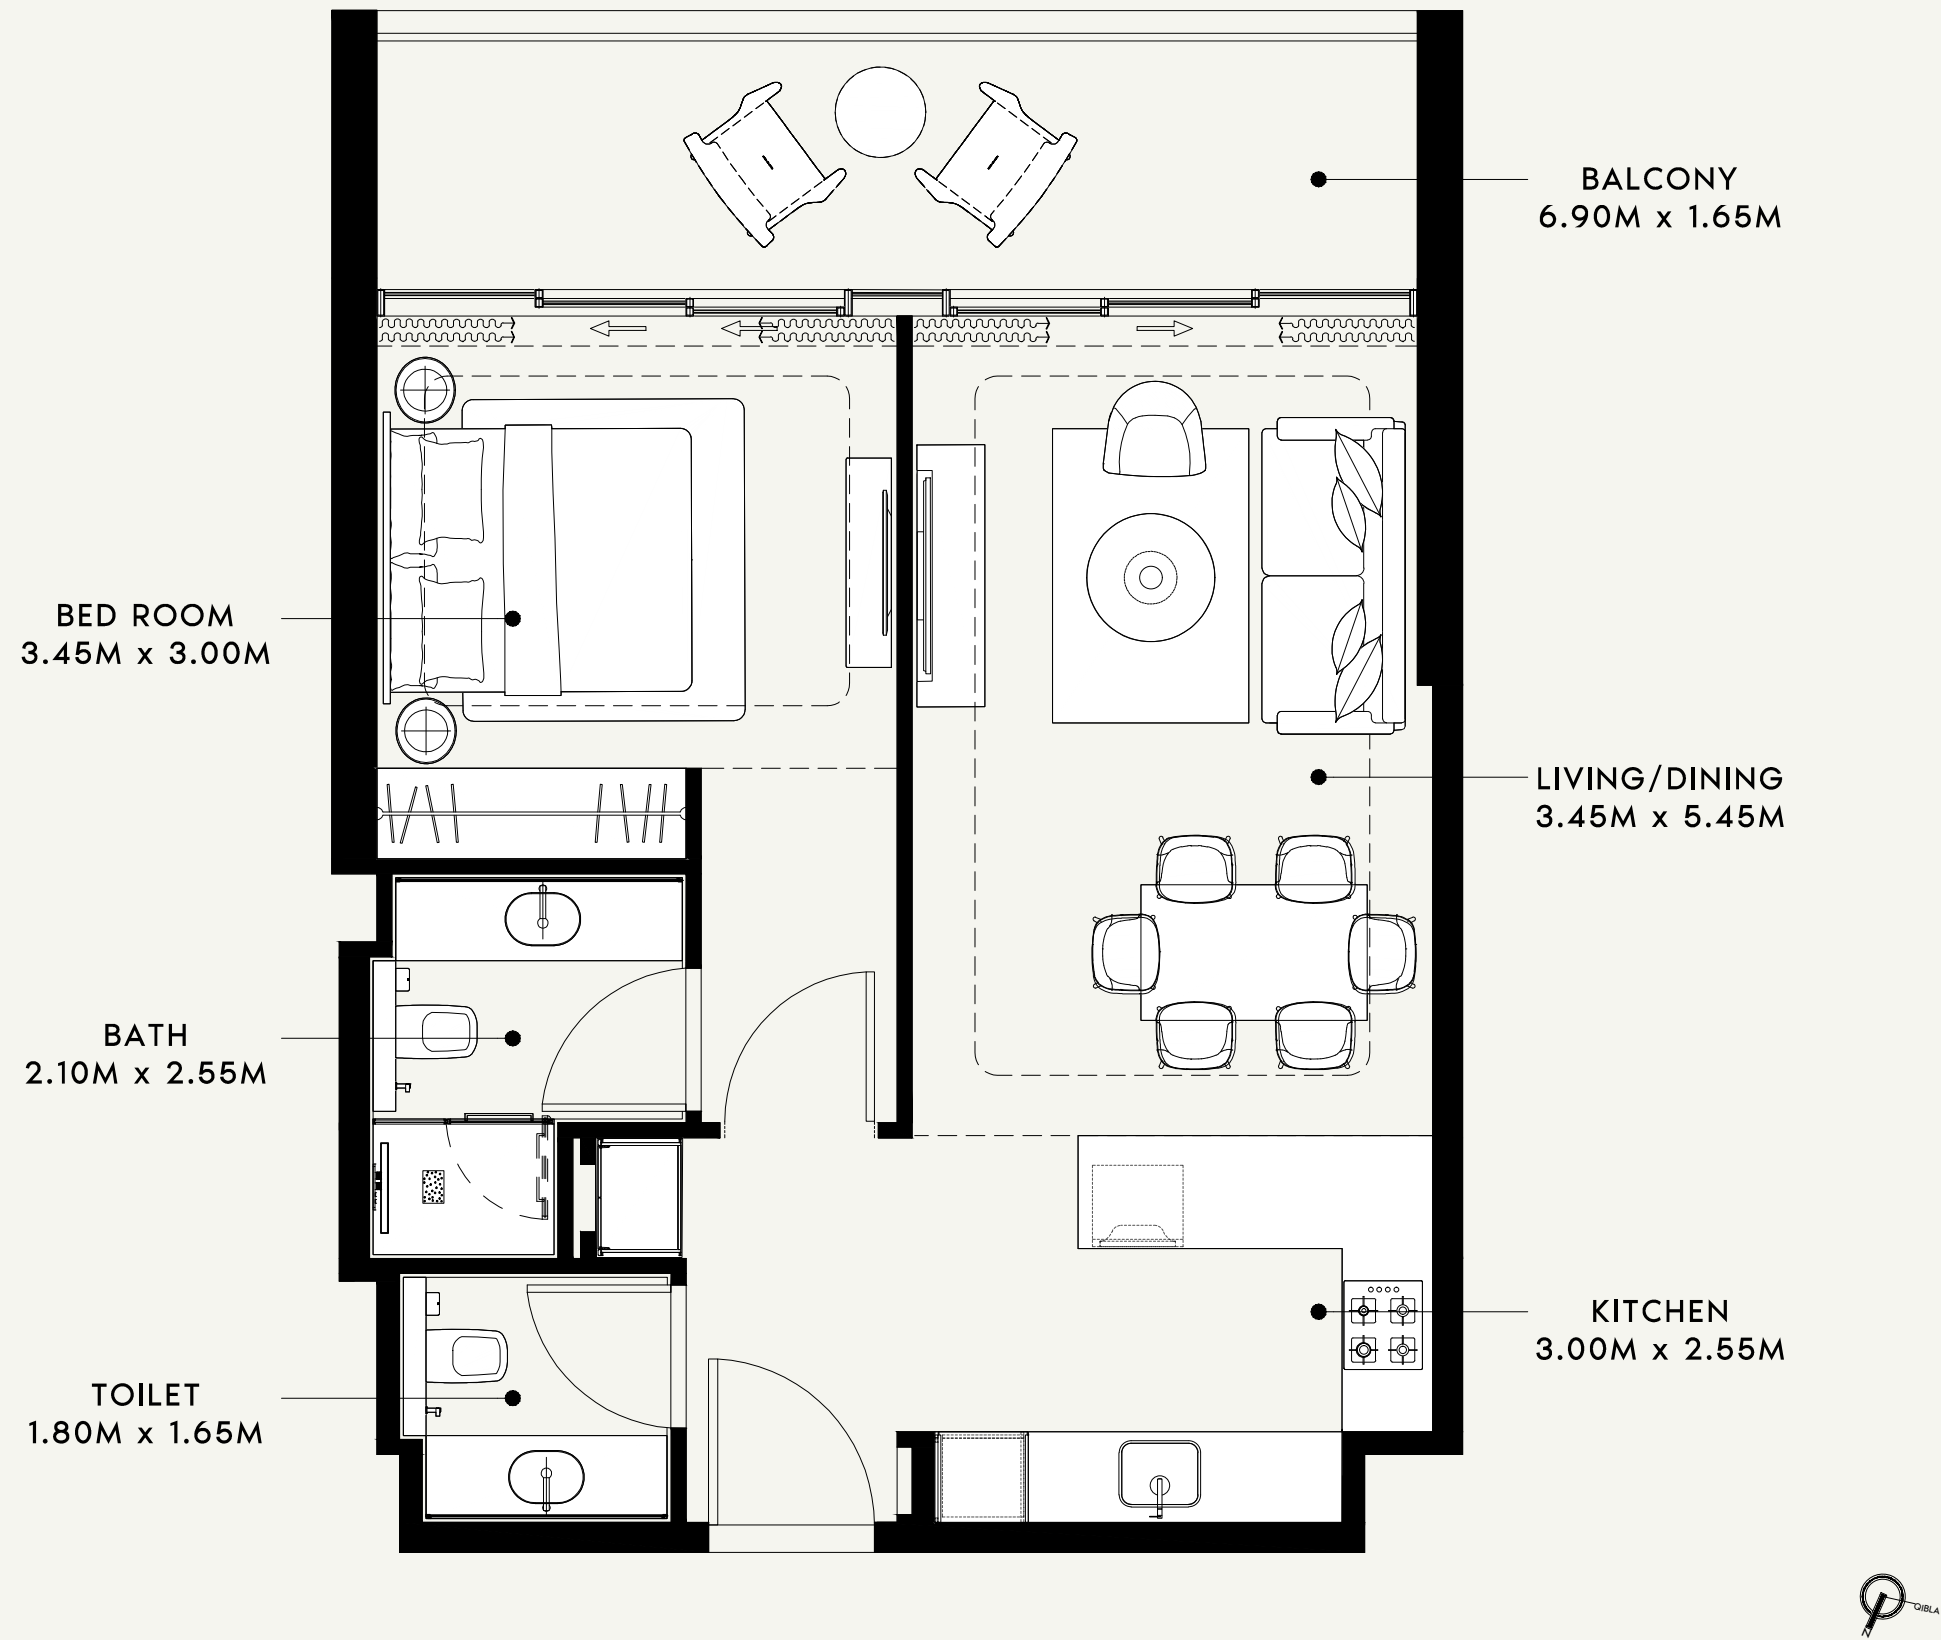

SCALE : N.T.S

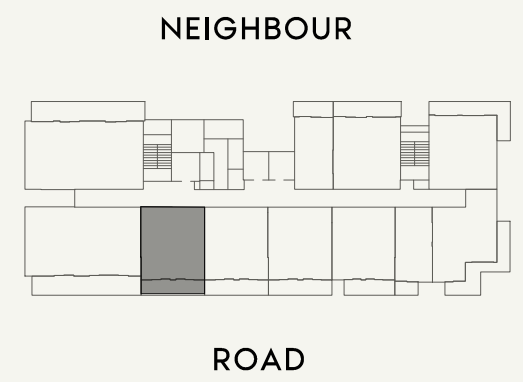

SCALE : N.T.S



FLOOR NO:
3rd FLOOR

UNIT TYPE:
1 BED ROOM(TYPE-01)

APARTMENT AREA:
627.54 SQ.FT. (58.30 SQ.M.)

BALCONY AREA:
136.06 SQ.FT. (12.64 SQ.M.)

DISCLAIMER:
THE COLORED MARKETING FLOOR PLANS PROVIDED BY THE DEVELOPER ARE FOR ILLUSTRATIVE PURPOSES ONLY. ACTUAL DIMENSIONS, LAYOUT, AND FINISHES MAY VARY FROM THOSE DEPICTED IN THE PLANS. FURNITURE, FIXTURES, AND EQUIPMENT SHOWN IN THE PLANS ARE FOR DECORATIVE PURPOSES ONLY AND ARE NOT INCLUDED IN THE PURCHASE OR LEASE OF THE PROPERTY. THE DEVELOPER RESERVES THE RIGHT TO MAKE MODIFICATIONS, REVISIONS, AND CHANGES TO THE FLOOR PLANS, SPECIFICATIONS, AND FEATURES WITHOUT PRIOR NOTICE.

TOTAL APARTMENT AREA:
763.60 SQ.FT. (70.94 SQ.M.)

PROJECT NAME / BUILDING:
RIVIERA 60

APARTMENT NO:
309

BED ROOM
3.60M x 3.00M

BATH
2.15M x 2.55M

TOILET
1.85M x 1.65M

BALCONY
7.50M x 1.63M

LIVING/DINING
3.60M x 5.45M

KITCHEN
3.50M x 2.55M

SCALE : 1:50

SCALE : N.T.S

NEIGHBOUR

ROAD

SCALE : N.T.S

AZIZI

FLOOR NO:

4th FLOOR

UNIT TYPE:

1 BED ROOM -(TYPE-04)

APARTMENT AREA:

659.40 SQ.FT. (61.26 SQ.M.)

BALCONY AREA:

143.59 SQ.FT. (13.34 SQ.M.)

DISCLAIMER:

THE COLORED MARKETING FLOOR PLANS PROVIDED BY THE DEVELOPER ARE FOR ILLUSTRATIVE PURPOSES ONLY. ACTUAL DIMENSIONS, LAYOUT, AND FINISHES MAY VARY FROM THOSE DEPICTED IN THE PLANS. FURNITURE, FIXTURES, AND EQUIPMENT SHOWN IN THE PLANS ARE FOR DECORATIVE PURPOSES ONLY AND ARE NOT INCLUDED IN THE PURCHASE OR LEASE OF THE PROPERTY. THE DEVELOPER RESERVES THE RIGHT TO MAKE MODIFICATIONS, REVISIONS, AND CHANGES TO THE FLOOR PLANS, SPECIFICATIONS, AND FEATURES WITHOUT PRIOR NOTICE.

TOTAL APARTMENT AREA:

802.99 SQ.FT. (74.60 SQ.M.)

PROJECT NAME / BUILDING:

RIVIERA 60

APARTMENT NO:

402

BALCONY
7.95M x 1.43M

BED ROOM
3.60M x 3.20M

BATH
1.95M x 2.55M

TOILET
1.95M x 1.65M

BALCONY
1.15M x 3.00M

LIVING/DINING
3.65M x 5.65M

KITCHEN
3.50M x 2.55M

SCALE : 1:50

SCALE : N.T.S

NEIGHBOUR

ROAD

SCALE : N.T.S

AZIZI

FLOOR NO:

4th FLOOR

UNIT TYPE:

1 BED ROOM -(TYPE-05)

APARTMENT AREA:

682.01 SQ.FT. (63.36 SQ.M.)

BALCONY AREA:

200.75 SQ.FT. (18.65 SQ.M.)

DISCLAIMER:

THE COLORED MARKETING FLOOR PLANS PROVIDED BY THE DEVELOPER ARE FOR ILLUSTRATIVE PURPOSES ONLY. ACTUAL DIMENSIONS, LAYOUT, AND FINISHES MAY VARY FROM THOSE DEPICTED IN THE PLANS. FURNITURE, FIXTURES, AND EQUIPMENT SHOWN IN THE PLANS ARE FOR DECORATIVE PURPOSES ONLY AND ARE NOT INCLUDED IN THE PURCHASE OR LEASE OF THE PROPERTY. THE DEVELOPER RESERVES THE RIGHT TO MAKE MODIFICATIONS, REVISIONS, AND CHANGES TO THE FLOOR PLANS, SPECIFICATIONS, AND FEATURES WITHOUT PRIOR NOTICE.

TOTAL APARTMENT AREA:




882.76 SQ.FT. (82.01 SQ.M.)

PROJECT NAME / BUILDING:

RIVIERA 60

APARTMENT NO:

403

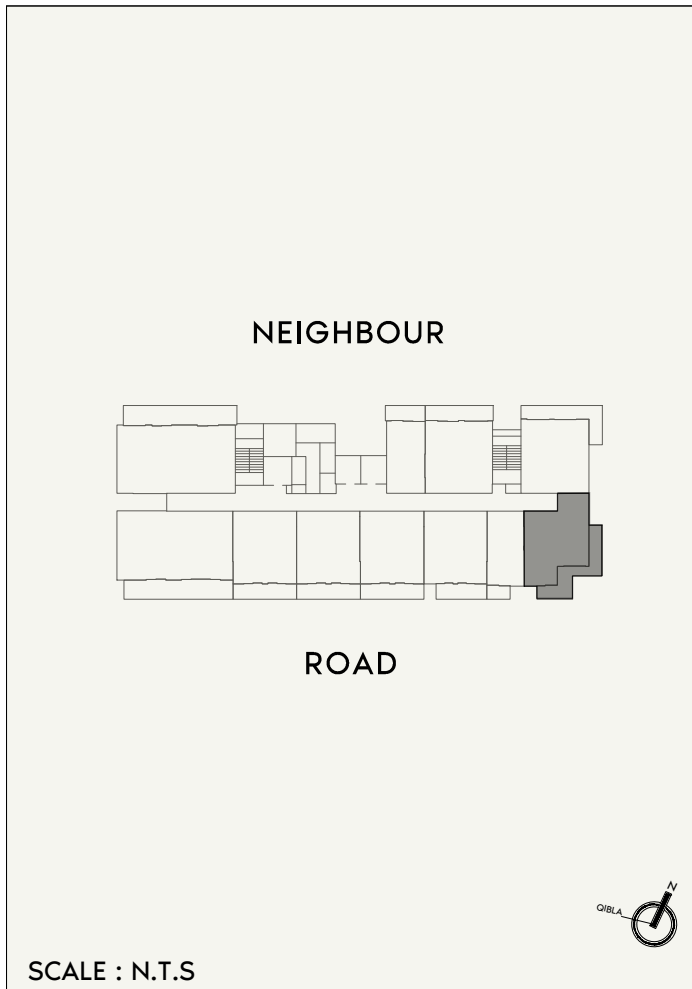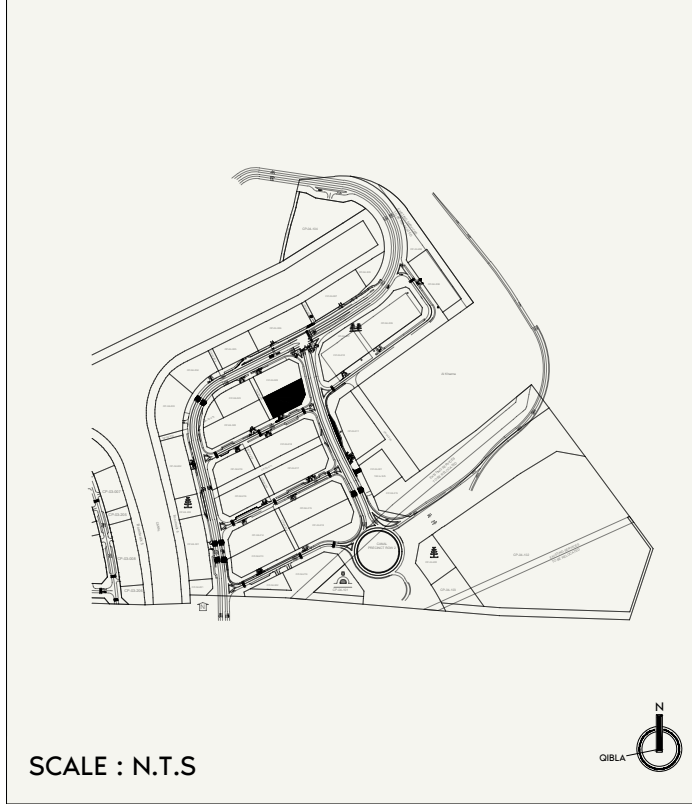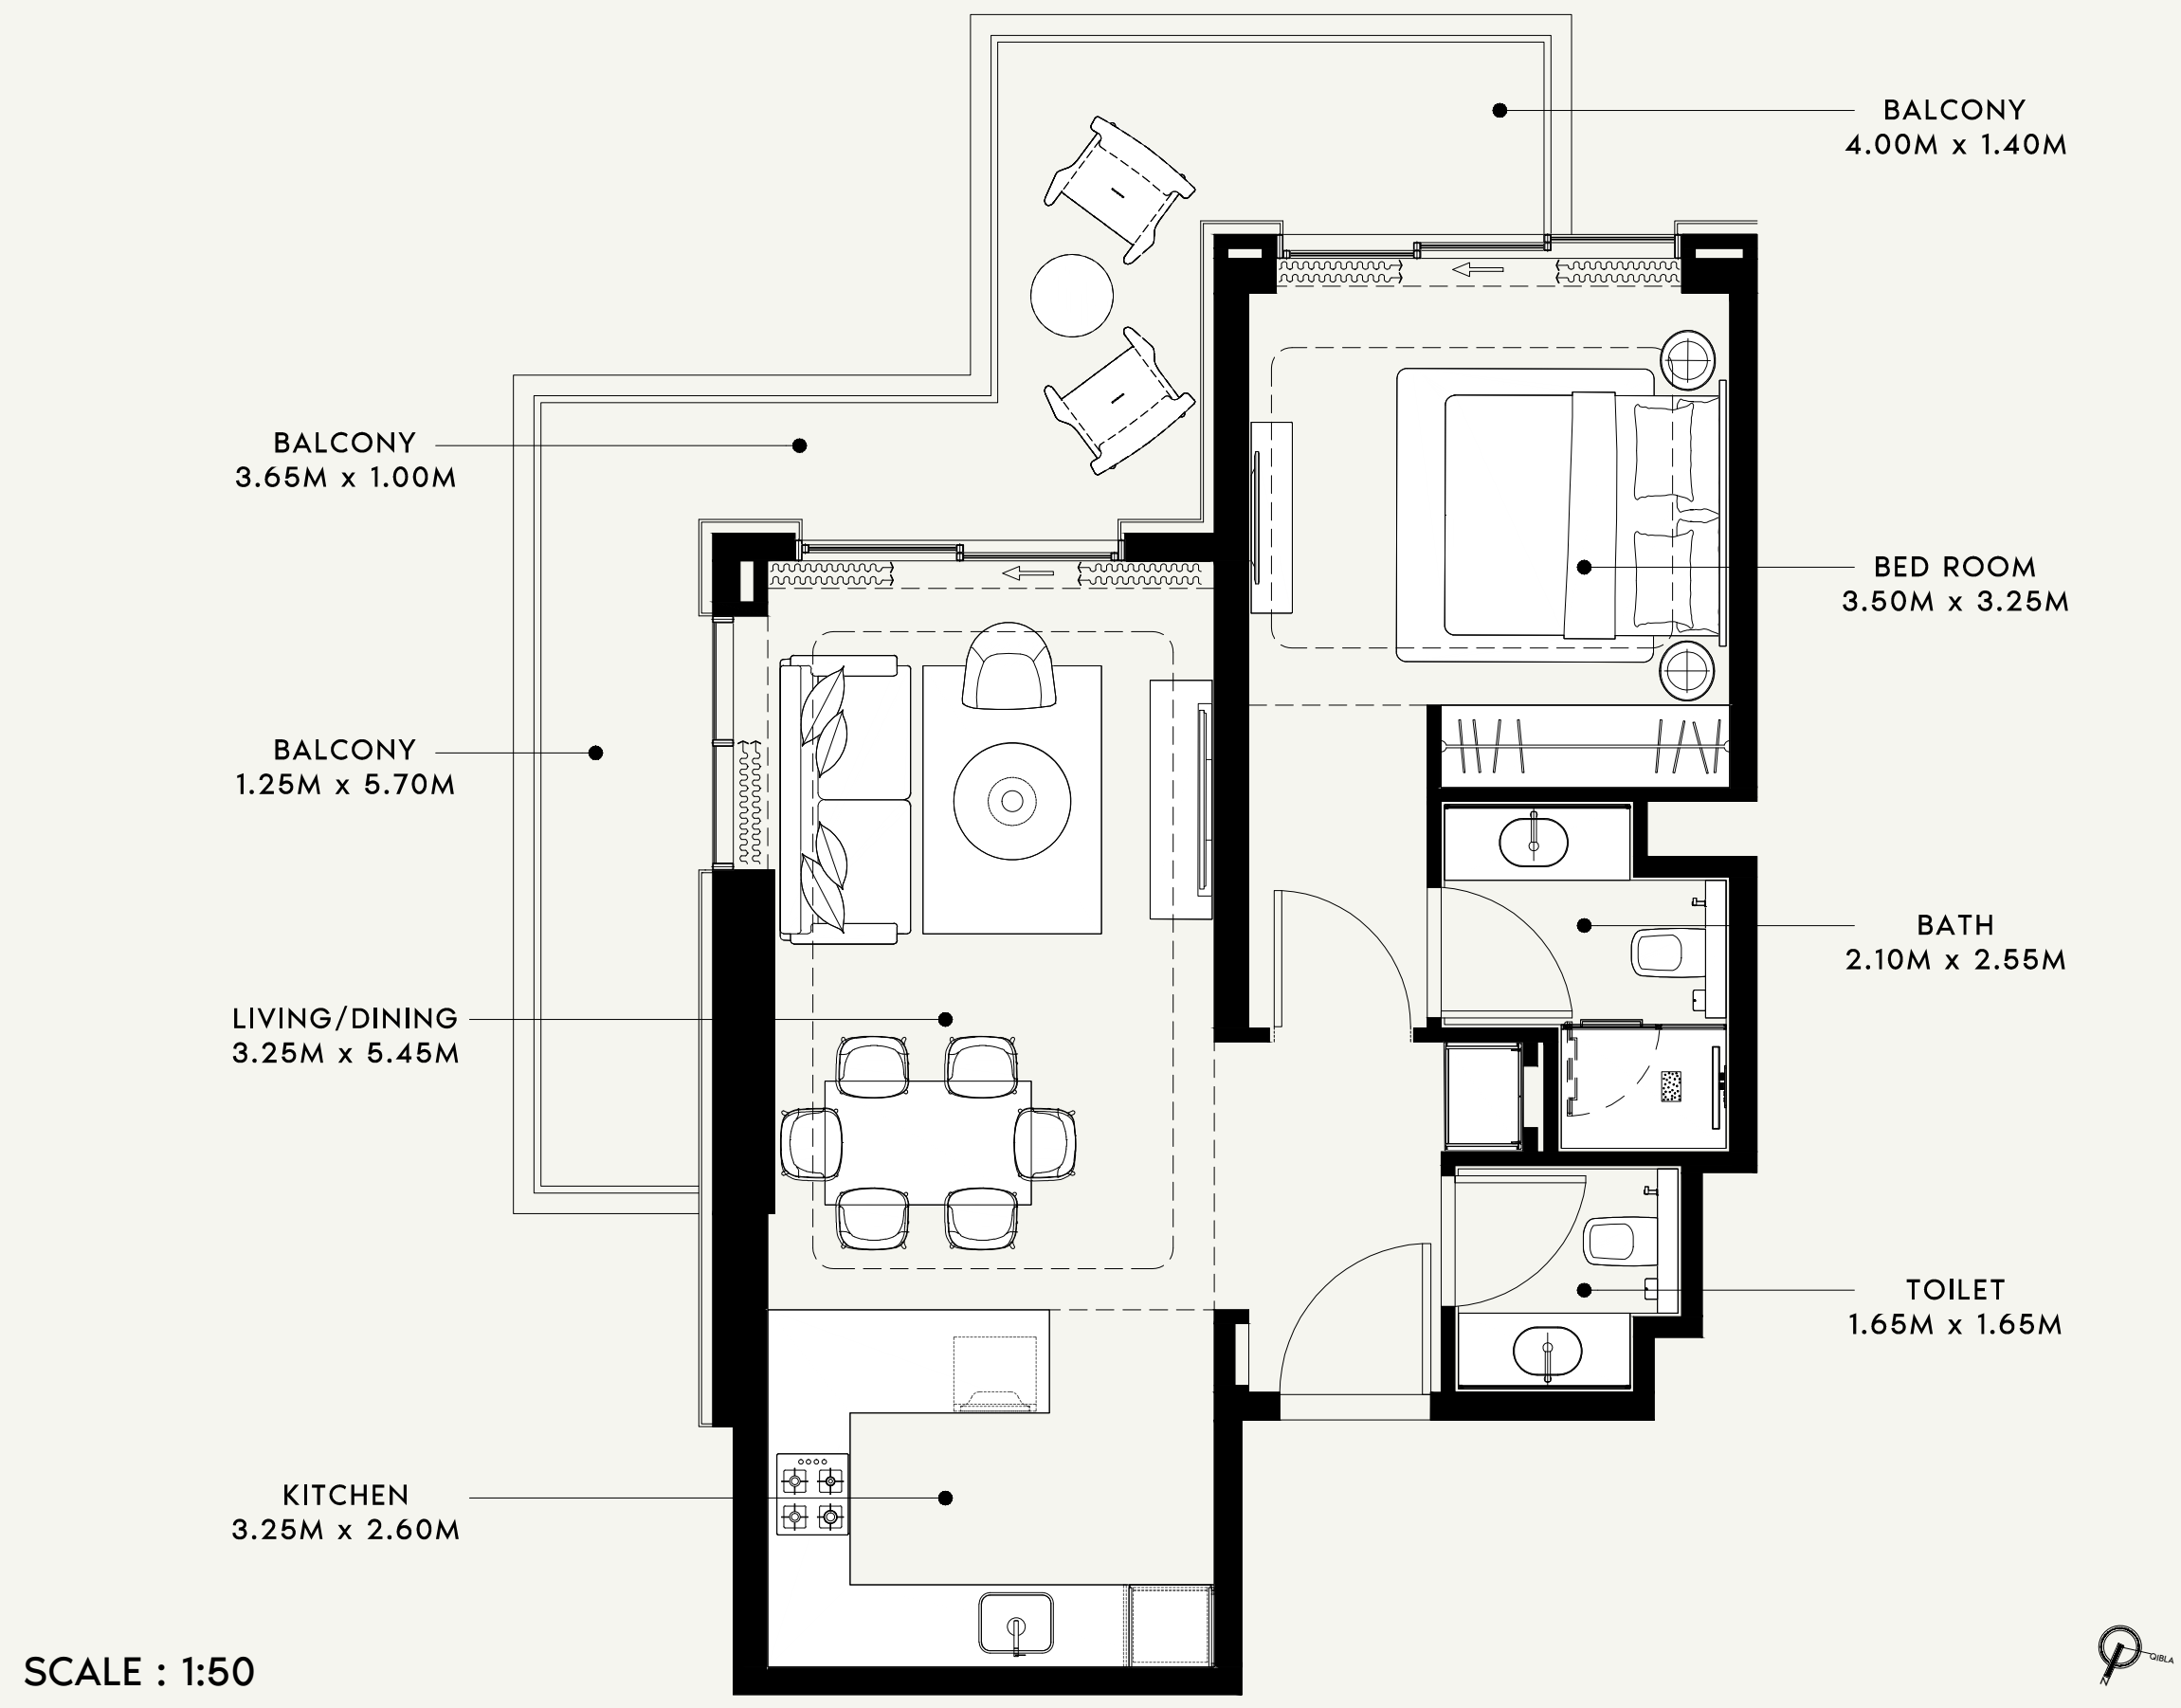

	FLOOR NO: 4th FLOOR	APARTMENT AREA: 643.26 SQ.FT. (59.76 SQ.M.)	DISCLAIMER: THE COLORED MARKETING FLOOR PLANS PROVIDED BY THE DEVELOPER ARE FOR ILLUSTRATIVE PURPOSES ONLY. ACTUAL DIMENSIONS, LAYOUT, AND FINISHES MAY VARY FROM THOSE DEPICTED IN THE PLANS. FURNITURE, FIXTURES, AND EQUIPMENT SHOWN IN THE PLANS ARE FOR DECORATIVE PURPOSES ONLY AND ARE NOT INCLUDED IN THE PURCHASE OR LEASE OF THE PROPERTY. THE DEVELOPER RESERVES THE RIGHT TO MAKE MODIFICATIONS, REVISIONS, AND CHANGES TO THE FLOOR PLANS, SPECIFICATIONS, AND FEATURES WITHOUT PRIOR NOTICE.	PROJECT NAME / BUILDING: RIVIERA 60
	UNIT TYPE: 1 BED ROOM -(TYPE-06)	BALCONY AREA: 217.00 SQ.FT. (20.16 SQ.M.)	TOTAL APARTMENT AREA: 860.26 SQ.FT. (79.92 SQ.M.)	APARTMENT NO: 404

BALCONY
5.55M x 1.65M

LIVING/DINING
3.45M x 5.45M

KITCHEN
3.30M x 2.55M

BED ROOM
3.35M x 3.00M

BATH
2.10M x 2.55M

TOILET
1.80M x 1.65M

SCALE : 1:50

SCALE : N.T.S

NEIGHBOUR

ROAD

SCALE : N.T.S

AZIZI

FLOOR NO:

4th FLOOR

UNIT TYPE:

1 BED ROOM(TYPE-02)

APARTMENT AREA:

619.04 SQ.FT. (57.51 SQ.M.)

BALCONY AREA:

108.61 SQ.FT. (10.09 SQ.M.)

DISCLAIMER:

THE COLORED MARKETING FLOOR PLANS PROVIDED BY THE DEVELOPER ARE FOR ILLUSTRATIVE PURPOSES ONLY. ACTUAL DIMENSIONS, LAYOUT, AND FINISHES MAY VARY FROM THOSE DEPICTED IN THE PLANS. FURNITURE, FIXTURES, AND EQUIPMENT SHOWN IN THE PLANS ARE FOR DECORATIVE PURPOSES ONLY AND ARE NOT INCLUDED IN THE PURCHASE OR LEASE OF THE PROPERTY. THE DEVELOPER RESERVES THE RIGHT TO MAKE MODIFICATIONS, REVISIONS, AND CHANGES TO THE FLOOR PLANS, SPECIFICATIONS, AND FEATURES WITHOUT PRIOR NOTICE.

TOTAL APARTMENT AREA:



727.65 SQ.FT. (67.60 SQ.M.)

PROJECT NAME / BUILDING:

RIVIERA 60

APARTMENT NO:


406

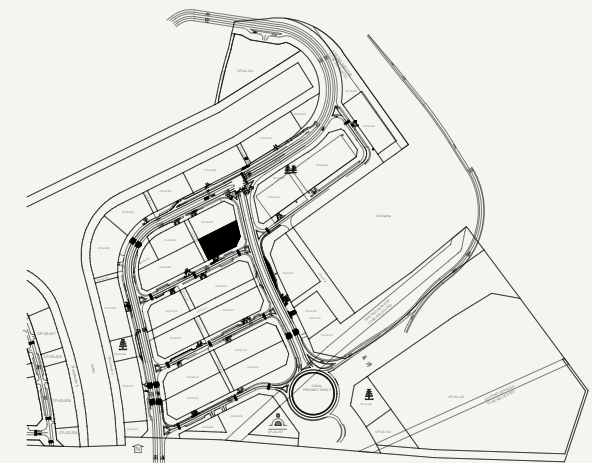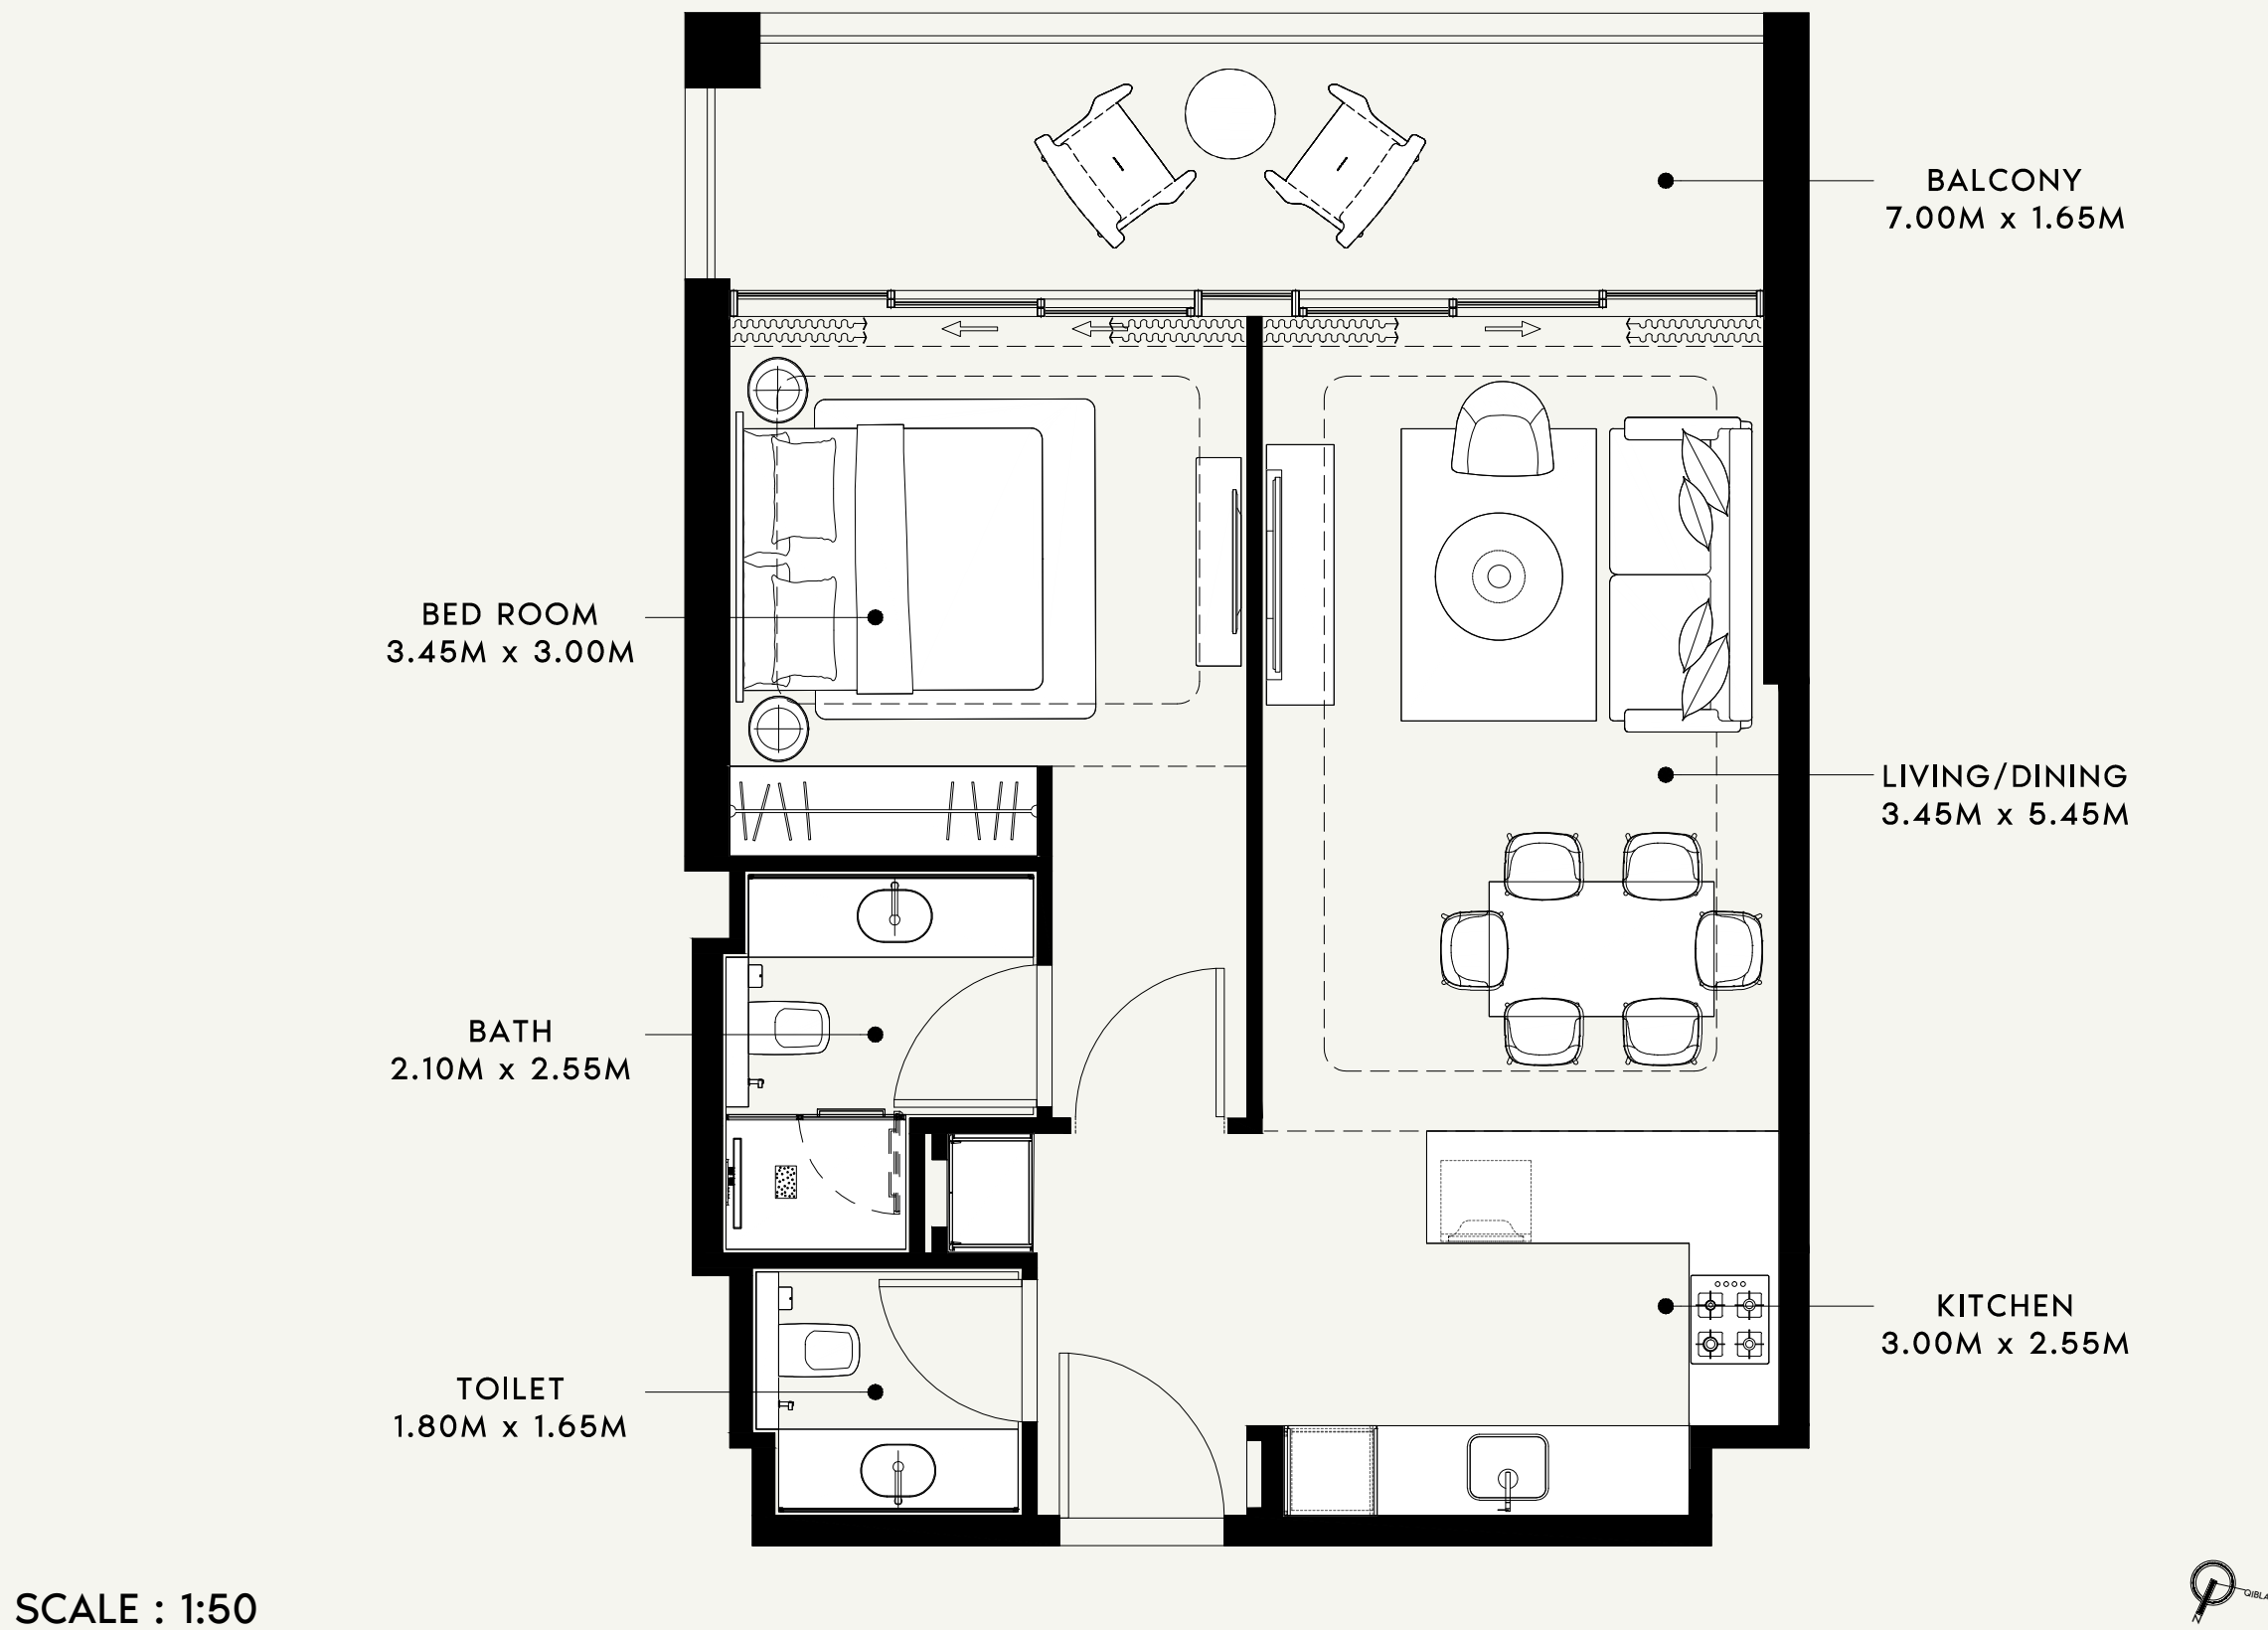

SCALE : N.T.S



NEIGHBOUR

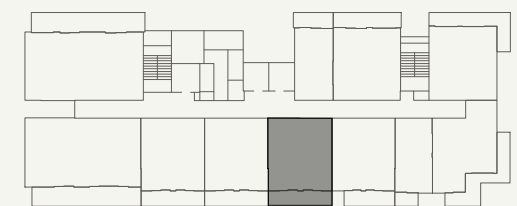

ROAD



SCALE : N.T.S

AZIZI

FLOOR NO:

4th FLOOR

UNIT TYPE:

1 BED ROOM(TYPE-01)

APARTMENT AREA:

627.54 SQ.FT. (58.30 SQ.M.)

BALCONY AREA:

135.52 SQ.FT. (12.59 SQ.M.)

DISCLAIMER:

THE COLORED MARKETING FLOOR PLANS PROVIDED BY THE DEVELOPER ARE FOR ILLUSTRATIVE PURPOSES ONLY. ACTUAL DIMENSIONS, LAYOUT, AND FINISHES MAY VARY FROM THOSE DEPICTED IN THE PLANS. FURNITURE, FIXTURES, AND EQUIPMENT SHOWN IN THE PLANS ARE FOR DECORATIVE PURPOSES ONLY AND ARE NOT INCLUDED IN THE PURCHASE OR LEASE OF THE PROPERTY. THE DEVELOPER RESERVES THE RIGHT TO MAKE MODIFICATIONS, REVISIONS, AND CHANGES TO THE FLOOR PLANS, SPECIFICATIONS, AND FEATURES WITHOUT PRIOR NOTICE.

TOTAL APARTMENT AREA:

763.06 SQ.FT. (70.89 SQ.M.)

PROJECT NAME / BUILDING:

RIVIERA 60

APARTMENT NO:

407

BALCONY
5.55M x 1.65M

LIVING/DINING
3.45M x 5.45M

KITCHEN
3.30M x 2.55M

BED ROOM
3.35M x 3.00M

BATH
2.10M x 2.55M

TOILET
1.80M x 1.65M

SCALE : 1:50

SCALE : N.T.S

NEIGHBOUR

ROAD

SCALE : N.T.S

AZIZI

FLOOR NO:

4th FLOOR

UNIT TYPE:

1 BED ROOM(TYPE-03)

APARTMENT AREA:

621.41 SQ.FT. (57.73 SQ.M.)

BALCONY AREA:

136.06 SQ.FT. (12.64 SQ.M.)

DISCLAIMER:

THE COLORED MARKETING FLOOR PLANS PROVIDED BY THE DEVELOPER ARE FOR ILLUSTRATIVE PURPOSES ONLY. ACTUAL DIMENSIONS, LAYOUT, AND FINISHES MAY VARY FROM THOSE DEPICTED IN THE PLANS. FURNITURE, FIXTURES, AND EQUIPMENT SHOWN IN THE PLANS ARE FOR DECORATIVE PURPOSES ONLY AND ARE NOT INCLUDED IN THE PURCHASE OR LEASE OF THE PROPERTY. THE DEVELOPER RESERVES THE RIGHT TO MAKE MODIFICATIONS, REVISIONS, AND CHANGES TO THE FLOOR PLANS, SPECIFICATIONS, AND FEATURES WITHOUT PRIOR NOTICE.

TOTAL APARTMENT AREA:


757.46 SQ.FT. (70.37 SQ.M.)

PROJECT NAME / BUILDING:


RIVIERA 60

APARTMENT NO:


408

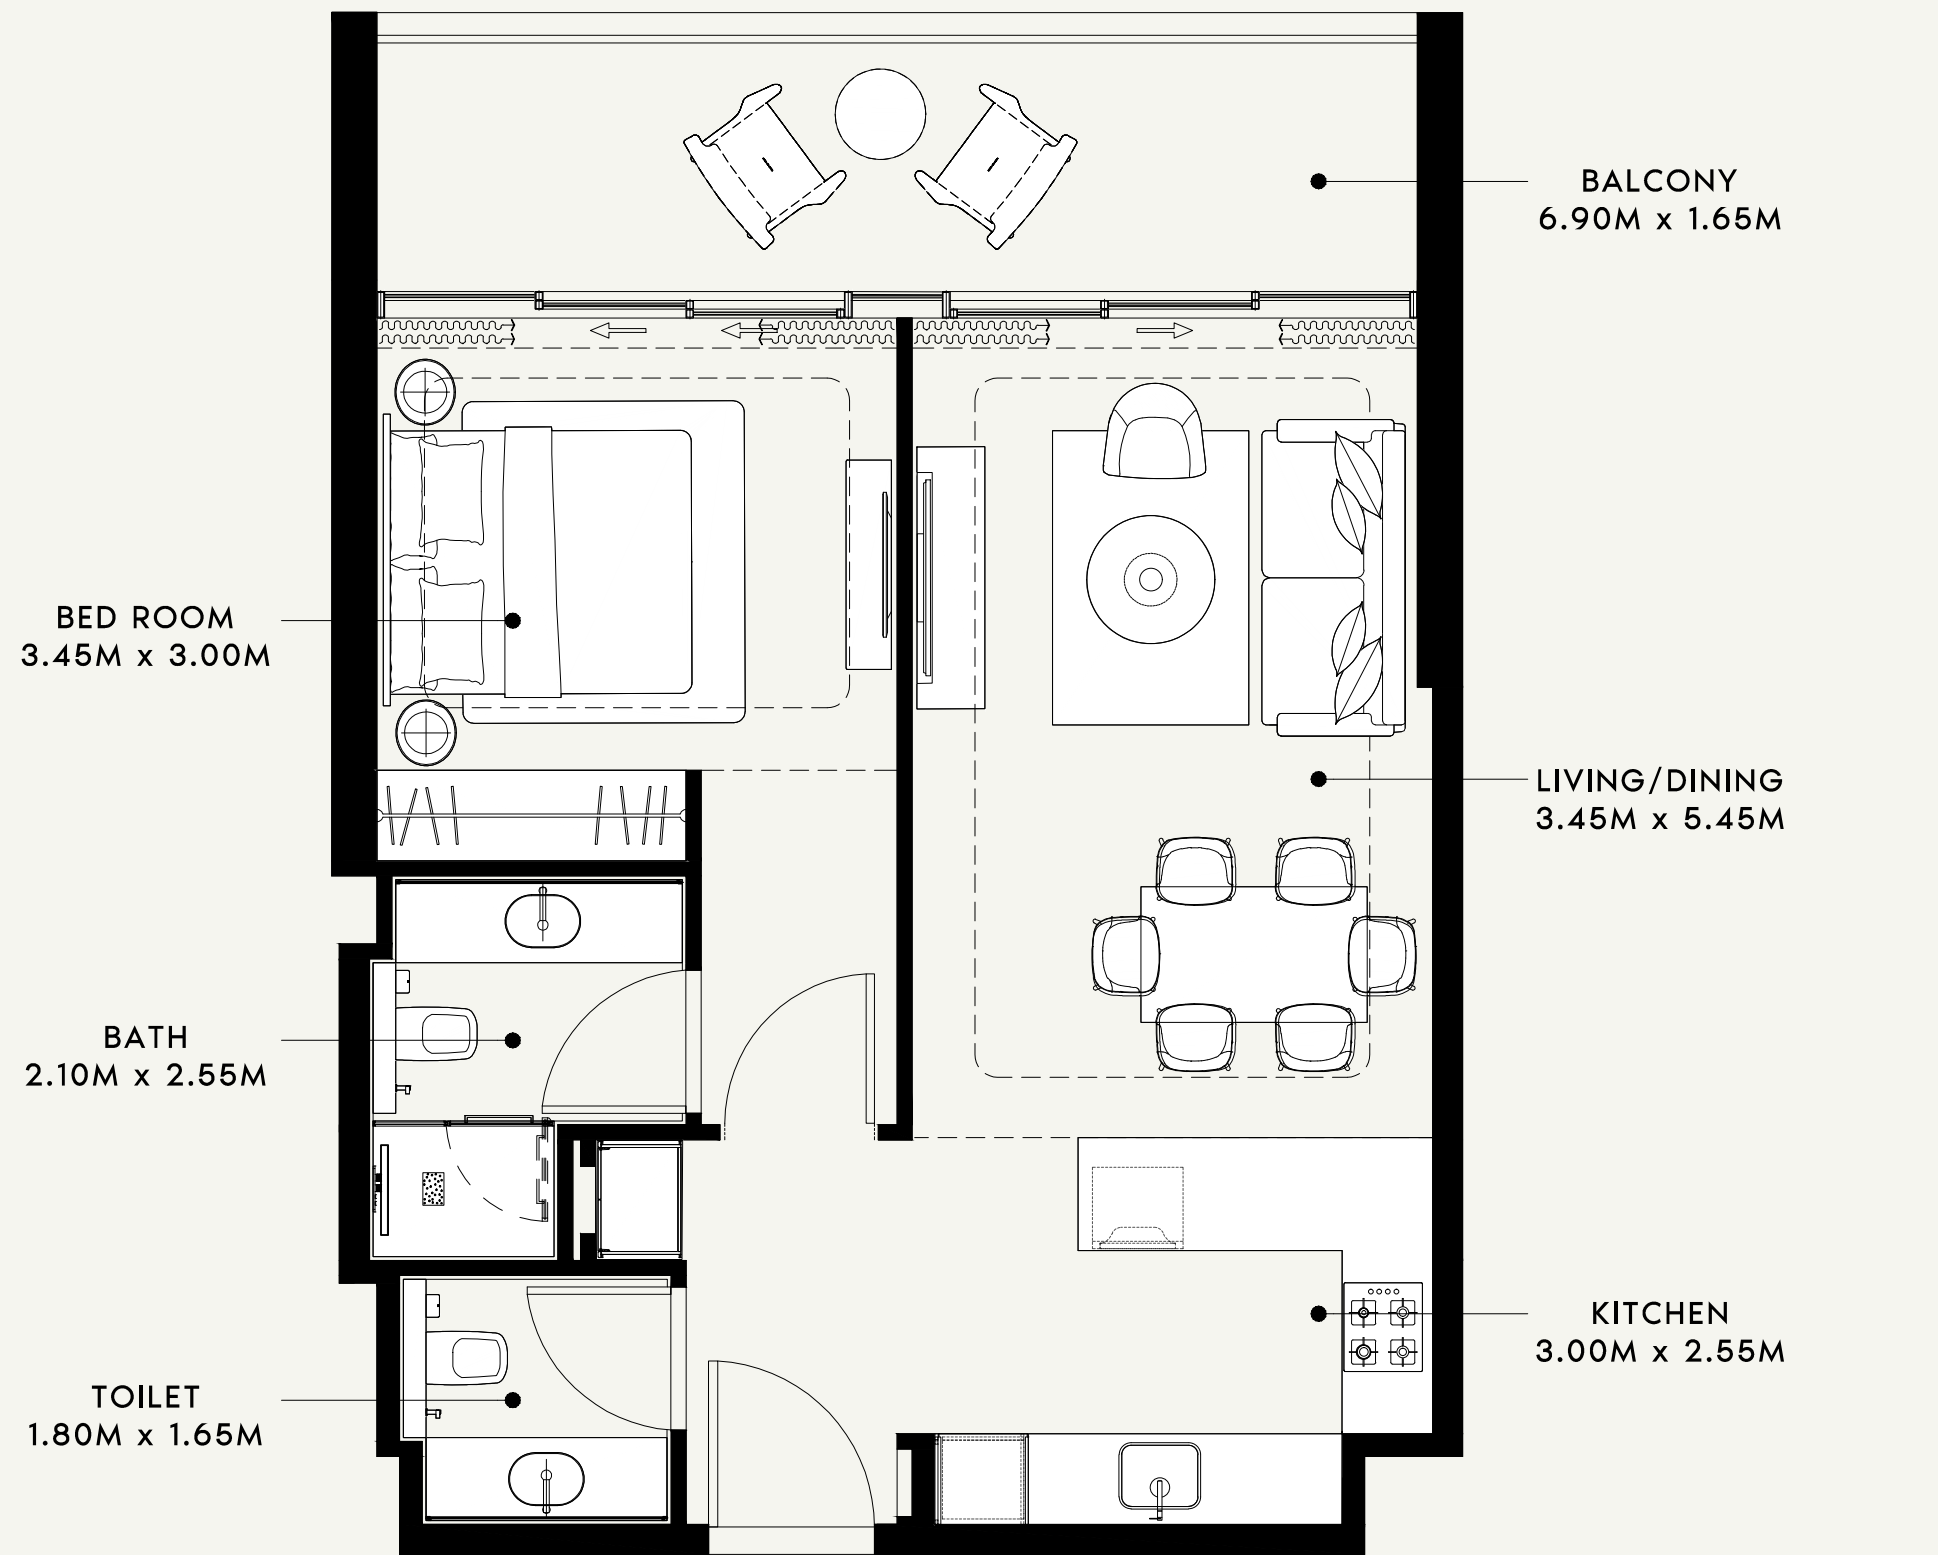

SCALE : 1:50

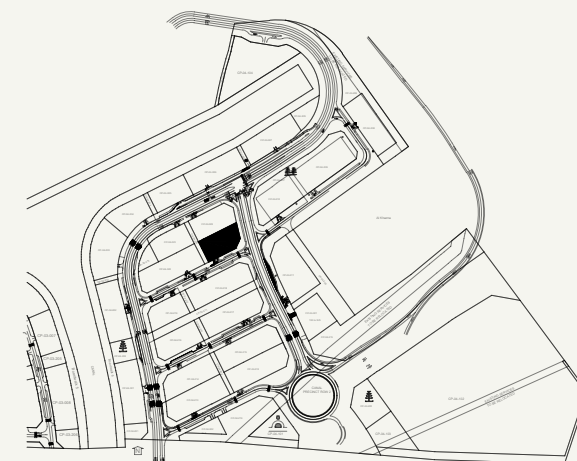

SCALE : N.T.S

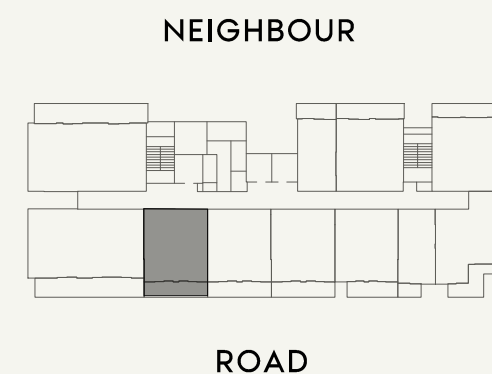

SCALE : N.T.S



AZIZI

FLOOR NO:

4th FLOOR

APARTMENT AREA:

627.54 SQ.FT. (58.30 SQ.M.)

DISCLAIMER:

THE COLORED MARKETING FLOOR PLANS PROVIDED BY THE DEVELOPER ARE FOR ILLUSTRATIVE PURPOSES ONLY. ACTUAL DIMENSIONS, LAYOUT, AND FINISHES MAY VARY FROM THOSE DEPICTED IN THE PLANS. FURNITURE, FIXTURES, AND EQUIPMENT SHOWN IN THE PLANS ARE FOR DECORATIVE PURPOSES ONLY AND ARE NOT INCLUDED IN THE PURCHASE OR LEASE OF THE PROPERTY. THE DEVELOPER RESERVES THE RIGHT TO MAKE MODIFICATIONS, REVISIONS, AND CHANGES TO THE FLOOR PLANS, SPECIFICATIONS, AND FEATURES WITHOUT PRIOR NOTICE.

TOTAL APARTMENT AREA:

763.60 SQ.FT. (70.94 SQ.M.)

PROJECT NAME / BUILDING:

RIVIERA 60

UNIT TYPE:

1 BED ROOM(TYPE-01)

BALCONY AREA:

136.06 SQ.FT. (12.64 SQ.M.)

APARTMENT NO:

409

BED ROOM
3.60M x 3.00M

BATH
2.15M x 2.55M

TOILET
1.85M x 1.65M

BALCONY
7.50M x 1.63M

LIVING/DINING
3.60M x 5.45M

KITCHEN
3.50M x 2.55M

SCALE : 1:50

SCALE : N.T.S

NEIGHBOUR

ROAD

SCALE : N.T.S

AZIZI

FLOOR NO:

5th FLOOR

UNIT TYPE:

1 BED ROOM -(TYPE-04)

APARTMENT AREA:

660.05 SQ.FT. (61.32 SQ.M.)

BALCONY AREA:

143.59 SQ.FT. (13.34 SQ.M.)

DISCLAIMER:

THE COLORED MARKETING FLOOR PLANS PROVIDED BY THE DEVELOPER ARE FOR ILLUSTRATIVE PURPOSES ONLY. ACTUAL DIMENSIONS, LAYOUT, AND FINISHES MAY VARY FROM THOSE DEPICTED IN THE PLANS. FURNITURE, FIXTURES, AND EQUIPMENT SHOWN IN THE PLANS ARE FOR DECORATIVE PURPOSES ONLY AND ARE NOT INCLUDED IN THE PURCHASE OR LEASE OF THE PROPERTY. THE DEVELOPER RESERVES THE RIGHT TO MAKE MODIFICATIONS, REVISIONS, AND CHANGES TO THE FLOOR PLANS, SPECIFICATIONS, AND FEATURES WITHOUT PRIOR NOTICE.

TOTAL APARTMENT AREA:

803.64 SQ.FT. (74.66 SQ.M.)

PROJECT NAME / BUILDING:

RIVIERA 60

APARTMENT NO:

502

BALCONY
7.95M x 1.43M

BED ROOM
3.60M x 3.20M

BATH
1.95M x 2.55M

TOILET
1.95M x 1.65M

BALCONY
1.15M x 3.00M



LIVING/DINING
3.65M x 5.65M

KITCHEN
3.50M x 2.55M

SCALE : 1:50

SCALE : N.T.S

SCALE : N.T.S

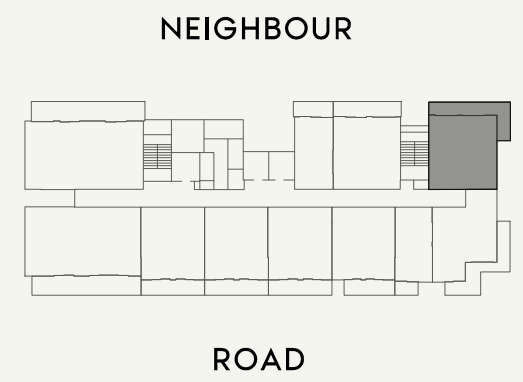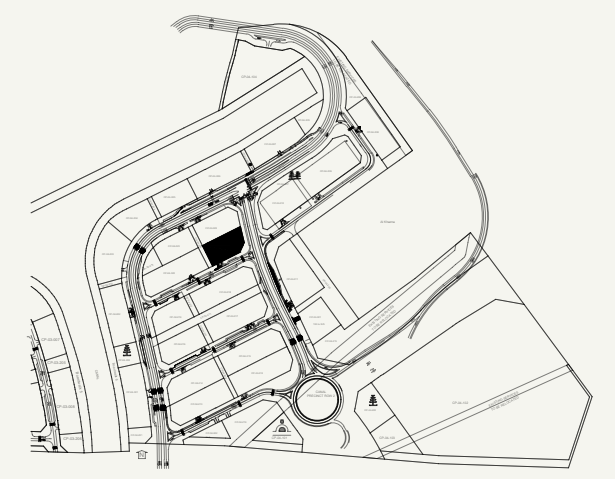

FLOOR NO:
5th FLOOR

UNIT TYPE:
1 BED ROOM -(TYPE-05)

APARTMENT AREA:
682.01 SQ.FT. (63.36 SQ.M.)




BALCONY AREA:
200.75 SQ.FT. (18.65 SQ.M.)

DISCLAIMER:
THE COLORED MARKETING FLOOR PLANS PROVIDED BY THE DEVELOPER ARE FOR ILLUSTRATIVE PURPOSES ONLY. ACTUAL DIMENSIONS, LAYOUT, AND FINISHES MAY VARY FROM THOSE DEPICTED IN THE PLANS. FURNITURE, FIXTURES, AND EQUIPMENT SHOWN IN THE PLANS ARE FOR DECORATIVE PURPOSES ONLY AND ARE NOT INCLUDED IN THE PURCHASE OR LEASE OF THE PROPERTY. THE DEVELOPER RESERVES THE RIGHT TO MAKE MODIFICATIONS, REVISIONS, AND CHANGES TO THE FLOOR PLANS, SPECIFICATIONS, AND FEATURES WITHOUT PRIOR NOTICE.

TOTAL APARTMENT AREA:
882.76 SQ.FT. (82.01 SQ.M.)

PROJECT NAME / BUILDING:
RIVIERA 60

APARTMENT NO:
503

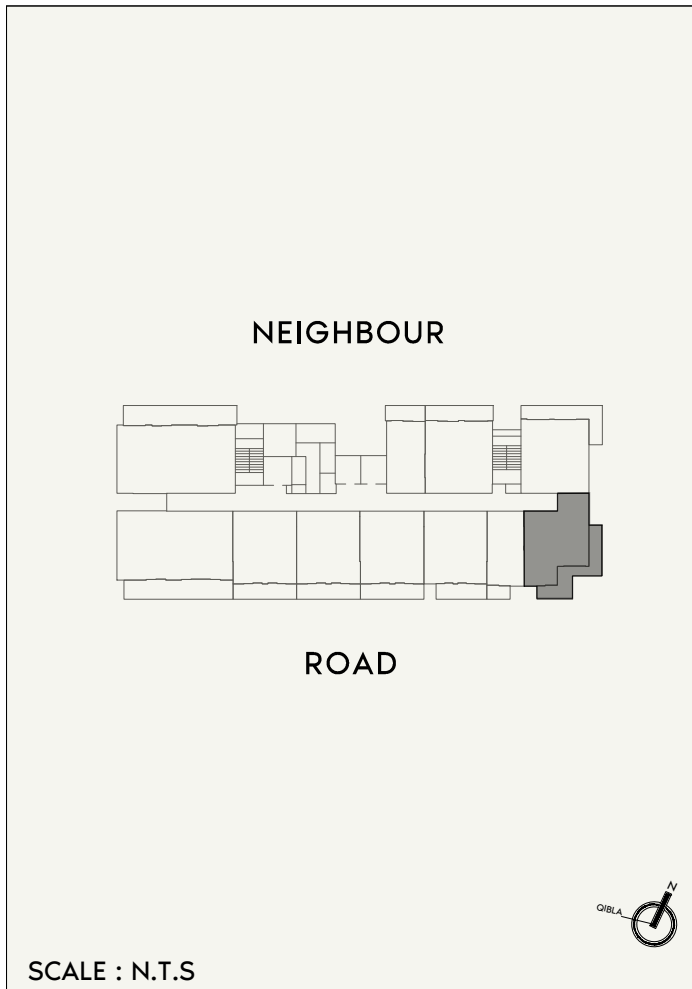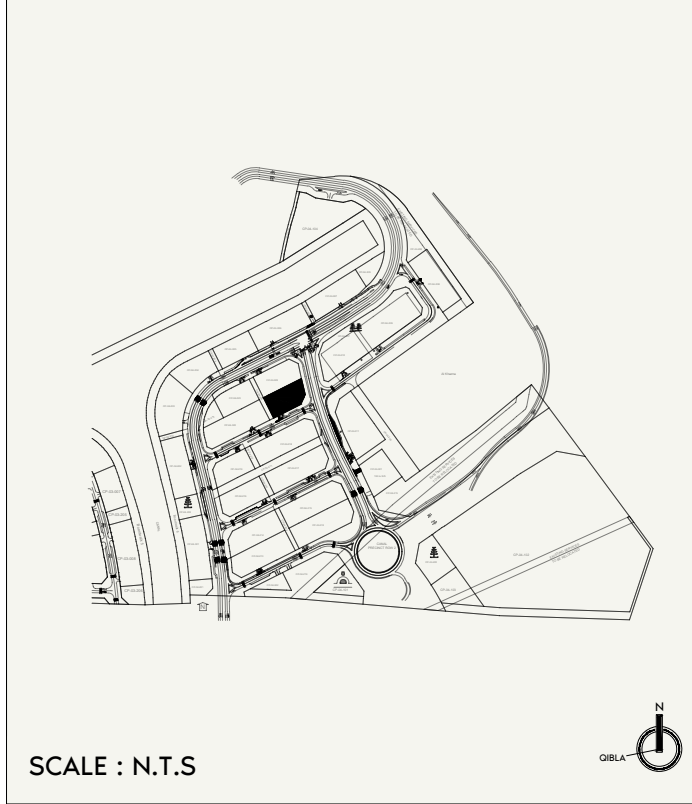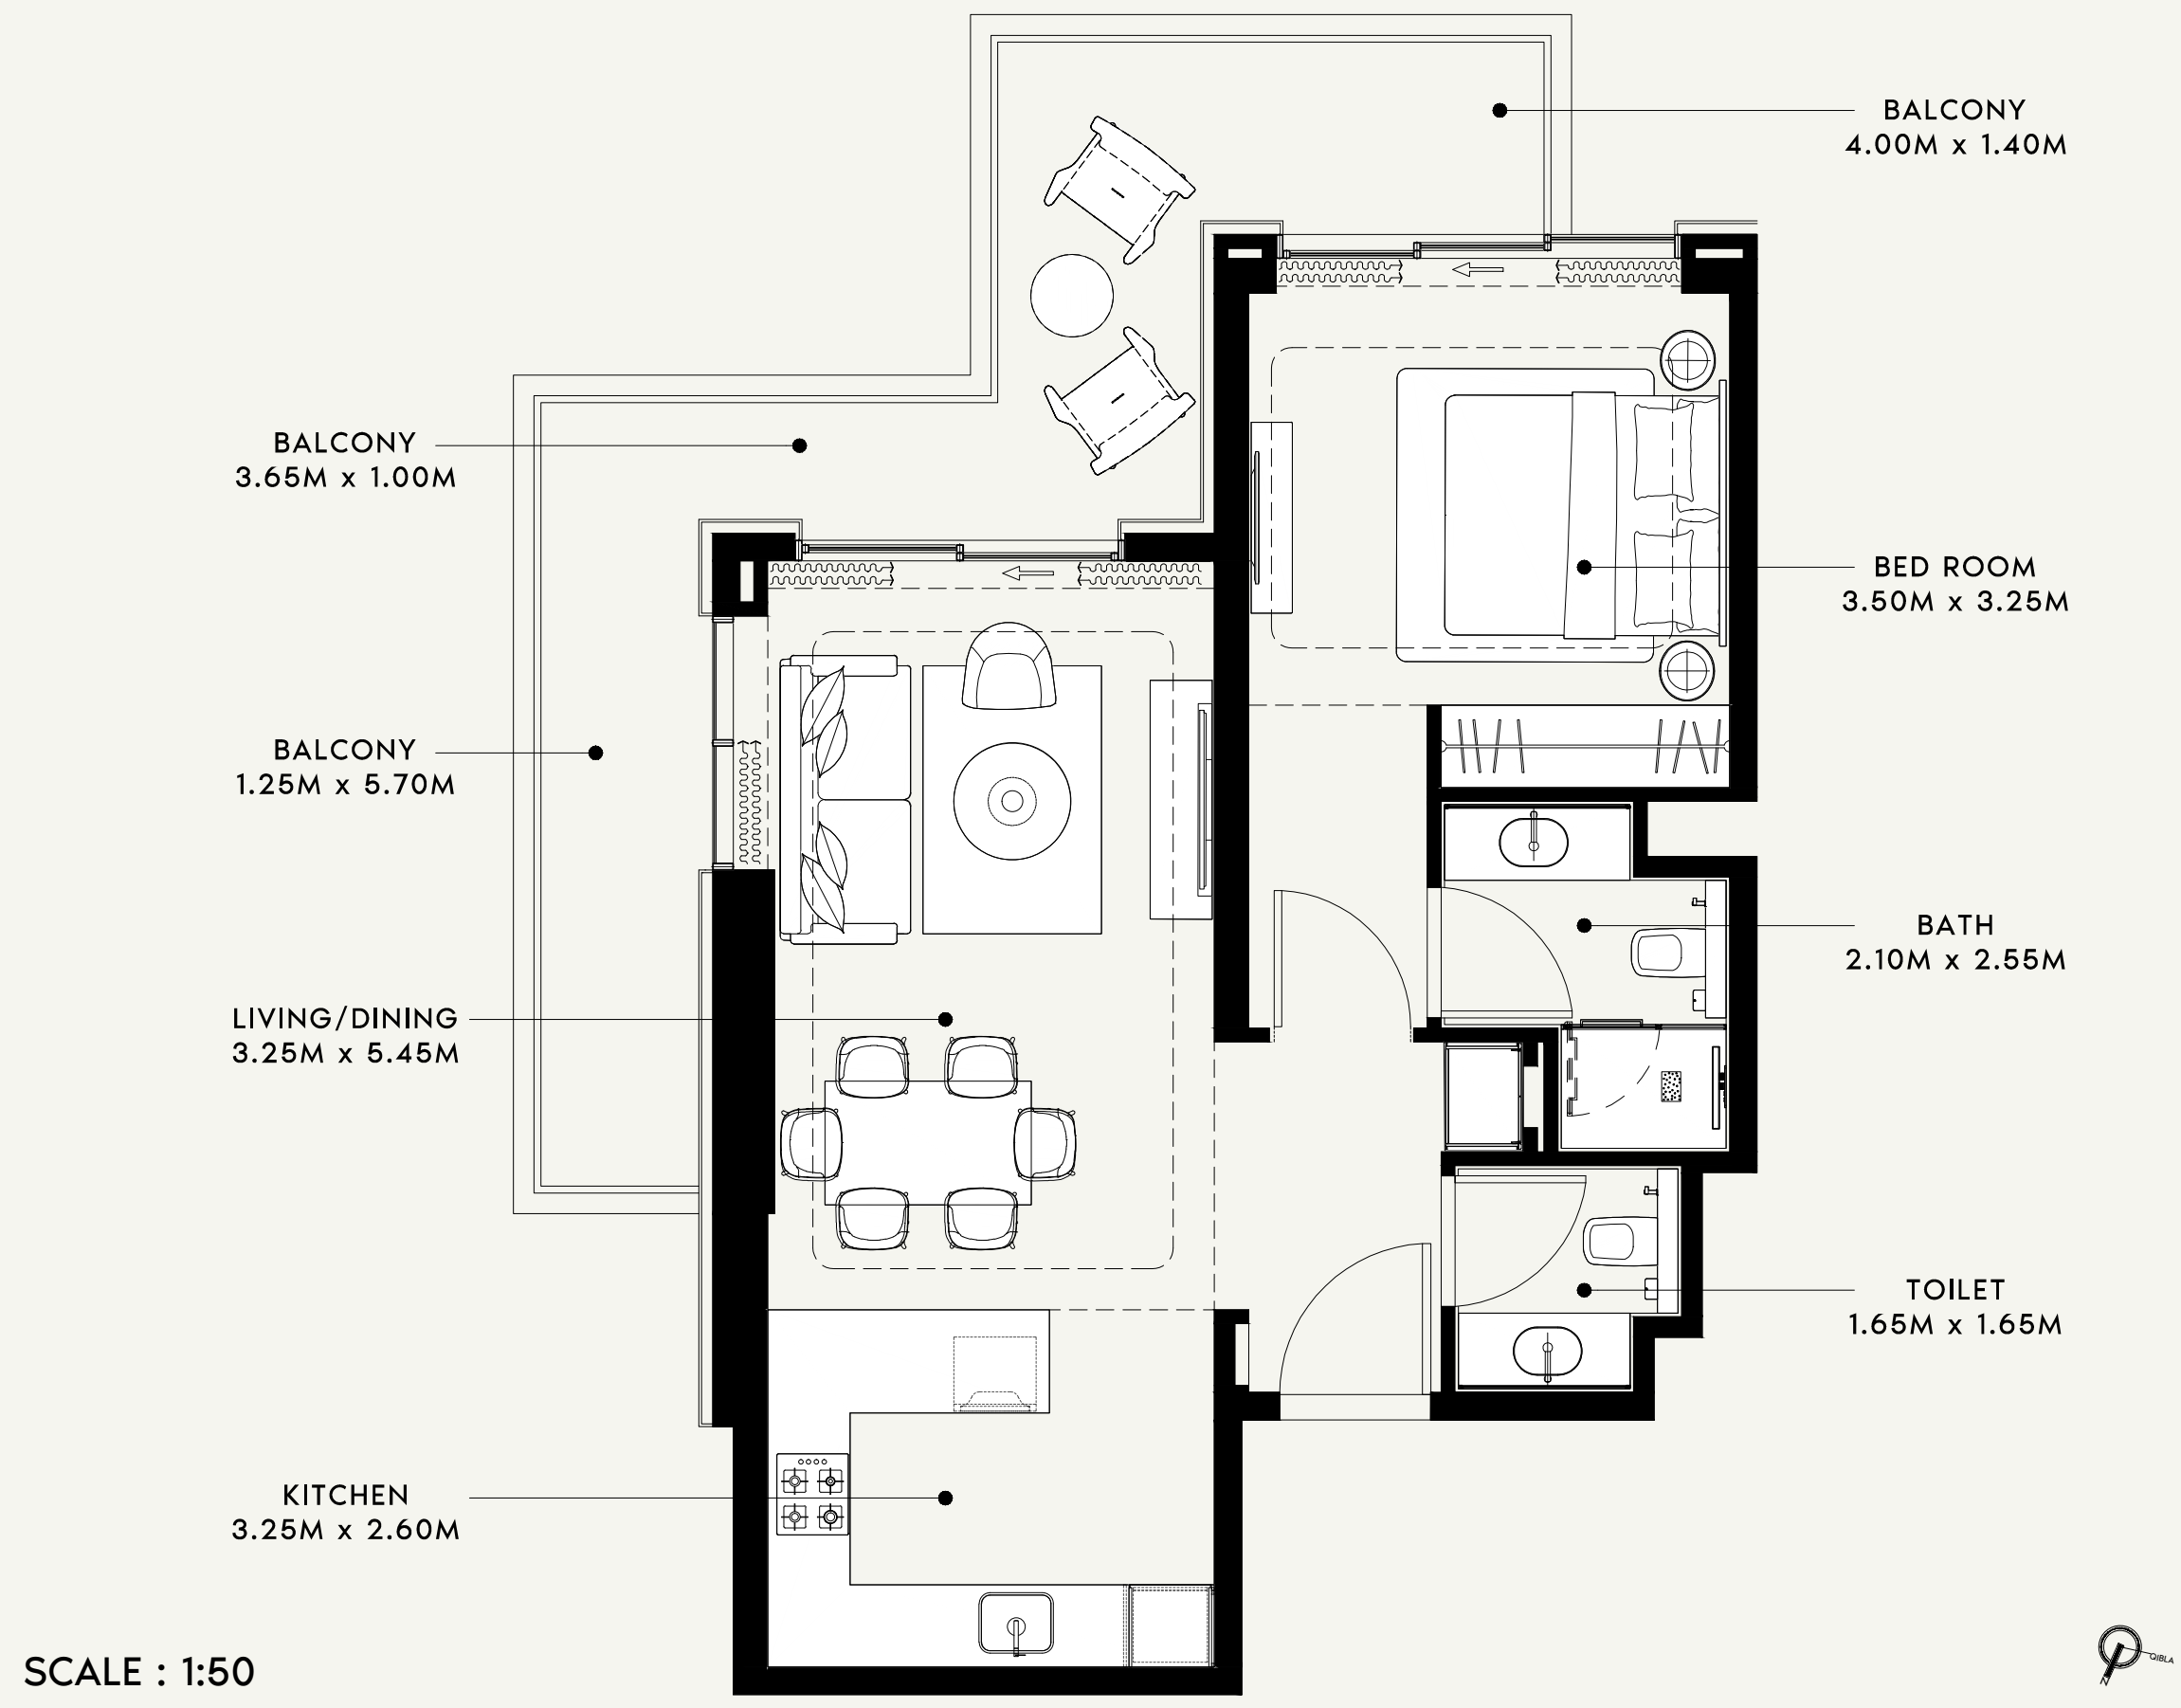

	FLOOR NO: 5th FLOOR	APARTMENT AREA: 643.26 SQ.FT. (59.76 SQ.M.)	DISCLAIMER: THE COLORED MARKETING FLOOR PLANS PROVIDED BY THE DEVELOPER ARE FOR ILLUSTRATIVE PURPOSES ONLY. ACTUAL DIMENSIONS, LAYOUT, AND FINISHES MAY VARY FROM THOSE DEPICTED IN THE PLANS. FURNITURE, FIXTURES, AND EQUIPMENT SHOWN IN THE PLANS ARE FOR DECORATIVE PURPOSES ONLY AND ARE NOT INCLUDED IN THE PURCHASE OR LEASE OF THE PROPERTY. THE DEVELOPER RESERVES THE RIGHT TO MAKE MODIFICATIONS, REVISIONS, AND CHANGES TO THE FLOOR PLANS, SPECIFICATIONS, AND FEATURES WITHOUT PRIOR NOTICE.	PROJECT NAME / BUILDING: RIVIERA 60
	UNIT TYPE: 1 BED ROOM -(TYPE-06)	BALCONY AREA: 217.00 SQ.FT. (20.16 SQ.M.)	TOTAL APARTMENT AREA: 860.26 SQ.FT. (79.92 SQ.M.)	APARTMENT NO: 504

BALCONY
5.55M x 1.65M

LIVING/DINING
3.45M x 5.45M

KITCHEN
3.30M x 2.55M

BED ROOM
3.35M x 3.00M

BATH
2.10M x 2.55M

TOILET
1.80M x 1.65M

SCALE : 1:50

SCALE : N.T.S

NEIGHBOUR

ROAD

SCALE : N.T.S

AZIZI

FLOOR NO:

5th FLOOR

UNIT TYPE:

1 BED ROOM(TYPE-02)

APARTMENT AREA:

619.04 SQ.FT. (57.51 SQ.M.)

BALCONY AREA:

108.61 SQ.FT. (10.09 SQ.M.)

DISCLAIMER:

THE COLORED MARKETING FLOOR PLANS PROVIDED BY THE DEVELOPER ARE FOR ILLUSTRATIVE PURPOSES ONLY. ACTUAL DIMENSIONS, LAYOUT, AND FINISHES MAY VARY FROM THOSE DEPICTED IN THE PLANS. FURNITURE, FIXTURES, AND EQUIPMENT SHOWN IN THE PLANS ARE FOR DECORATIVE PURPOSES ONLY AND ARE NOT INCLUDED IN THE PURCHASE OR LEASE OF THE PROPERTY. THE DEVELOPER RESERVES THE RIGHT TO MAKE MODIFICATIONS, REVISIONS, AND CHANGES TO THE FLOOR PLANS, SPECIFICATIONS, AND FEATURES WITHOUT PRIOR NOTICE.

TOTAL APARTMENT AREA:



727.65 SQ.FT. (67.60 SQ.M.)

PROJECT NAME / BUILDING:


RIVIERA 60

APARTMENT NO:

506

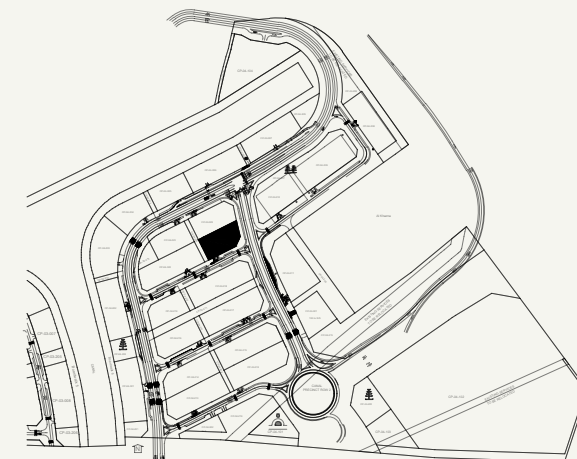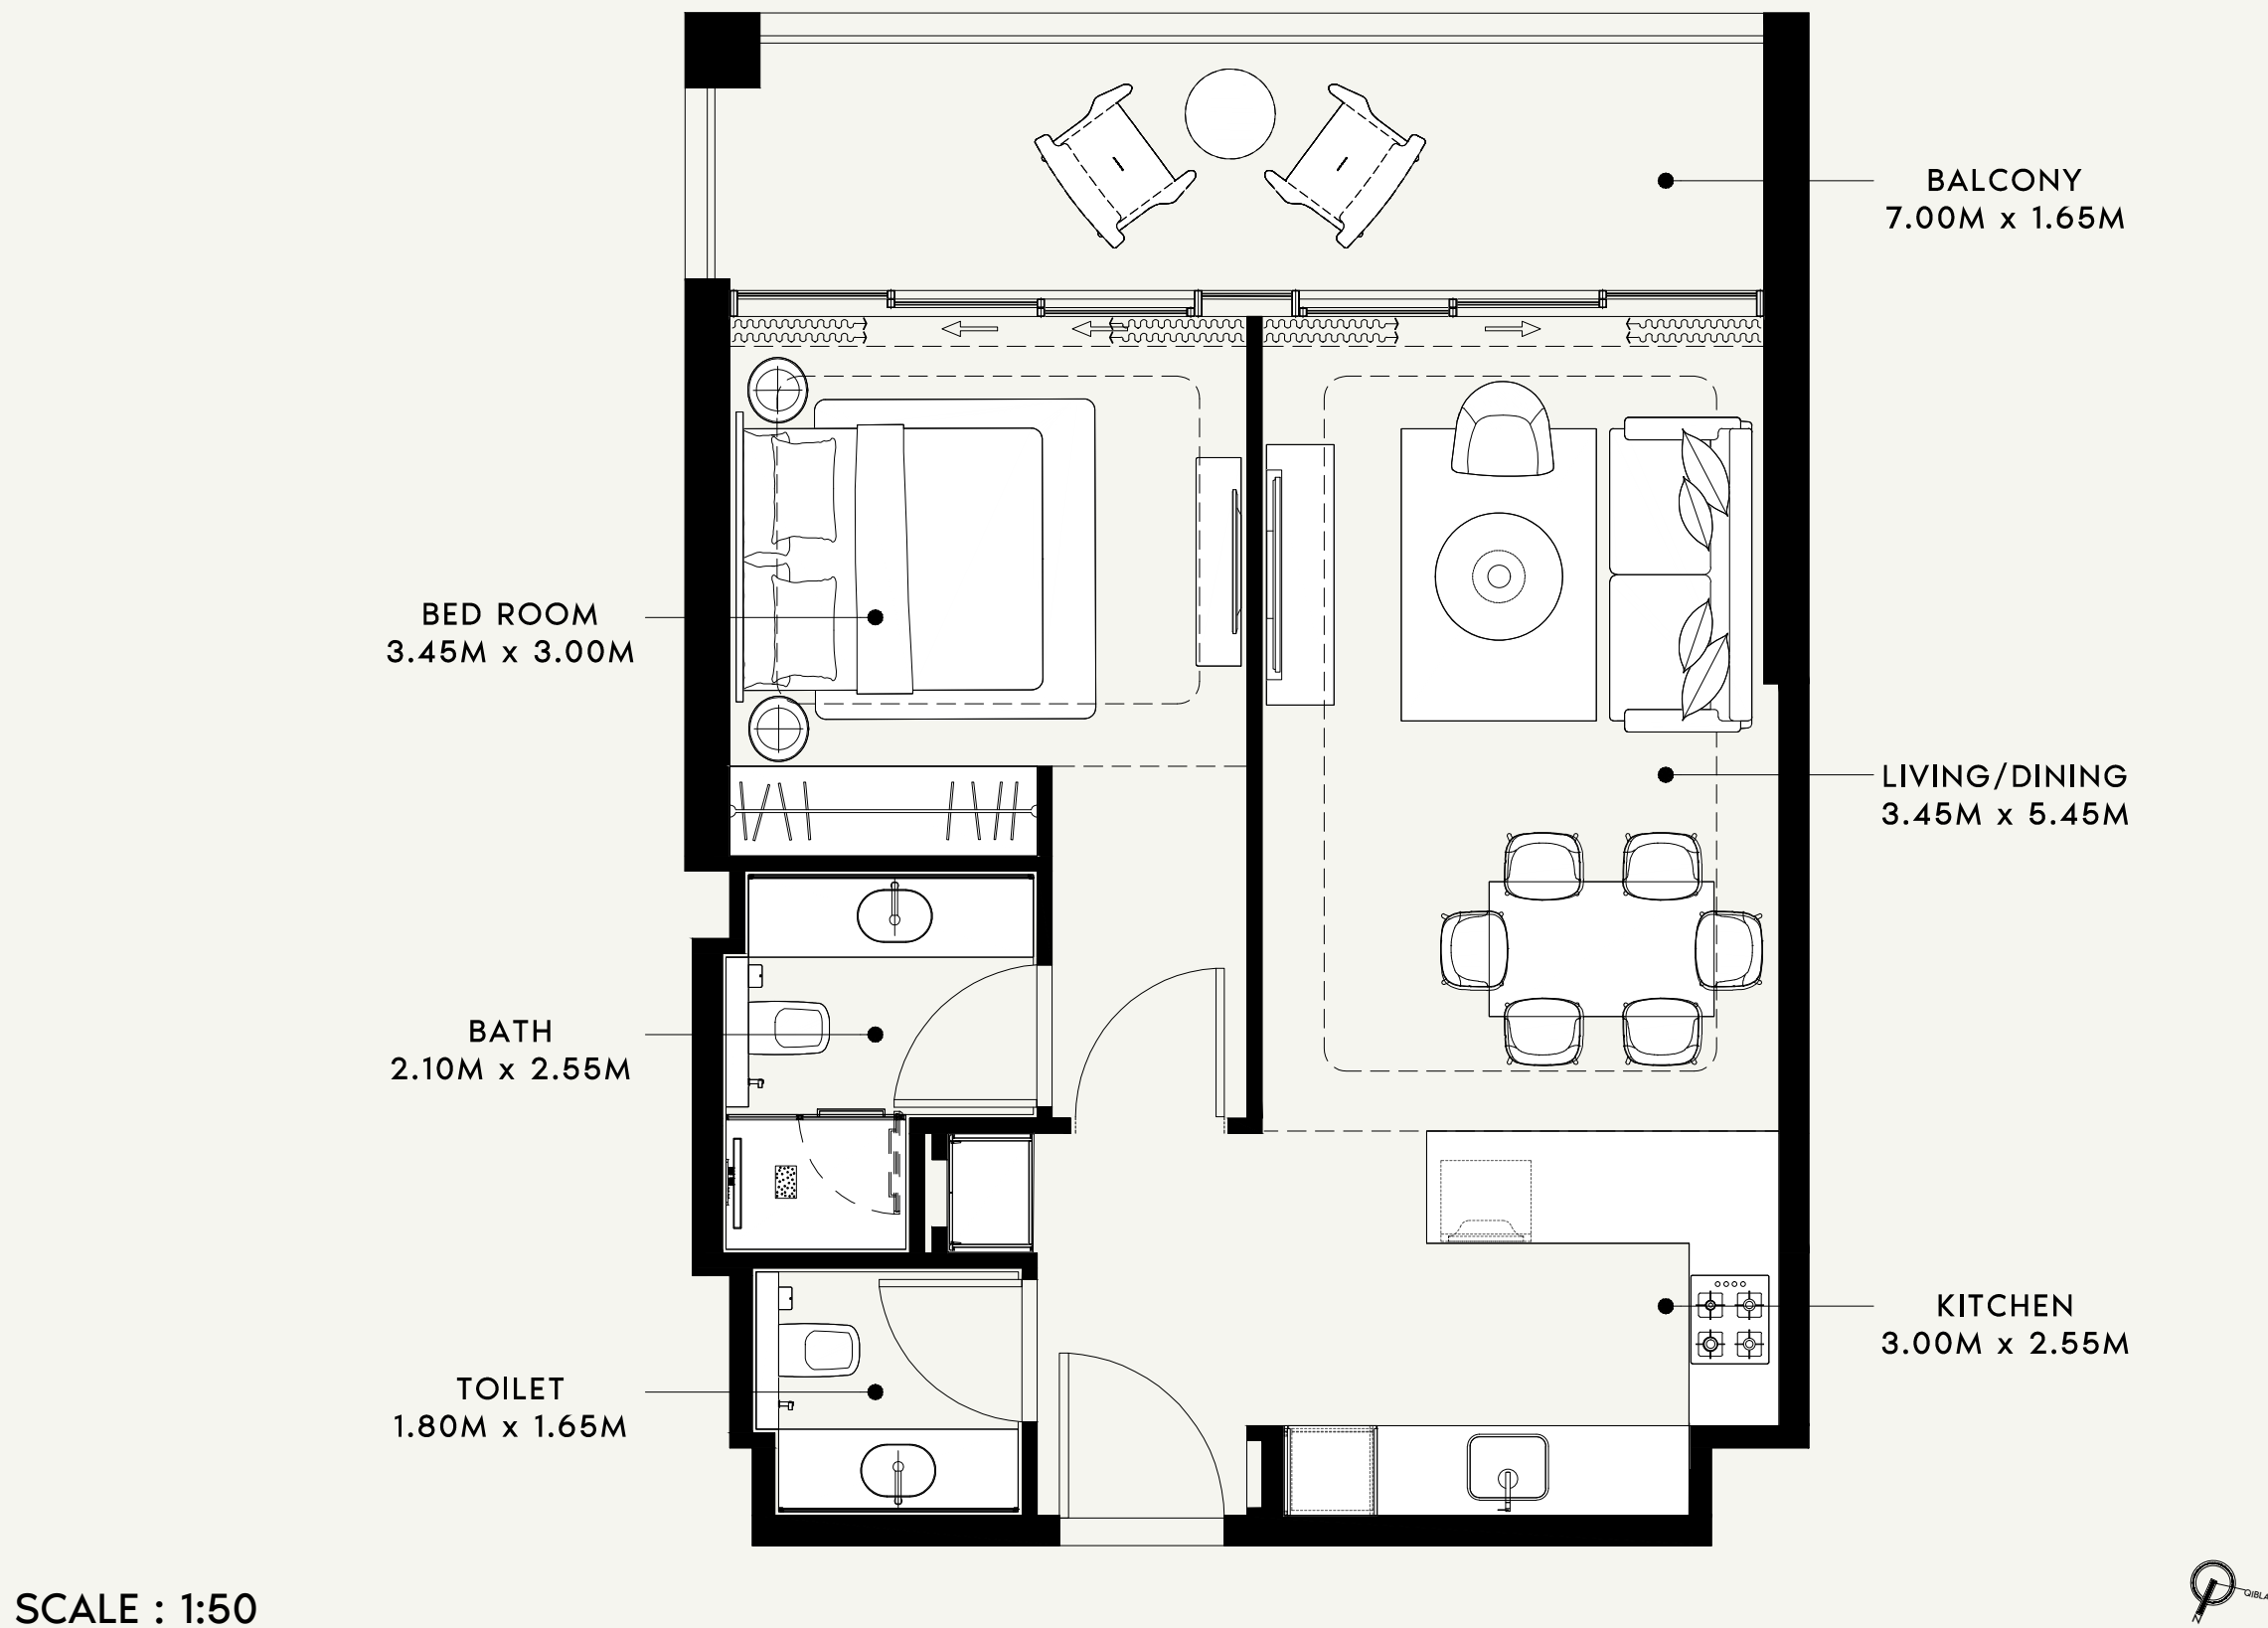

SCALE : N.T.S.

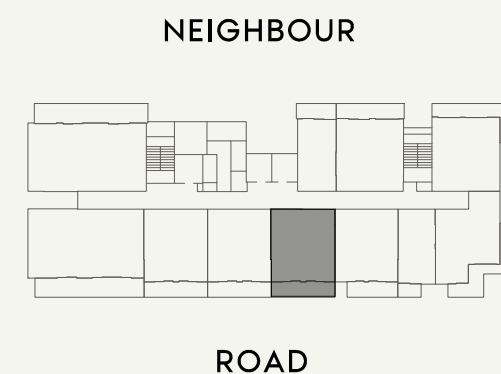

SCALE : N.T.S.

AZIZI

FLOOR NO:

5th FLOOR

UNIT TYPE:

1 BED ROOM(TYPE-01)

APARTMENT AREA:

627.54 SQ.FT. (58.30 SQ.M.)

BALCONY AREA:

135.52 SQ.FT. (12.59 SQ.M.)

DISCLAIMER:

THE COLORED MARKETING FLOOR PLANS PROVIDED BY THE DEVELOPER ARE FOR ILLUSTRATIVE PURPOSES ONLY. ACTUAL DIMENSIONS, LAYOUT, AND FINISHES MAY VARY FROM THOSE DEPICTED IN THE PLANS. FURNITURE, FIXTURES, AND EQUIPMENT SHOWN IN THE PLANS ARE FOR DECORATIVE PURPOSES ONLY AND ARE NOT INCLUDED IN THE PURCHASE OR LEASE OF THE PROPERTY. THE DEVELOPER RESERVES THE RIGHT TO MAKE MODIFICATIONS, REVISIONS, AND CHANGES TO THE FLOOR PLANS, SPECIFICATIONS, AND FEATURES WITHOUT PRIOR NOTICE.

TOTAL APARTMENT AREA:

763.06 SQ.FT. (70.89 SQ.M.)

PROJECT NAME / BUILDING:

RIVIERA 60

APARTMENT NO:

507

BALCONY
5.55M x 1.65M

LIVING/DINING
3.45M x 5.45M

KITCHEN
3.30M x 2.55M

BED ROOM
3.35M x 3.00M

BATH
2.10M x 2.55M

TOILET
1.80M x 1.65M

SCALE : 1:50

SCALE : N.T.S

NEIGHBOUR

ROAD

SCALE : N.T.S

AZIZI

FLOOR NO:

5th FLOOR

UNIT TYPE:

1 BED ROOM(TYPE-03)

APARTMENT AREA:

621.41 SQ.FT. (57.73 SQ.M.)

BALCONY AREA:

136.06 SQ.FT. (12.64 SQ.M.)

DISCLAIMER:

THE COLORED MARKETING FLOOR PLANS PROVIDED BY THE DEVELOPER ARE FOR ILLUSTRATIVE PURPOSES ONLY. ACTUAL DIMENSIONS, LAYOUT, AND FINISHES MAY VARY FROM THOSE DEPICTED IN THE PLANS. FURNITURE, FIXTURES, AND EQUIPMENT SHOWN IN THE PLANS ARE FOR DECORATIVE PURPOSES ONLY AND ARE NOT INCLUDED IN THE PURCHASE OR LEASE OF THE PROPERTY. THE DEVELOPER RESERVES THE RIGHT TO MAKE MODIFICATIONS, REVISIONS, AND CHANGES TO THE FLOOR PLANS, SPECIFICATIONS, AND FEATURES WITHOUT PRIOR NOTICE.

TOTAL APARTMENT AREA:


757.46 SQ.FT. (70.37 SQ.M.)

PROJECT NAME / BUILDING:


RIVIERA 60

APARTMENT NO:


508

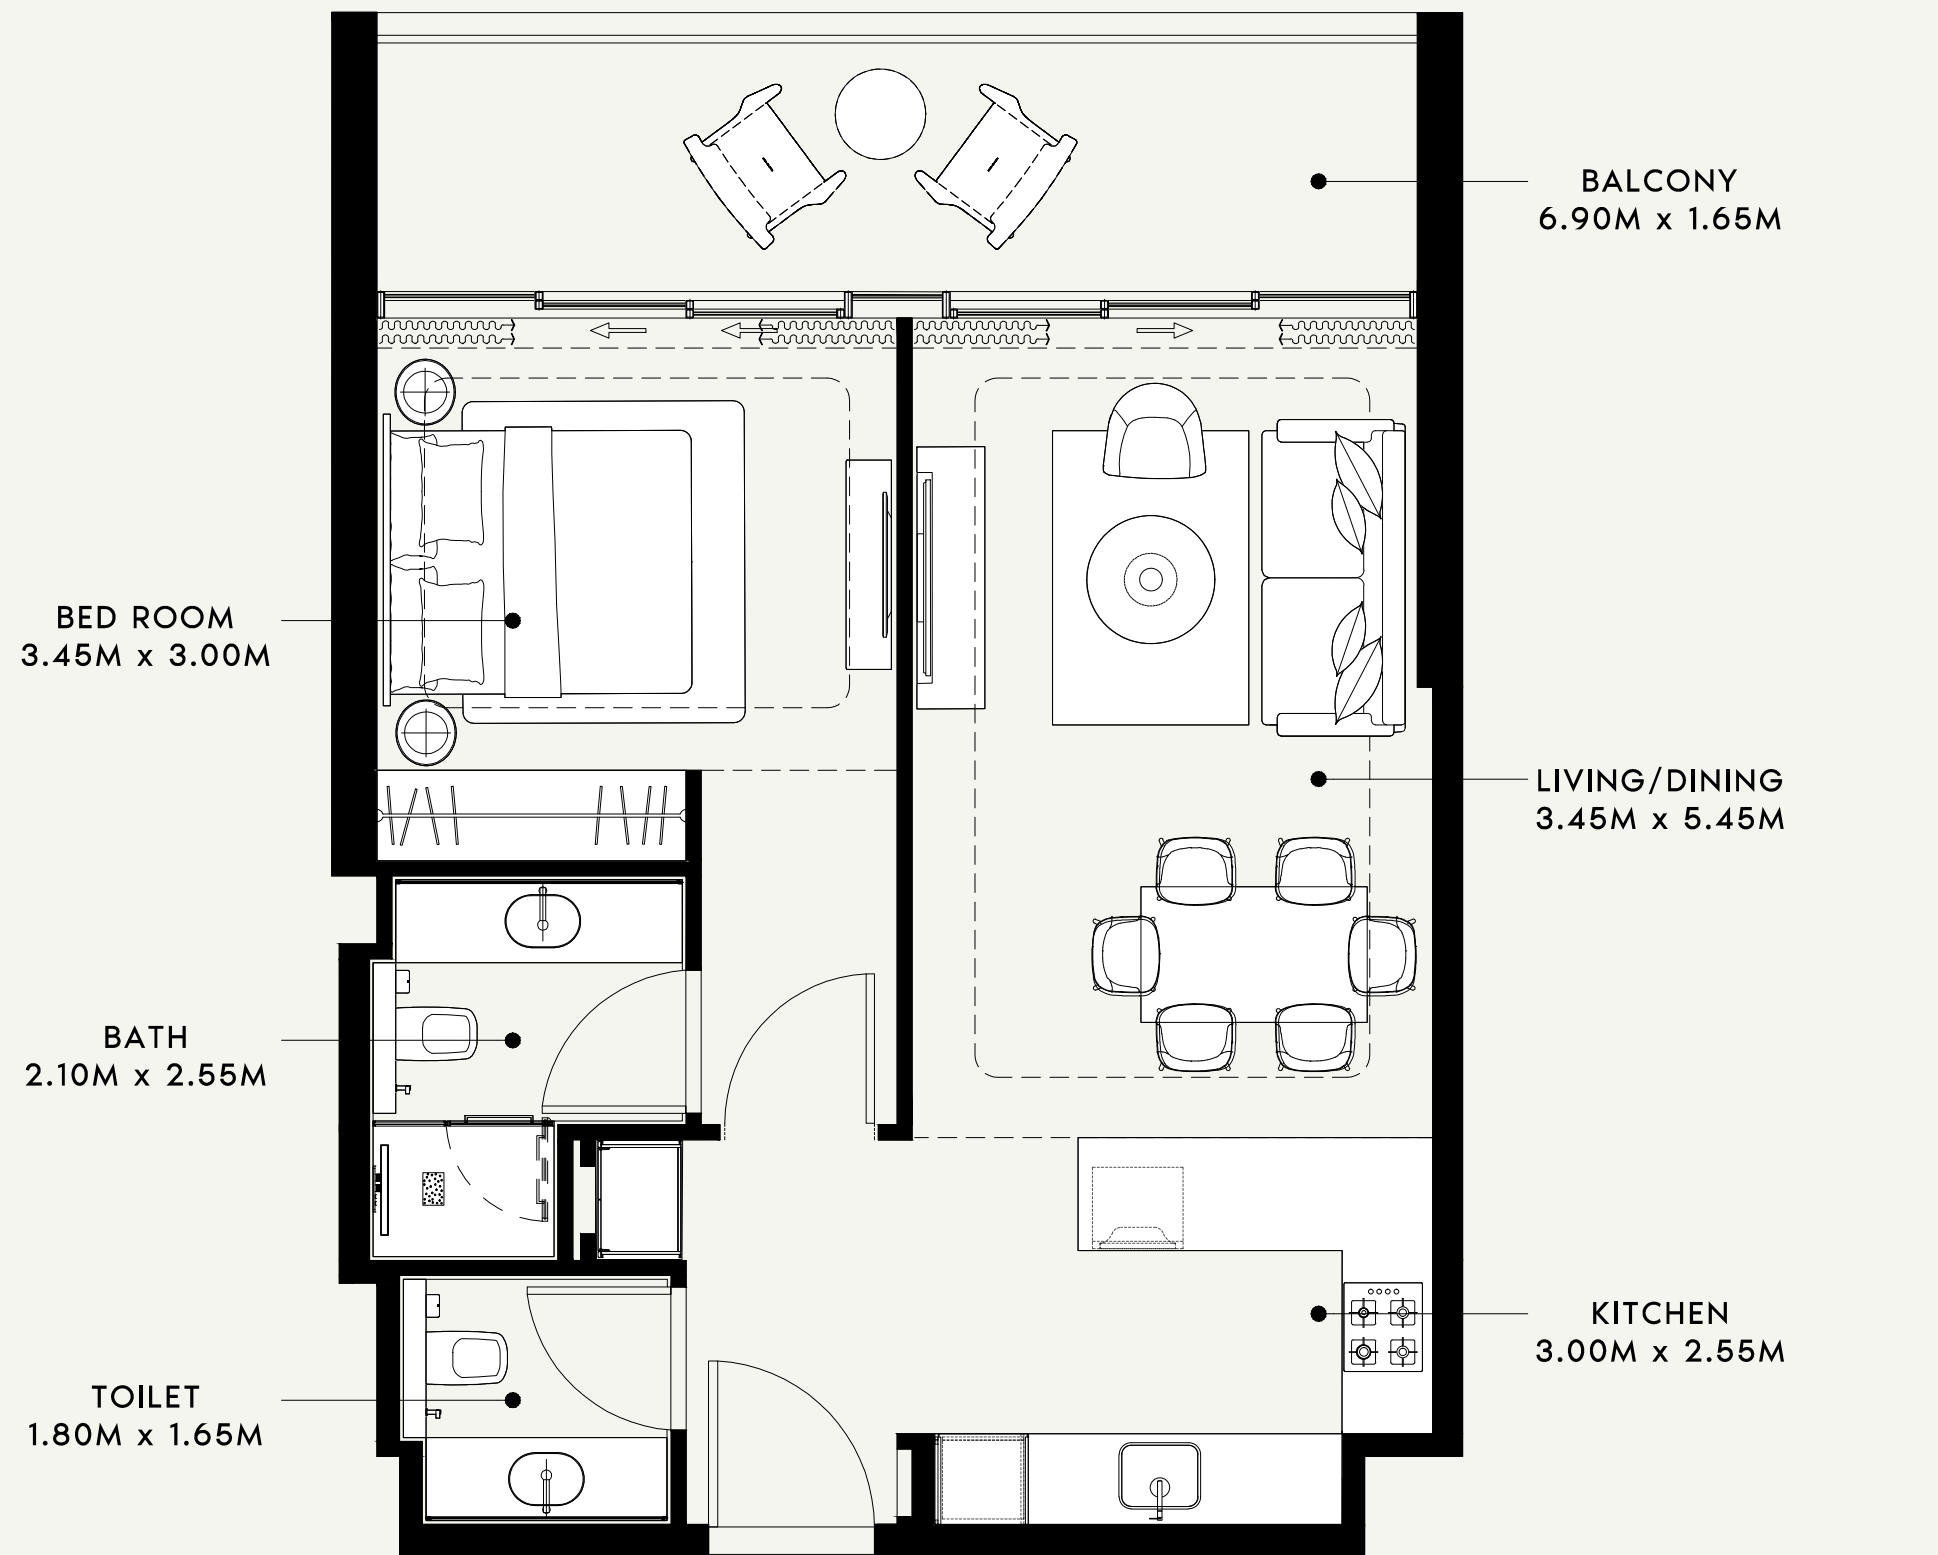

SCALE : 1:50

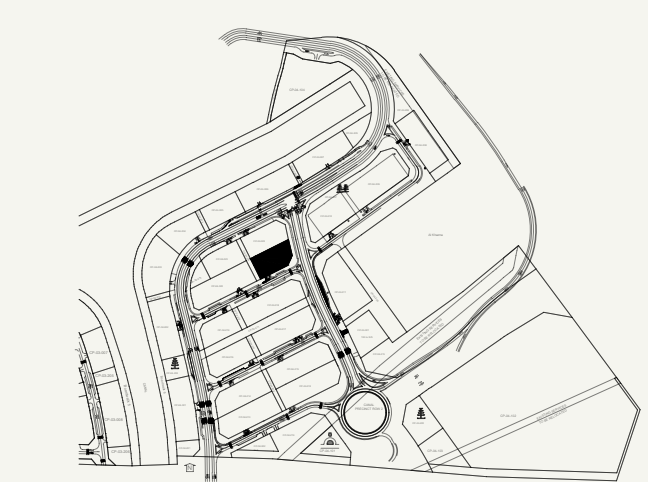

SCALE : N.T.S

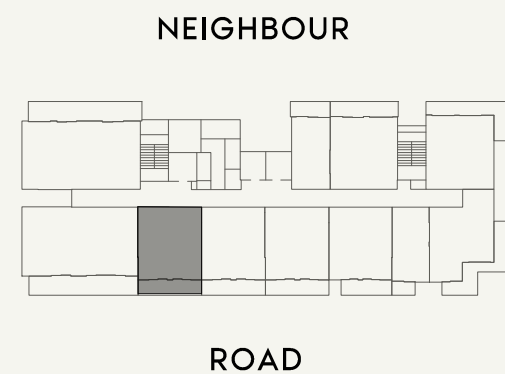

SCALE : N.T.S

AZIZI

FLOOR NO:

5th FLOOR

UNIT TYPE:

1 BED ROOM(TYPE-01)

APARTMENT AREA:

627.54 SQ.FT. (58.30 SQ.M.)

BALCONY AREA:

136.06 SQ.FT. (12.64 SQ.M.)

DISCLAIMER:

THE COLORED MARKETING FLOOR PLANS PROVIDED BY THE DEVELOPER ARE FOR ILLUSTRATIVE PURPOSES ONLY. ACTUAL DIMENSIONS, LAYOUT, AND FINISHES MAY VARY FROM THOSE DEPICTED IN THE PLANS. FURNITURE, FIXTURES, AND EQUIPMENT SHOWN IN THE PLANS ARE FOR DECORATIVE PURPOSES ONLY AND ARE NOT INCLUDED IN THE PURCHASE OR LEASE OF THE PROPERTY. THE DEVELOPER RESERVES THE RIGHT TO MAKE MODIFICATIONS, REVISIONS, AND CHANGES TO THE FLOOR PLANS, SPECIFICATIONS, AND FEATURES WITHOUT PRIOR NOTICE.

TOTAL APARTMENT AREA:

763.60 SQ.FT. (70.94 SQ.M.)

PROJECT NAME / BUILDING:

RIVIERA 60

APARTMENT NO:

509

BED ROOM
3.60M x 3.00M

BATH
2.15M x 2.55M

TOILET
1.85M x 1.65M

BALCONY
7.50M x 1.63M

LIVING/DINING
3.60M x 5.45M

KITCHEN
3.50M x 2.55M

SCALE : 1:50

SCALE : N.T.S

NEIGHBOUR

ROAD

SCALE : N.T.S

AZIZI

FLOOR NO:

6th FLOOR

UNIT TYPE:

1 BED ROOM -(TYPE-04)

APARTMENT AREA:

660.05 SQ.FT. (61.32 SQ.M.)

BALCONY AREA:

144.88 SQ.FT. (13.46 SQ.M.)

DISCLAIMER:

THE COLORED MARKETING FLOOR PLANS PROVIDED BY THE DEVELOPER ARE FOR ILLUSTRATIVE PURPOSES ONLY. ACTUAL DIMENSIONS, LAYOUT, AND FINISHES MAY VARY FROM THOSE DEPICTED IN THE PLANS. FURNITURE, FIXTURES, AND EQUIPMENT SHOWN IN THE PLANS ARE FOR DECORATIVE PURPOSES ONLY AND ARE NOT INCLUDED IN THE PURCHASE OR LEASE OF THE PROPERTY. THE DEVELOPER RESERVES THE RIGHT TO MAKE MODIFICATIONS, REVISIONS, AND CHANGES TO THE FLOOR PLANS, SPECIFICATIONS, AND FEATURES WITHOUT PRIOR NOTICE.

TOTAL APARTMENT AREA:

804.93 SQ.FT. (74.78 SQ.M.)

PROJECT NAME / BUILDING:

RIVIERA 60

APARTMENT NO:

602

BALCONY
7.95M x 1.43M

BED ROOM
3.60M x 3.20M

BATH
1.95M x 2.55M

TOILET
1.95M x 1.65M

BALCONY
1.15M x 3.00M

LIVING/DINING
3.65M x 5.65M

KITCHEN
3.50M x 2.55M

SCALE : 1:50

SCALE : N.T.S

SCALE : N.T.S

AZIZI

FLOOR NO:

6th FLOOR

UNIT TYPE:

1 BED ROOM -(TYPE-05)

APARTMENT AREA:

682.01 SQ.FT. (63.36 SQ.M.)

BALCONY AREA:

199.46 SQ.FT. (18.53 SQ.M.)

DISCLAIMER:

THE COLORED MARKETING FLOOR PLANS PROVIDED BY THE DEVELOPER ARE FOR ILLUSTRATIVE PURPOSES ONLY. ACTUAL DIMENSIONS, LAYOUT, AND FINISHES MAY VARY FROM THOSE DEPICTED IN THE PLANS. FURNITURE, FIXTURES, AND EQUIPMENT SHOWN IN THE PLANS ARE FOR DECORATIVE PURPOSES ONLY AND ARE NOT INCLUDED IN THE PURCHASE OR LEASE OF THE PROPERTY. THE DEVELOPER RESERVES THE RIGHT TO MAKE MODIFICATIONS, REVISIONS, AND CHANGES TO THE FLOOR PLANS, SPECIFICATIONS, AND FEATURES WITHOUT PRIOR NOTICE.

TOTAL APARTMENT AREA:



881.46 SQ.FT. (81.89 SQ.M.)

PROJECT NAME / BUILDING:

RIVIERA 60

APARTMENT NO:

603

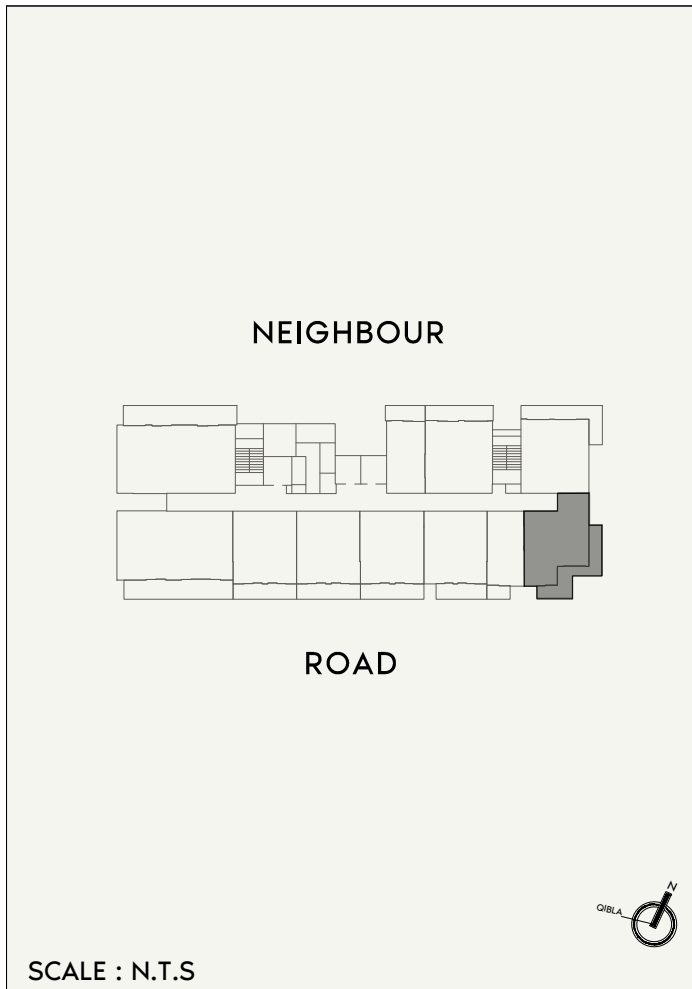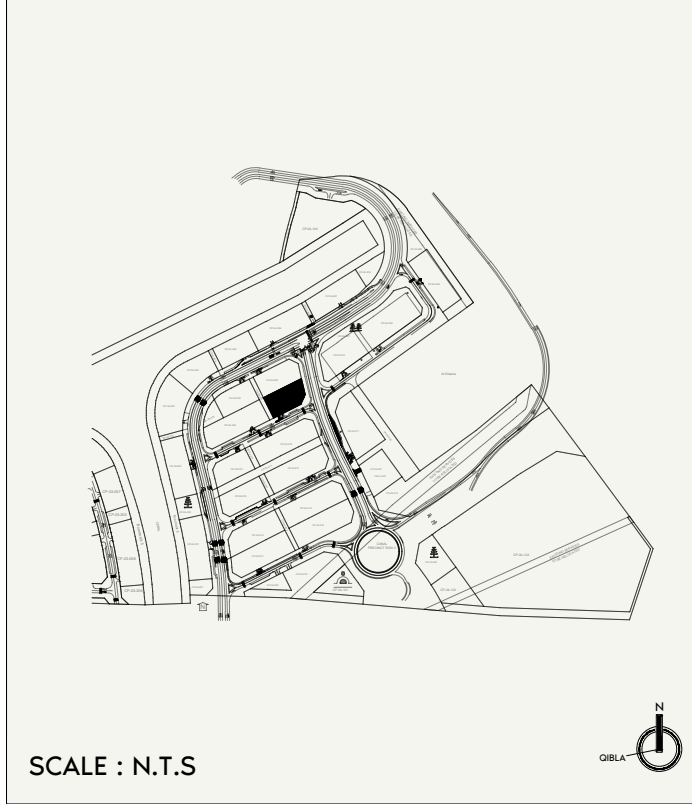

	FLOOR NO: 6th FLOOR	APARTMENT AREA: 643.26 SQ.FT. (59.76 SQ.M.)	DISCLAIMER: THE COLORED MARKETING FLOOR PLANS PROVIDED BY THE DEVELOPER ARE FOR ILLUSTRATIVE PURPOSES ONLY. ACTUAL DIMENSIONS, LAYOUT, AND FINISHES MAY VARY FROM THOSE DEPICTED IN THE PLANS. FURNITURE, FIXTURES, AND EQUIPMENT SHOWN IN THE PLANS ARE FOR DECORATIVE PURPOSES ONLY AND ARE NOT INCLUDED IN THE PURCHASE OR LEASE OF THE PROPERTY. THE DEVELOPER RESERVES THE RIGHT TO MAKE MODIFICATIONS, REVISIONS, AND CHANGES TO THE FLOOR PLANS, SPECIFICATIONS, AND FEATURES WITHOUT PRIOR NOTICE.	PROJECT NAME / BUILDING: RIVIERA 60
	UNIT TYPE: 1 BED ROOM -(TYPE-06)	BALCONY AREA: 217.00 SQ.FT. (20.16 SQ.M.)	TOTAL APARTMENT AREA: 860.26 SQ.FT. (79.92 SQ.M.)	APARTMENT NO: 604

BALCONY
5.55M x 1.65M

LIVING/DINING
3.45M x 5.45M

KITCHEN
3.30M x 2.55M

BED ROOM
3.35M x 3.00M

BATH
2.10M x 2.55M

TOILET
1.80M x 1.65M

SCALE : 1:50

SCALE : N.T.S

NEIGHBOUR

ROAD

SCALE : N.T.S

AZIZI

FLOOR NO:

6th FLOOR

UNIT TYPE:

1 BED ROOM(TYPE-02)

APARTMENT AREA:

619.04 SQ.FT. (57.51 SQ.M.)

BALCONY AREA:

108.61 SQ.FT. (10.09 SQ.M.)

DISCLAIMER:

THE COLORED MARKETING FLOOR PLANS PROVIDED BY THE DEVELOPER ARE FOR ILLUSTRATIVE PURPOSES ONLY. ACTUAL DIMENSIONS, LAYOUT, AND FINISHES MAY VARY FROM THOSE DEPICTED IN THE PLANS. FURNITURE, FIXTURES, AND EQUIPMENT SHOWN IN THE PLANS ARE FOR DECORATIVE PURPOSES ONLY AND ARE NOT INCLUDED IN THE PURCHASE OR LEASE OF THE PROPERTY. THE DEVELOPER RESERVES THE RIGHT TO MAKE MODIFICATIONS, REVISIONS, AND CHANGES TO THE FLOOR PLANS, SPECIFICATIONS, AND FEATURES WITHOUT PRIOR NOTICE.

TOTAL APARTMENT AREA:



727.65 SQ.FT. (67.60 SQ.M.)

PROJECT NAME / BUILDING:


RIVIERA 60

APARTMENT NO:

606

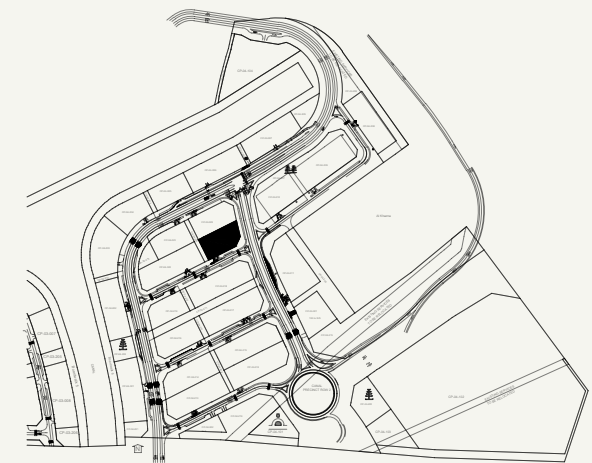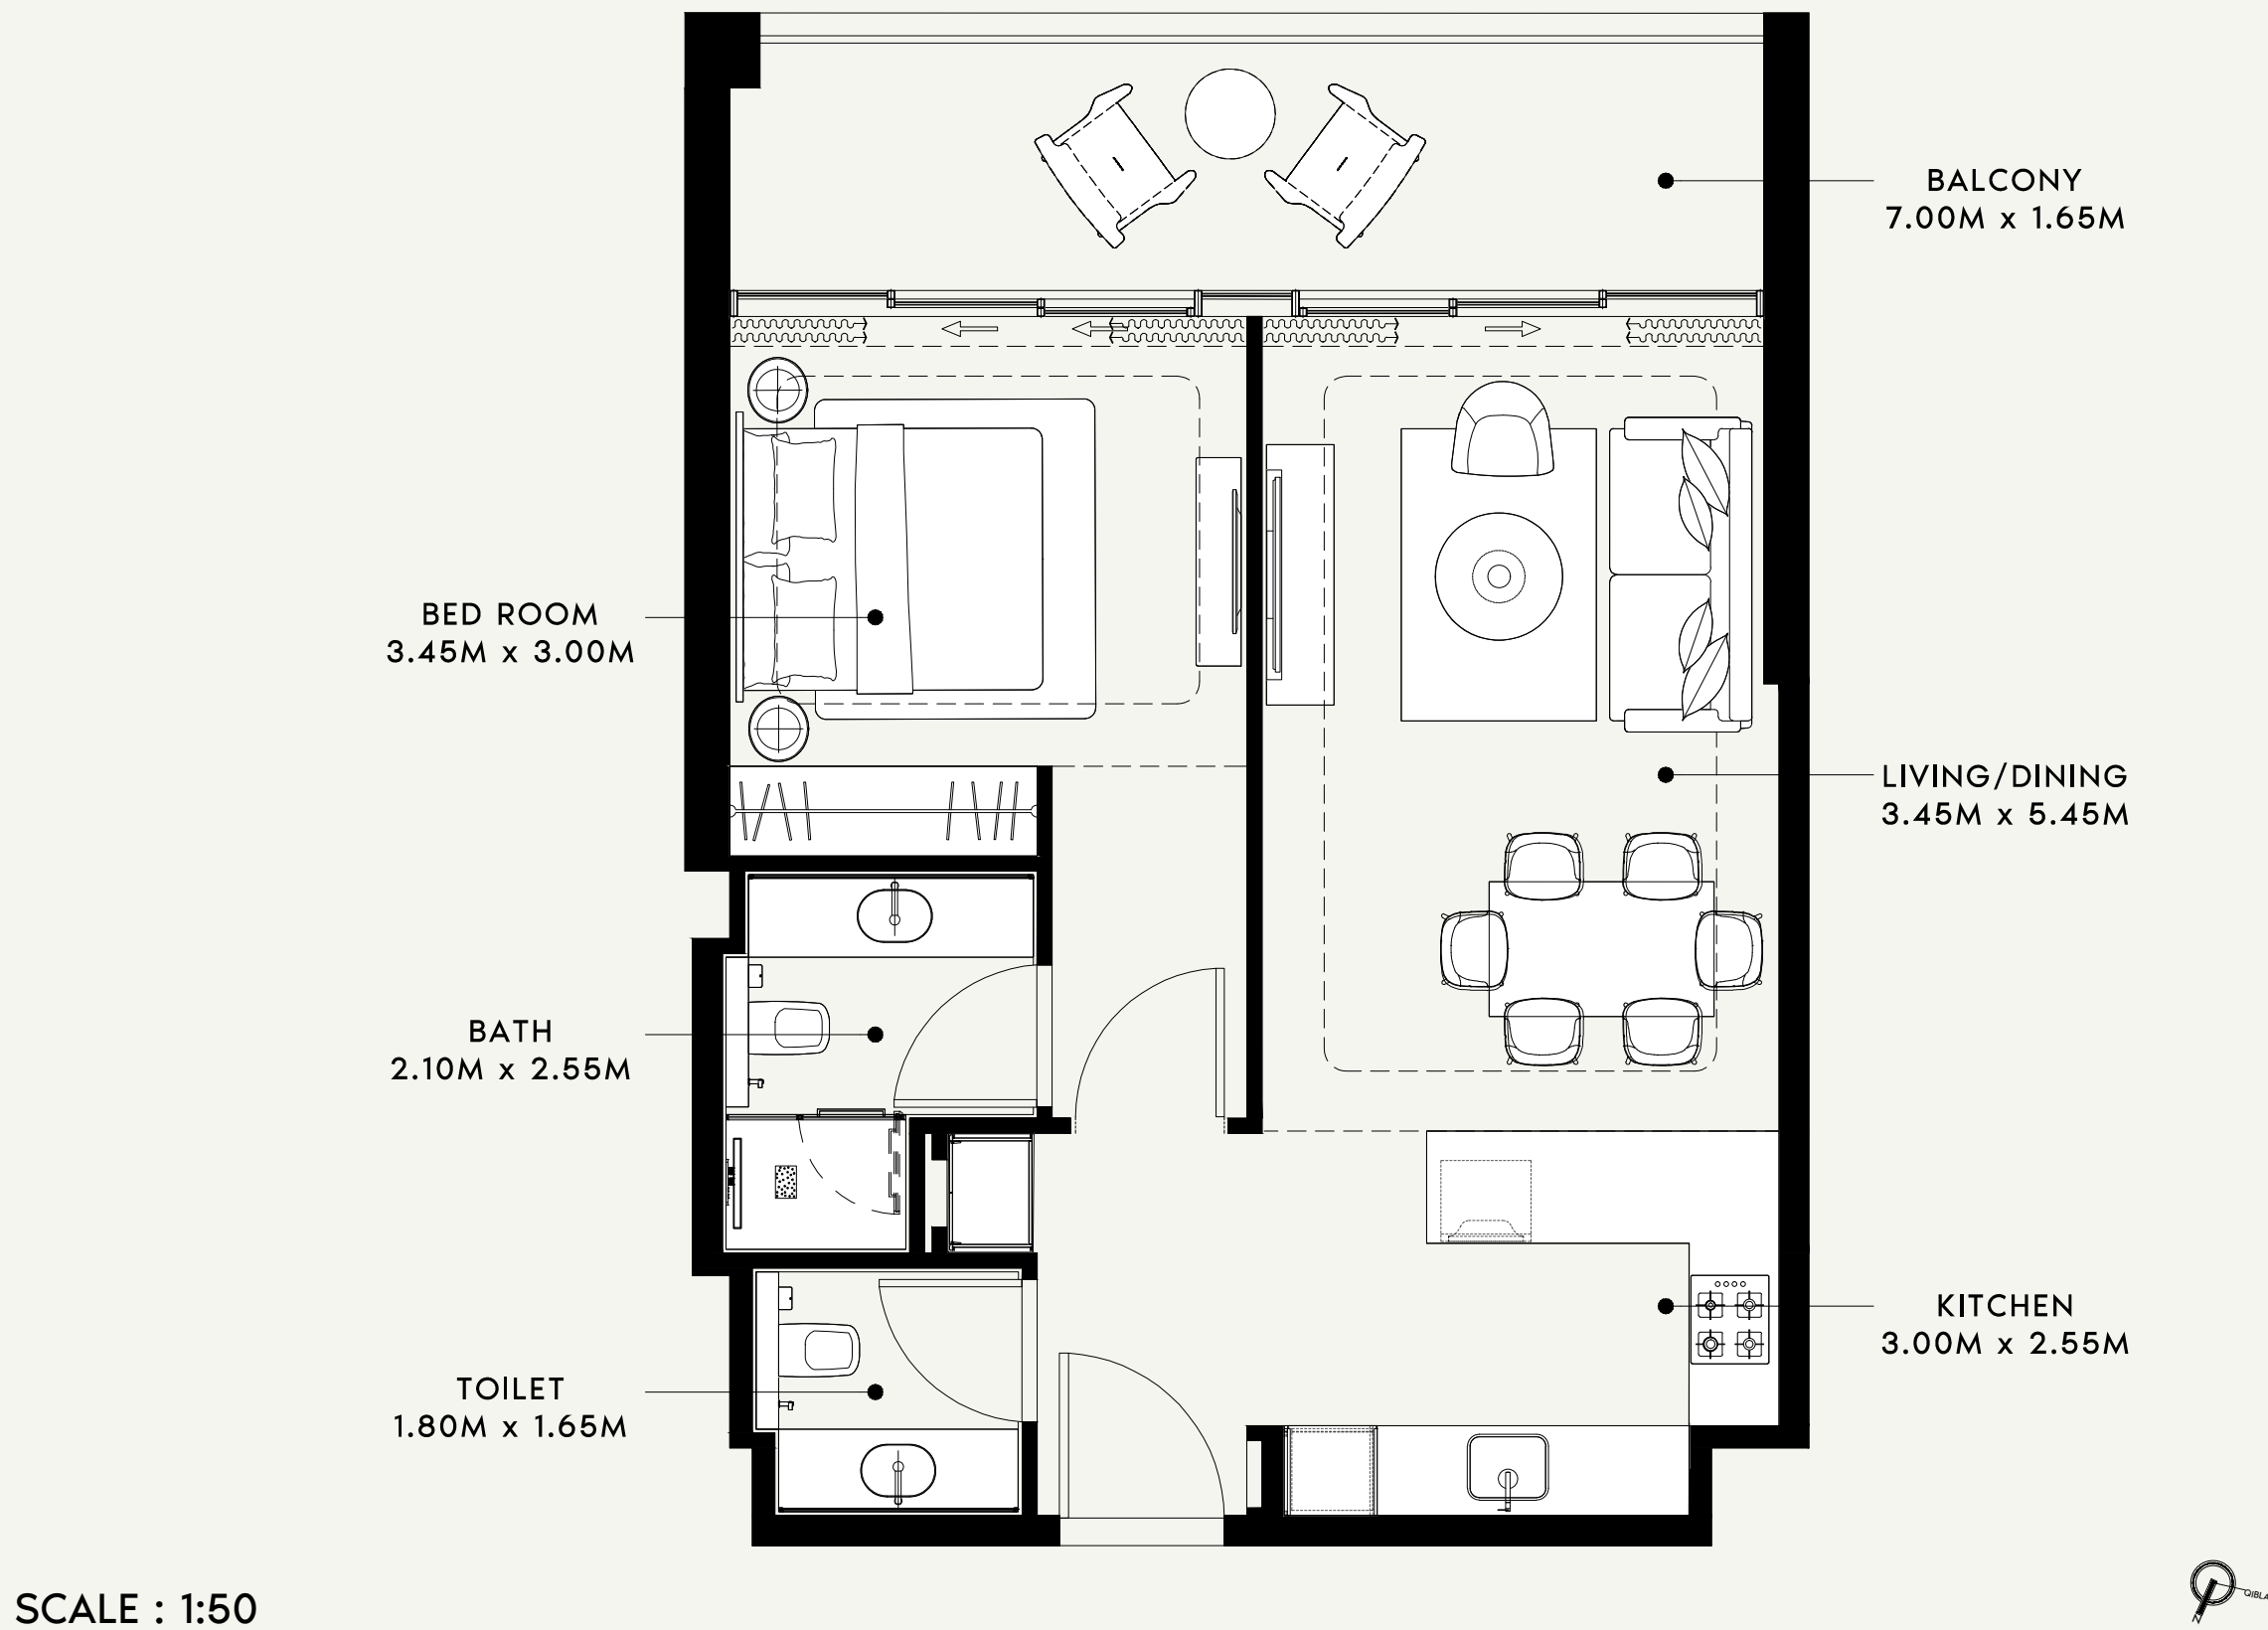

SCALE : N.T.S

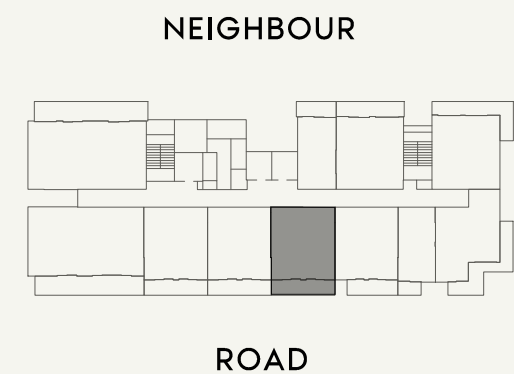

SCALE : N.T.S



AZIZI

FLOOR NO:

6th FLOOR

UNIT TYPE:

1 BED ROOM(TYPE-01)

APARTMENT AREA:

627.54 SQ.FT. (58.30 SQ.M.)

BALCONY AREA:

136.16 SQ.FT. (12.65 SQ.M.)

DISCLAIMER:

THE COLORED MARKETING FLOOR PLANS PROVIDED BY THE DEVELOPER ARE FOR ILLUSTRATIVE PURPOSES ONLY. ACTUAL DIMENSIONS, LAYOUT, AND FINISHES MAY VARY FROM THOSE DEPICTED IN THE PLANS. FURNITURE, FIXTURES, AND EQUIPMENT SHOWN IN THE PLANS ARE FOR DECORATIVE PURPOSES ONLY AND ARE NOT INCLUDED IN THE PURCHASE OR LEASE OF THE PROPERTY. THE DEVELOPER RESERVES THE RIGHT TO MAKE MODIFICATIONS, REVISIONS, AND CHANGES TO THE FLOOR PLANS, SPECIFICATIONS, AND FEATURES WITHOUT PRIOR NOTICE.

TOTAL APARTMENT AREA:

763.71 SQ.FT. (70.95 SQ.M.)

PROJECT NAME / BUILDING:

RIVIERA 60

APARTMENT NO:

607

BALCONY
5.55M x 1.65M

LIVING/DINING
3.45M x 5.45M

KITCHEN
3.30M x 2.55M

BED ROOM
3.35M x 3.00M

BATH
2.10M x 2.55M

TOILET
1.80M x 1.65M

SCALE : 1:50

SCALE : N.T.S

NEIGHBOUR

ROAD

SCALE : N.T.S

AZIZI

FLOOR NO:

6th FLOOR

UNIT TYPE:

1 BED ROOM(TYPE-03)

APARTMENT AREA:

621.41 SQ.FT. (57.73 SQ.M.)

BALCONY AREA:

136.06 SQ.FT. (12.64 SQ.M.)

DISCLAIMER:

THE COLORED MARKETING FLOOR PLANS PROVIDED BY THE DEVELOPER ARE FOR ILLUSTRATIVE PURPOSES ONLY. ACTUAL DIMENSIONS, LAYOUT, AND FINISHES MAY VARY FROM THOSE DEPICTED IN THE PLANS. FURNITURE, FIXTURES, AND EQUIPMENT SHOWN IN THE PLANS ARE FOR DECORATIVE PURPOSES ONLY AND ARE NOT INCLUDED IN THE PURCHASE OR LEASE OF THE PROPERTY. THE DEVELOPER RESERVES THE RIGHT TO MAKE MODIFICATIONS, REVISIONS, AND CHANGES TO THE FLOOR PLANS, SPECIFICATIONS, AND FEATURES WITHOUT PRIOR NOTICE.

TOTAL APARTMENT AREA:



757.46 SQ.FT. (70.37 SQ.M.)

PROJECT NAME / BUILDING:


RIVIERA 60

APARTMENT NO:

608

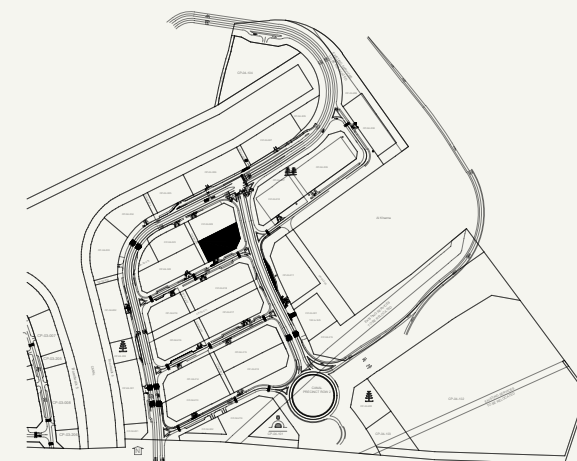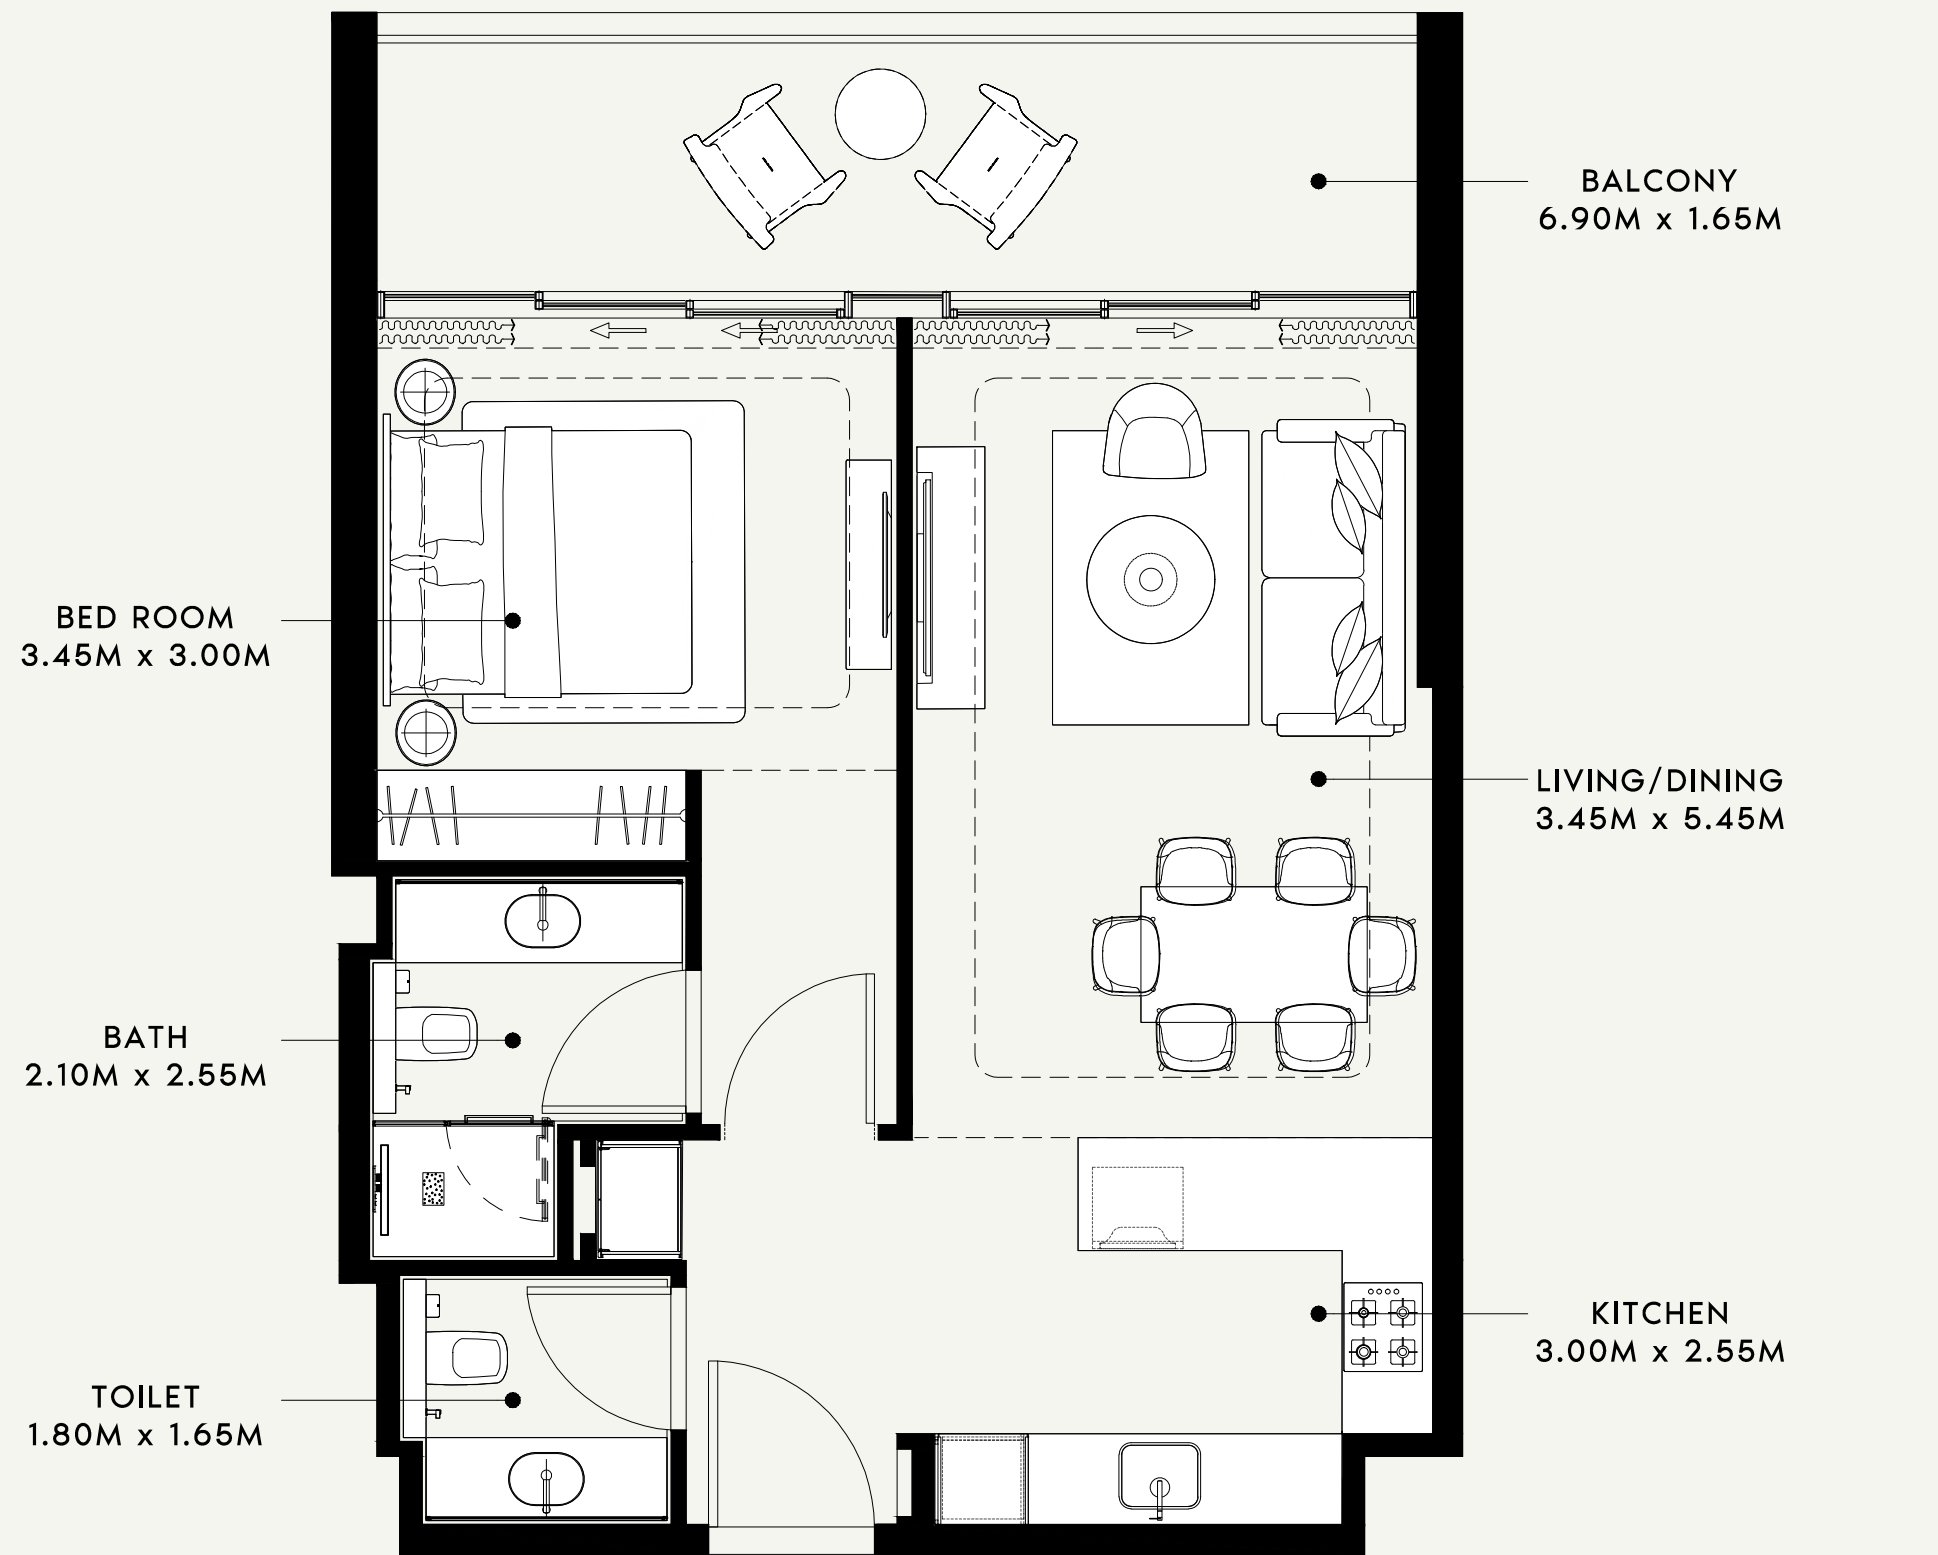

SCALE : N.T.S

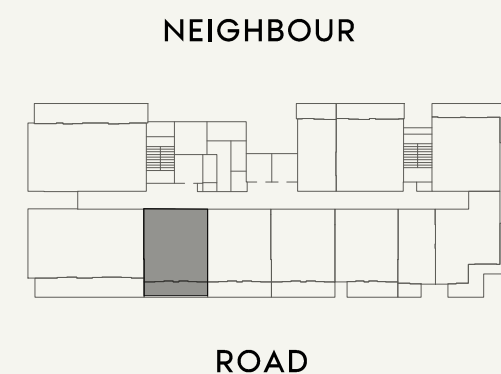

SCALE : N.T.S



FLOOR NO:

6th FLOOR

UNIT TYPE:

1 BED ROOM(TYPE-01)

APARTMENT AREA:

628.19 SQ.FT. (58.36 SQ.M.)

BALCONY AREA:

136.49 SQ.FT. (12.68 SQ.M.)

DISCLAIMER:

THE COLORED MARKETING FLOOR PLANS PROVIDED BY THE DEVELOPER ARE FOR ILLUSTRATIVE PURPOSES ONLY. ACTUAL DIMENSIONS, LAYOUT, AND FINISHES MAY VARY FROM THOSE DEPICTED IN THE PLANS. FURNITURE, FIXTURES, AND EQUIPMENT SHOWN IN THE PLANS ARE FOR DECORATIVE PURPOSES ONLY AND ARE NOT INCLUDED IN THE PURCHASE OR LEASE OF THE PROPERTY. THE DEVELOPER RESERVES THE RIGHT TO MAKE MODIFICATIONS, REVISIONS, AND CHANGES TO THE FLOOR PLANS, SPECIFICATIONS, AND FEATURES WITHOUT PRIOR NOTICE.

TOTAL APARTMENT AREA:

764.67 SQ.FT. (71.04 SQ.M.)

PROJECT NAME / BUILDING:

RIVIERA 60

APARTMENT NO:

609

BED ROOM
3.60M x 3.00M

BATH
2.15M x 2.55M

TOILET
1.85M x 1.65M

BALCONY
7.50M x 1.63M

LIVING/DINING
3.60M x 5.45M

KITCHEN
3.50M x 2.55M

SCALE : 1:50

SCALE : N.T.S

SCALE : N.T.S

AZIZI

FLOOR NO:

7th FLOOR

UNIT TYPE:

1 BED ROOM -(TYPE-04)

APARTMENT AREA:

660.05 SQ.FT. (61.32 SQ.M.)

BALCONY AREA:

143.48 SQ.FT. (13.33 SQ.M.)

DISCLAIMER:

THE COLORED MARKETING FLOOR PLANS PROVIDED BY THE DEVELOPER ARE FOR ILLUSTRATIVE PURPOSES ONLY. ACTUAL DIMENSIONS, LAYOUT, AND FINISHES MAY VARY FROM THOSE DEPICTED IN THE PLANS. FURNITURE, FIXTURES, AND EQUIPMENT SHOWN IN THE PLANS ARE FOR DECORATIVE PURPOSES ONLY AND ARE NOT INCLUDED IN THE PURCHASE OR LEASE OF THE PROPERTY. THE DEVELOPER RESERVES THE RIGHT TO MAKE MODIFICATIONS, REVISIONS, AND CHANGES TO THE FLOOR PLANS, SPECIFICATIONS, AND FEATURES WITHOUT PRIOR NOTICE.

TOTAL APARTMENT AREA:

803.53 SQ.FT. (74.65 SQ.M.)

PROJECT NAME / BUILDING:

RIVIERA 60

APARTMENT NO:

702

BALCONY
7.95M x 1.43M

BED ROOM
3.60M x 3.20M

BATH
1.95M x 2.55M

TOILET
1.95M x 1.65M

BALCONY
1.15M x 3.00M

LIVING/DINING
3.65M x 5.65M

KITCHEN
3.50M x 2.55M

SCALE : 1:50

SCALE : N.T.S

SCALE : N.T.S

AZIZI

FLOOR NO:

7th FLOOR

UNIT TYPE:

1 BED ROOM -(TYPE-05)

APARTMENT AREA:

682.01 SQ.FT. (63.36 SQ.M.)

BALCONY AREA:

200.75 SQ.FT. (18.65 SQ.M.)

DISCLAIMER:

THE COLORED MARKETING FLOOR PLANS PROVIDED BY THE DEVELOPER ARE FOR ILLUSTRATIVE PURPOSES ONLY. ACTUAL DIMENSIONS, LAYOUT, AND FINISHES MAY VARY FROM THOSE DEPICTED IN THE PLANS. FURNITURE, FIXTURES, AND EQUIPMENT SHOWN IN THE PLANS ARE FOR DECORATIVE PURPOSES ONLY AND ARE NOT INCLUDED IN THE PURCHASE OR LEASE OF THE PROPERTY. THE DEVELOPER RESERVES THE RIGHT TO MAKE MODIFICATIONS, REVISIONS, AND CHANGES TO THE FLOOR PLANS, SPECIFICATIONS, AND FEATURES WITHOUT PRIOR NOTICE.

TOTAL APARTMENT AREA:




882.76 SQ.FT. (82.01 SQ.M.)

PROJECT NAME / BUILDING:

RIVIERA 60

APARTMENT NO:

703

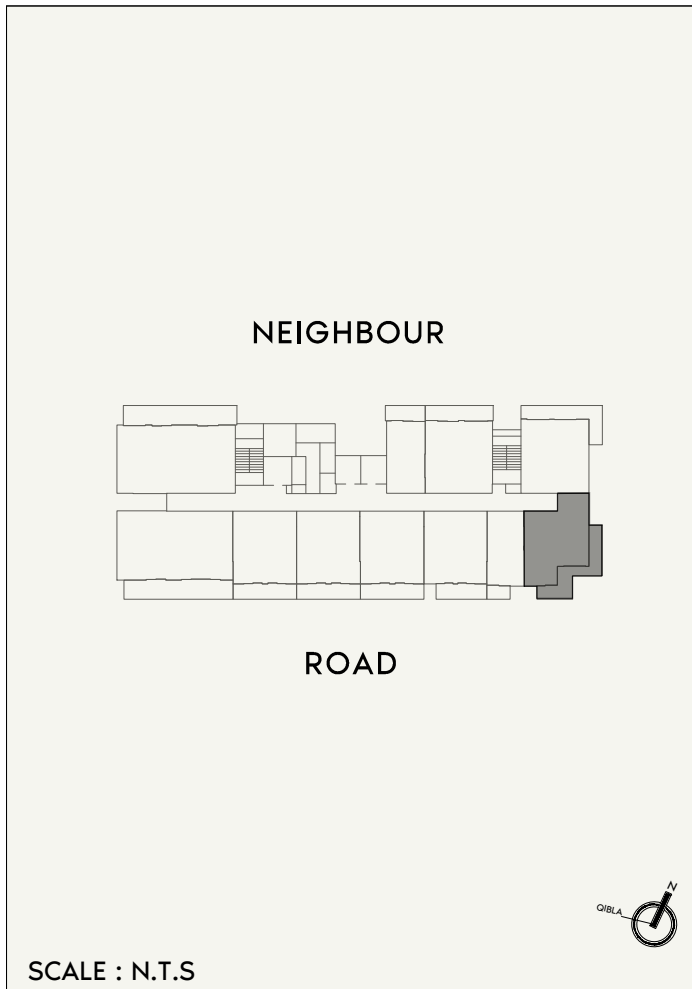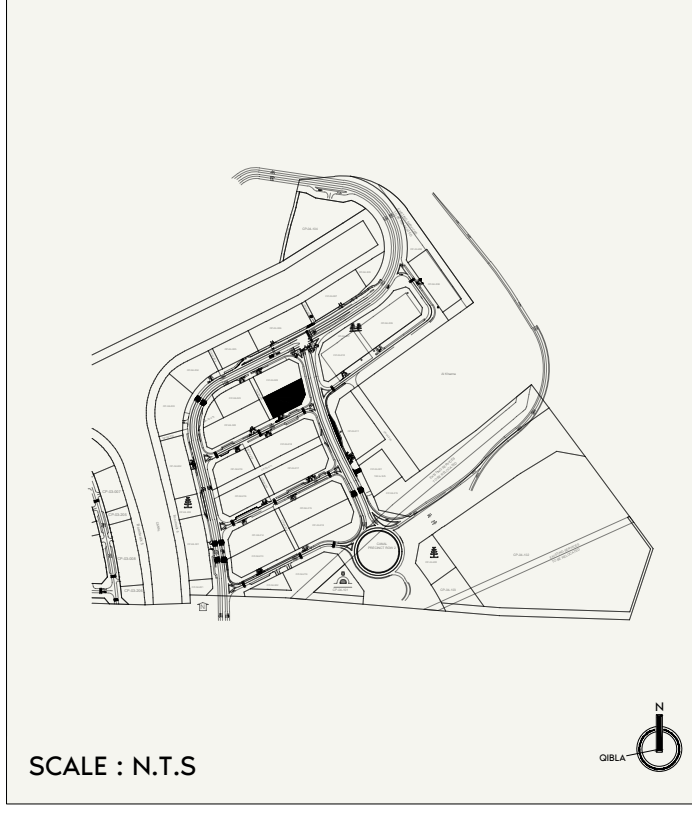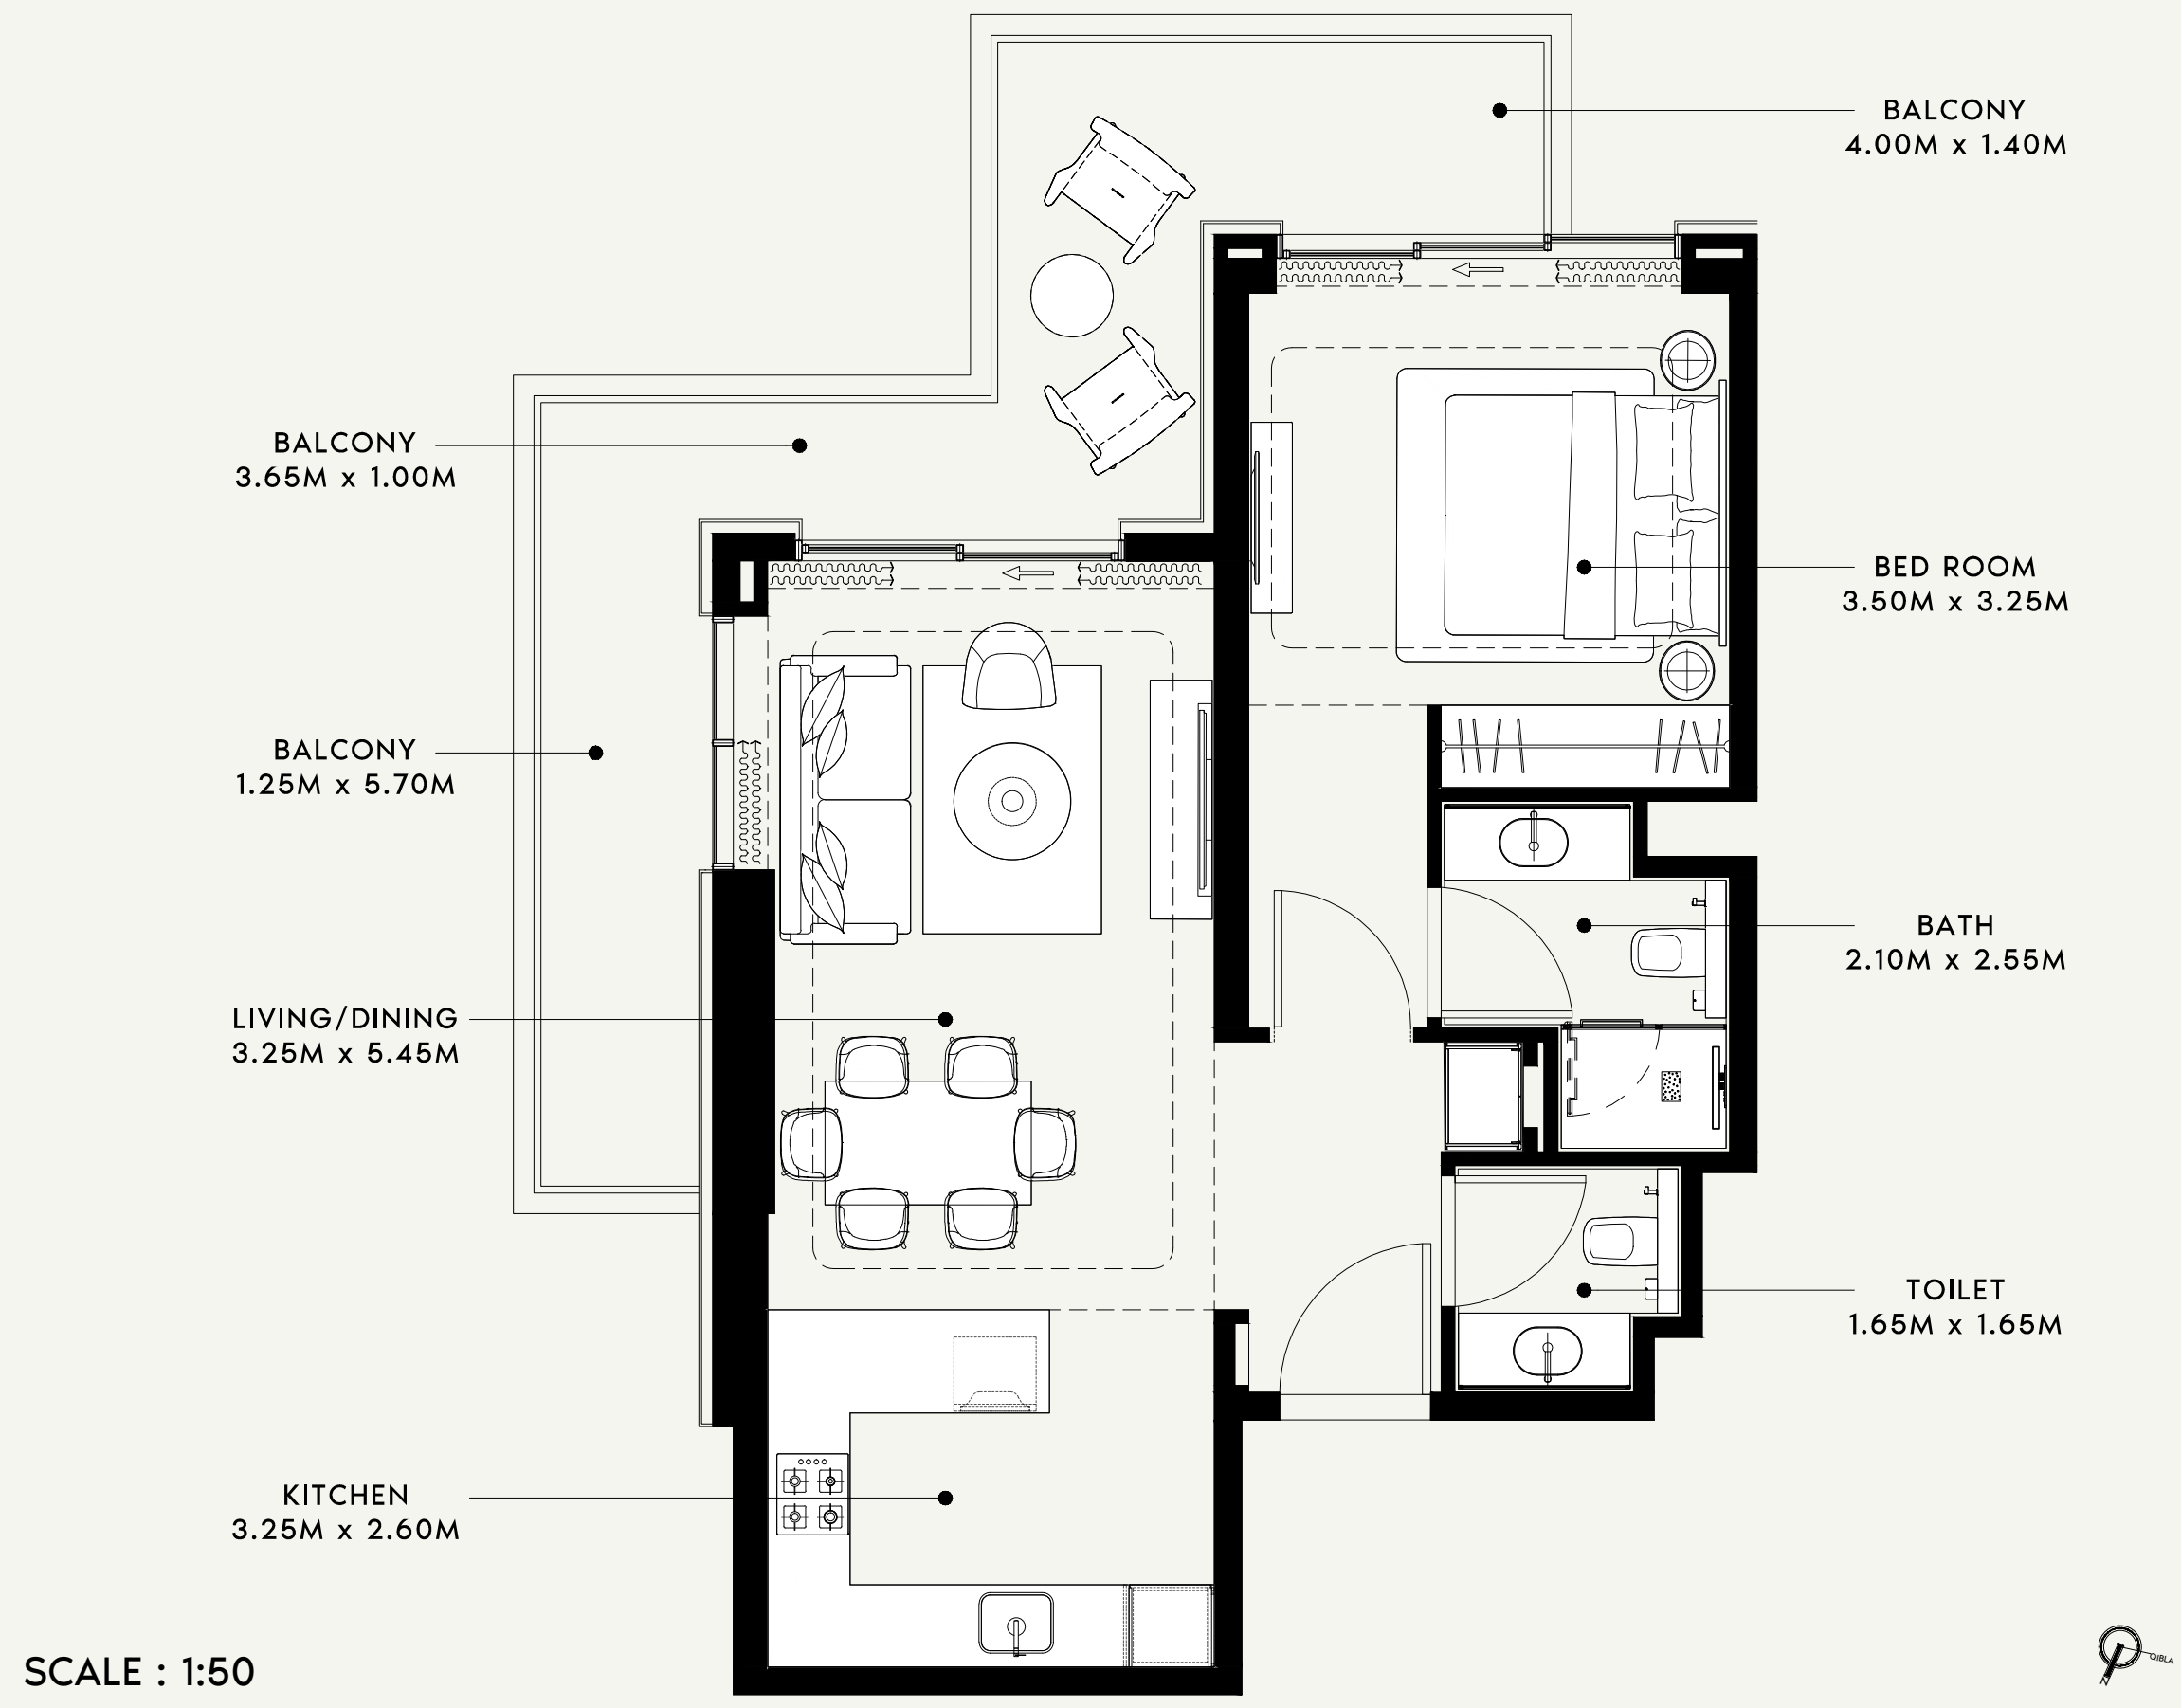

	FLOOR NO: 7th FLOOR	APARTMENT AREA: 643.26 SQ.FT. (59.76 SQ.M.)	DISCLAIMER: THE COLORED MARKETING FLOOR PLANS PROVIDED BY THE DEVELOPER ARE FOR ILLUSTRATIVE PURPOSES ONLY. ACTUAL DIMENSIONS, LAYOUT, AND FINISHES MAY VARY FROM THOSE DEPICTED IN THE PLANS. FURNITURE, FIXTURES, AND EQUIPMENT SHOWN IN THE PLANS ARE FOR DECORATIVE PURPOSES ONLY AND ARE NOT INCLUDED IN THE PURCHASE OR LEASE OF THE PROPERTY. THE DEVELOPER RESERVES THE RIGHT TO MAKE MODIFICATIONS, REVISIONS, AND CHANGES TO THE FLOOR PLANS, SPECIFICATIONS, AND FEATURES WITHOUT PRIOR NOTICE.	PROJECT NAME / BUILDING: RIVIERA 60
	UNIT TYPE: 1 BED ROOM -(TYPE-06)	BALCONY AREA: 215.82 SQ.FT. (20.05 SQ.M.)	TOTAL APARTMENT AREA: 859.07 SQ.FT. (79.81 SQ.M.)	APARTMENT NO: 704

BALCONY
5.55M x 1.65M

LIVING/DINING
3.45M x 5.45M

KITCHEN
3.30M x 2.55M

BED ROOM
3.35M x 3.00M

BATH
2.10M x 2.55M

TOILET
1.80M x 1.65M

SCALE : 1:50

SCALE : N.T.S

NEIGHBOUR

ROAD

SCALE : N.T.S

AZIZI

FLOOR NO:

7th FLOOR

UNIT TYPE:

1 BED ROOM(TYPE-02)

APARTMENT AREA:

619.04 SQ.FT. (57.51 SQ.M.)

BALCONY AREA:

108.61 SQ.FT. (10.09 SQ.M.)

DISCLAIMER:

THE COLORED MARKETING FLOOR PLANS PROVIDED BY THE DEVELOPER ARE FOR ILLUSTRATIVE PURPOSES ONLY. ACTUAL DIMENSIONS, LAYOUT, AND FINISHES MAY VARY FROM THOSE DEPICTED IN THE PLANS. FURNITURE, FIXTURES, AND EQUIPMENT SHOWN IN THE PLANS ARE FOR DECORATIVE PURPOSES ONLY AND ARE NOT INCLUDED IN THE PURCHASE OR LEASE OF THE PROPERTY. THE DEVELOPER RESERVES THE RIGHT TO MAKE MODIFICATIONS, REVISIONS, AND CHANGES TO THE FLOOR PLANS, SPECIFICATIONS, AND FEATURES WITHOUT PRIOR NOTICE.

TOTAL APARTMENT AREA:



727.65 SQ.FT. (67.60 SQ.M.)

PROJECT NAME / BUILDING:


RIVIERA 60

APARTMENT NO:

706

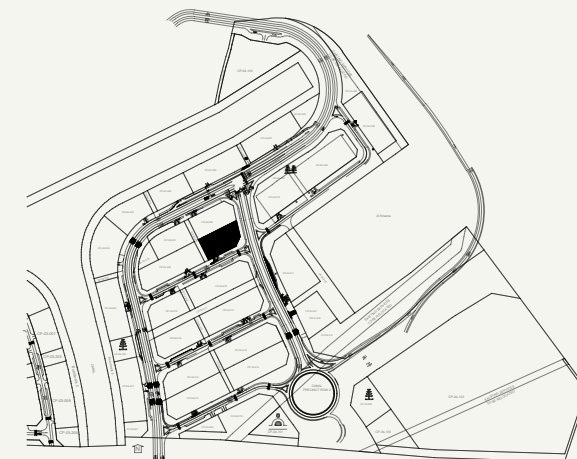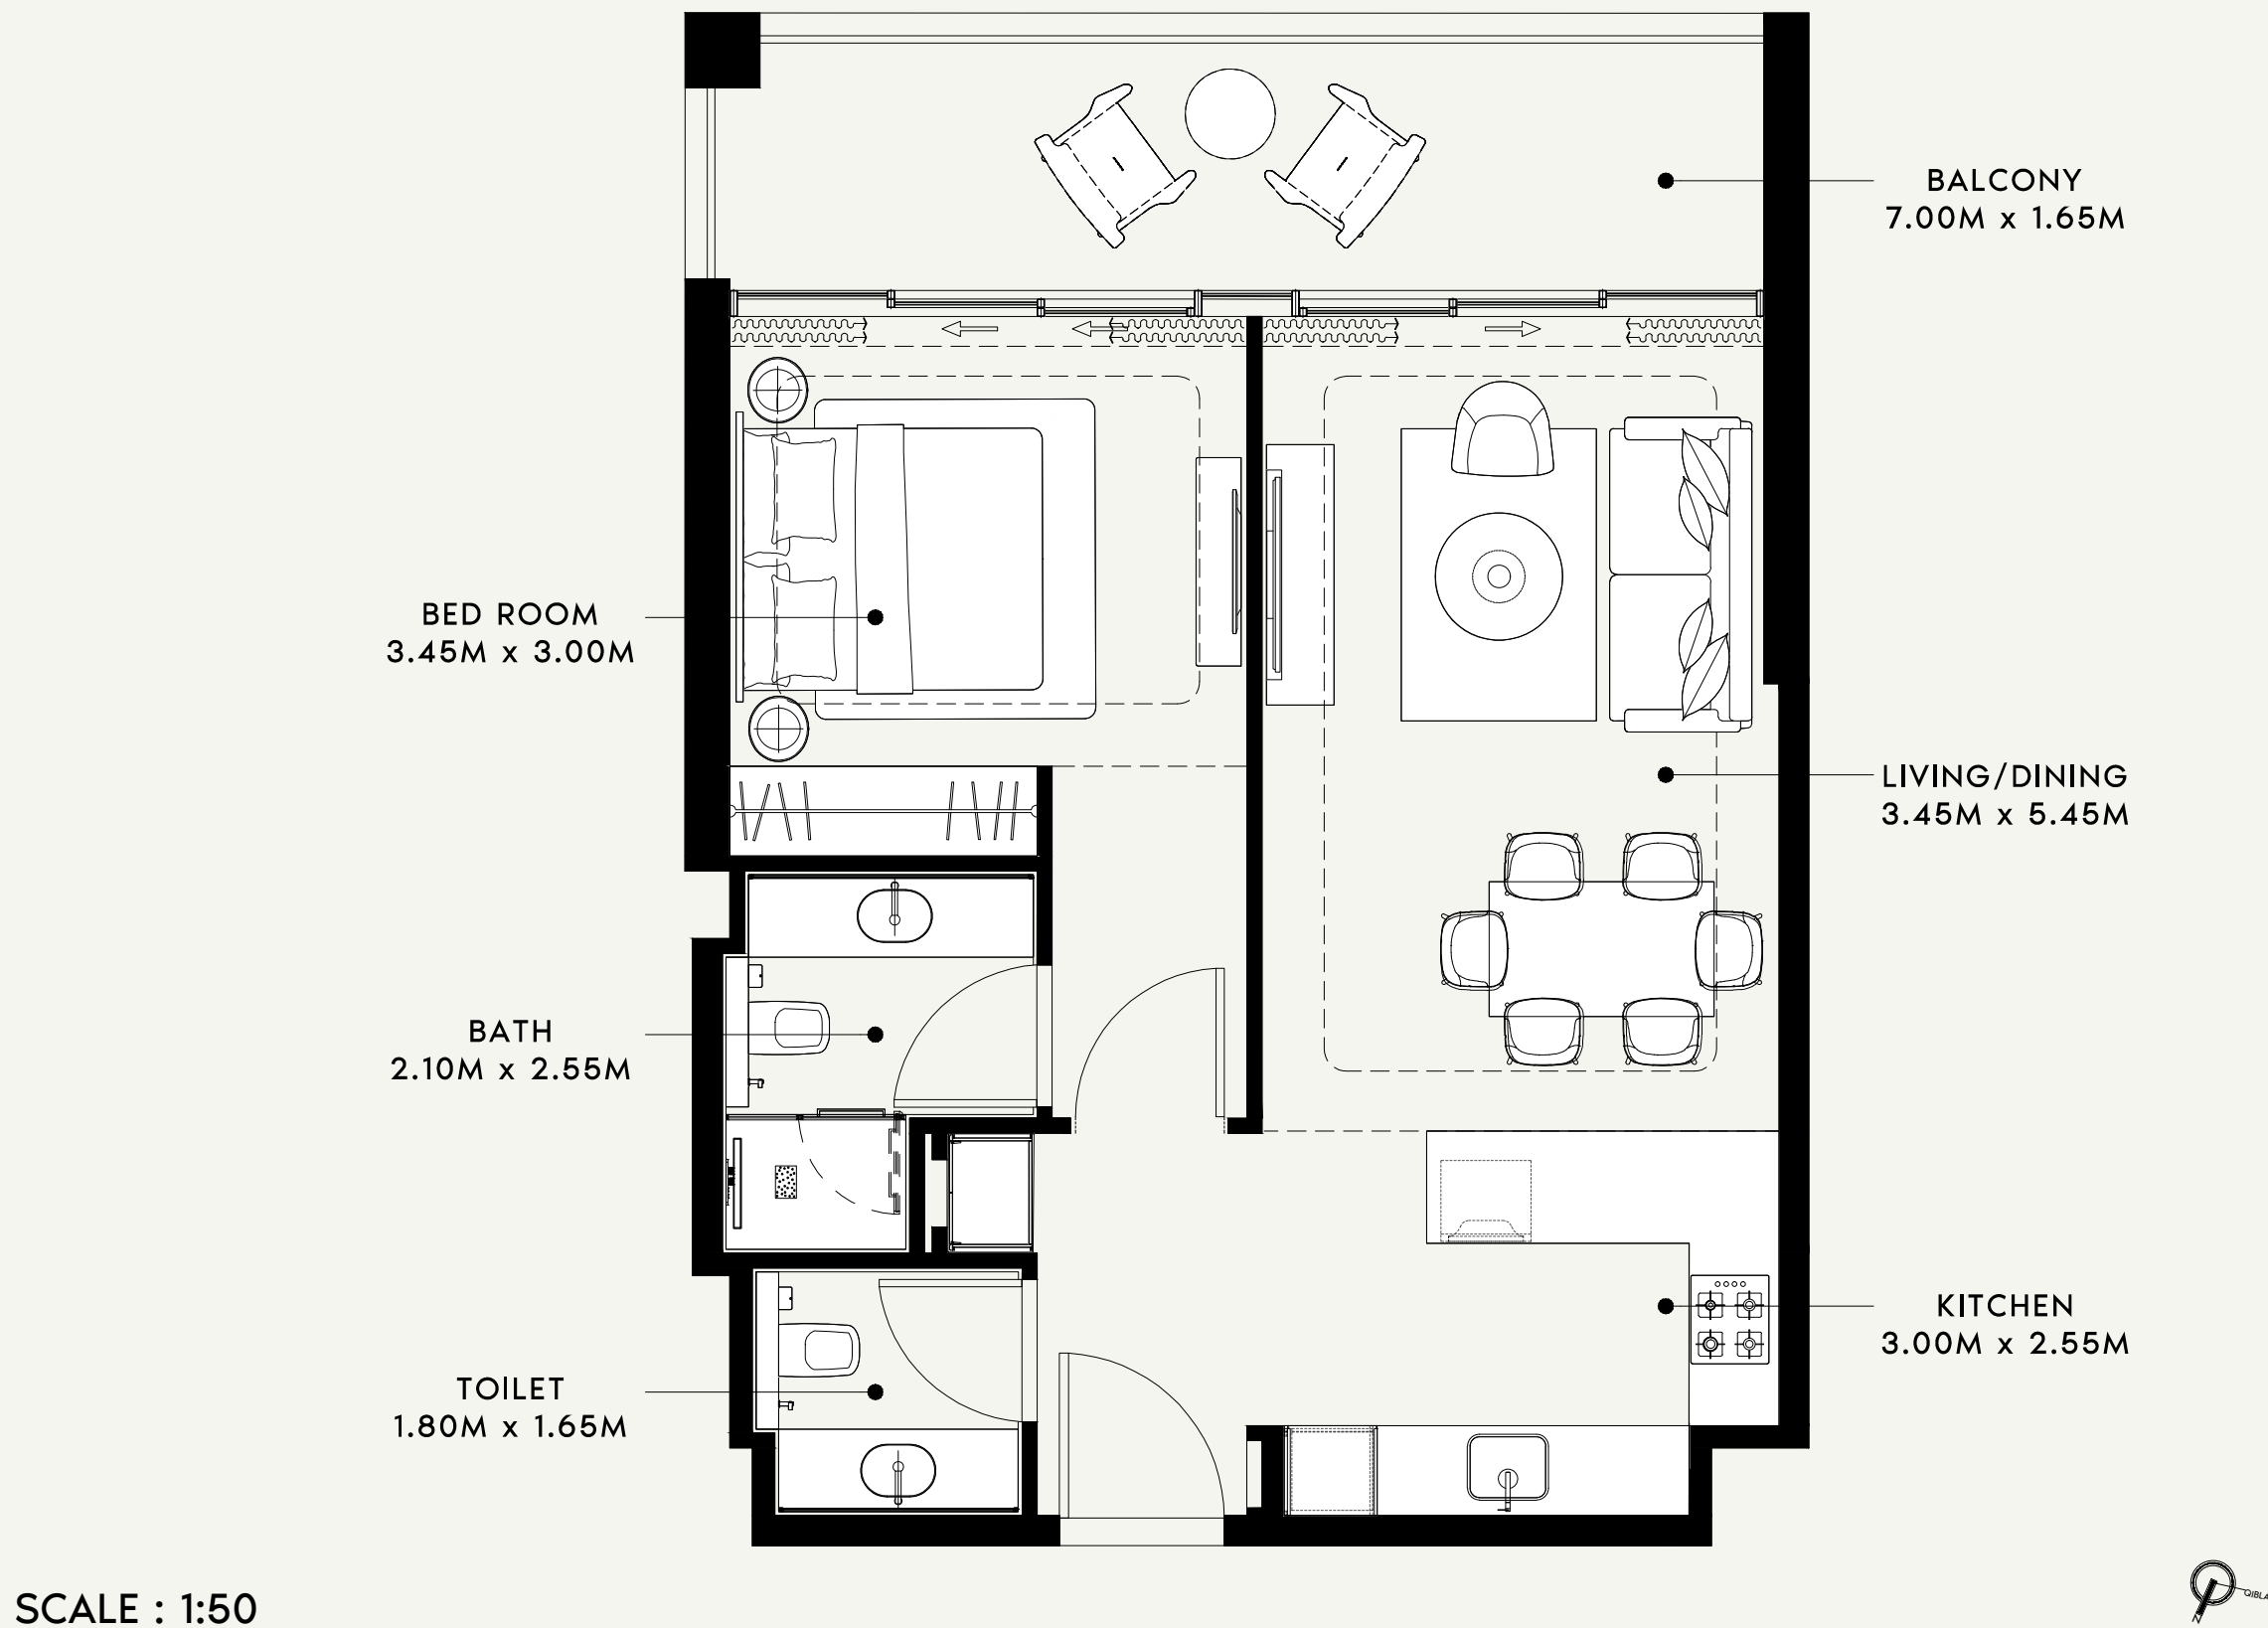

SCALE : N.T.S

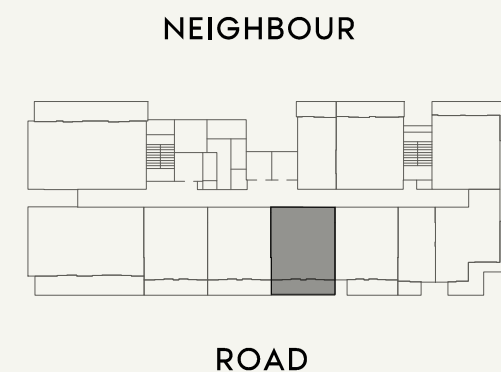

SCALE : N.T.S



FLOOR NO:

7th FLOOR

UNIT TYPE:

1 BED ROOM(TYPE-01)

APARTMENT AREA:

627.54 SQ.FT. (58.30 SQ.M.)

BALCONY AREA:

135.52 SQ.FT. (12.59 SQ.M.)

DISCLAIMER:

THE COLORED MARKETING FLOOR PLANS PROVIDED BY THE DEVELOPER ARE FOR ILLUSTRATIVE PURPOSES ONLY. ACTUAL DIMENSIONS, LAYOUT, AND FINISHES MAY VARY FROM THOSE DEPICTED IN THE PLANS. FURNITURE, FIXTURES, AND EQUIPMENT SHOWN IN THE PLANS ARE FOR DECORATIVE PURPOSES ONLY AND ARE NOT INCLUDED IN THE PURCHASE OR LEASE OF THE PROPERTY. THE DEVELOPER RESERVES THE RIGHT TO MAKE MODIFICATIONS, REVISIONS, AND CHANGES TO THE FLOOR PLANS, SPECIFICATIONS, AND FEATURES WITHOUT PRIOR NOTICE.

TOTAL APARTMENT AREA:

763.06 SQ.FT. (70.89 SQ.M.)

PROJECT NAME / BUILDING:

RIVIERA 60

APARTMENT NO:

707

BALCONY
5.55M x 1.65M

LIVING/DINING
3.45M x 5.45M

KITCHEN
3.30M x 2.55M

BED ROOM
3.35M x 3.00M

BATH
2.10M x 2.55M

TOILET
1.80M x 1.65M

SCALE : 1:50

SCALE : N.T.S

NEIGHBOUR

ROAD

SCALE : N.T.S



FLOOR NO:
7th FLOOR

UNIT TYPE:
1 BED ROOM(TYPE-03)

APARTMENT AREA:
621.41 SQ.FT. (57.73 SQ.M.)




BALCONY AREA:
136.06 SQ.FT. (12.64 SQ.M.)

DISCLAIMER:
THE COLORED MARKETING FLOOR PLANS PROVIDED BY THE DEVELOPER ARE FOR ILLUSTRATIVE PURPOSES ONLY. ACTUAL DIMENSIONS, LAYOUT, AND FINISHES MAY VARY FROM THOSE DEPICTED IN THE PLANS. FURNITURE, FIXTURES, AND EQUIPMENT SHOWN IN THE PLANS ARE FOR DECORATIVE PURPOSES ONLY AND ARE NOT INCLUDED IN THE PURCHASE OR LEASE OF THE PROPERTY. THE DEVELOPER RESERVES THE RIGHT TO MAKE MODIFICATIONS, REVISIONS, AND CHANGES TO THE FLOOR PLANS, SPECIFICATIONS, AND FEATURES WITHOUT PRIOR NOTICE.

TOTAL APARTMENT AREA:
757.46 SQ.FT. (70.37 SQ.M.)

PROJECT NAME / BUILDING:
RIVIERA 60

APARTMENT NO:
708

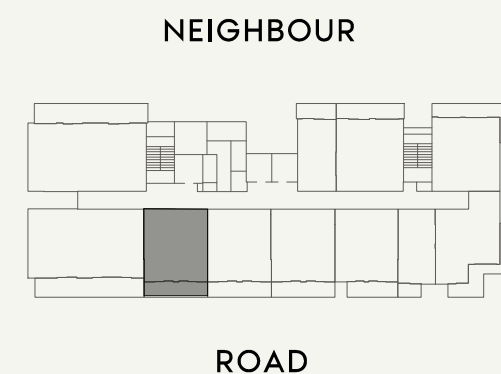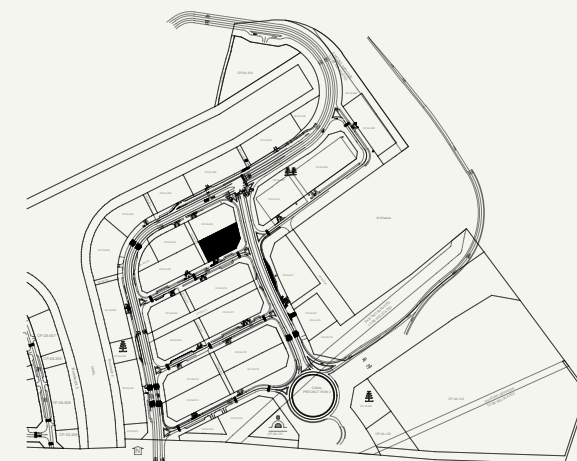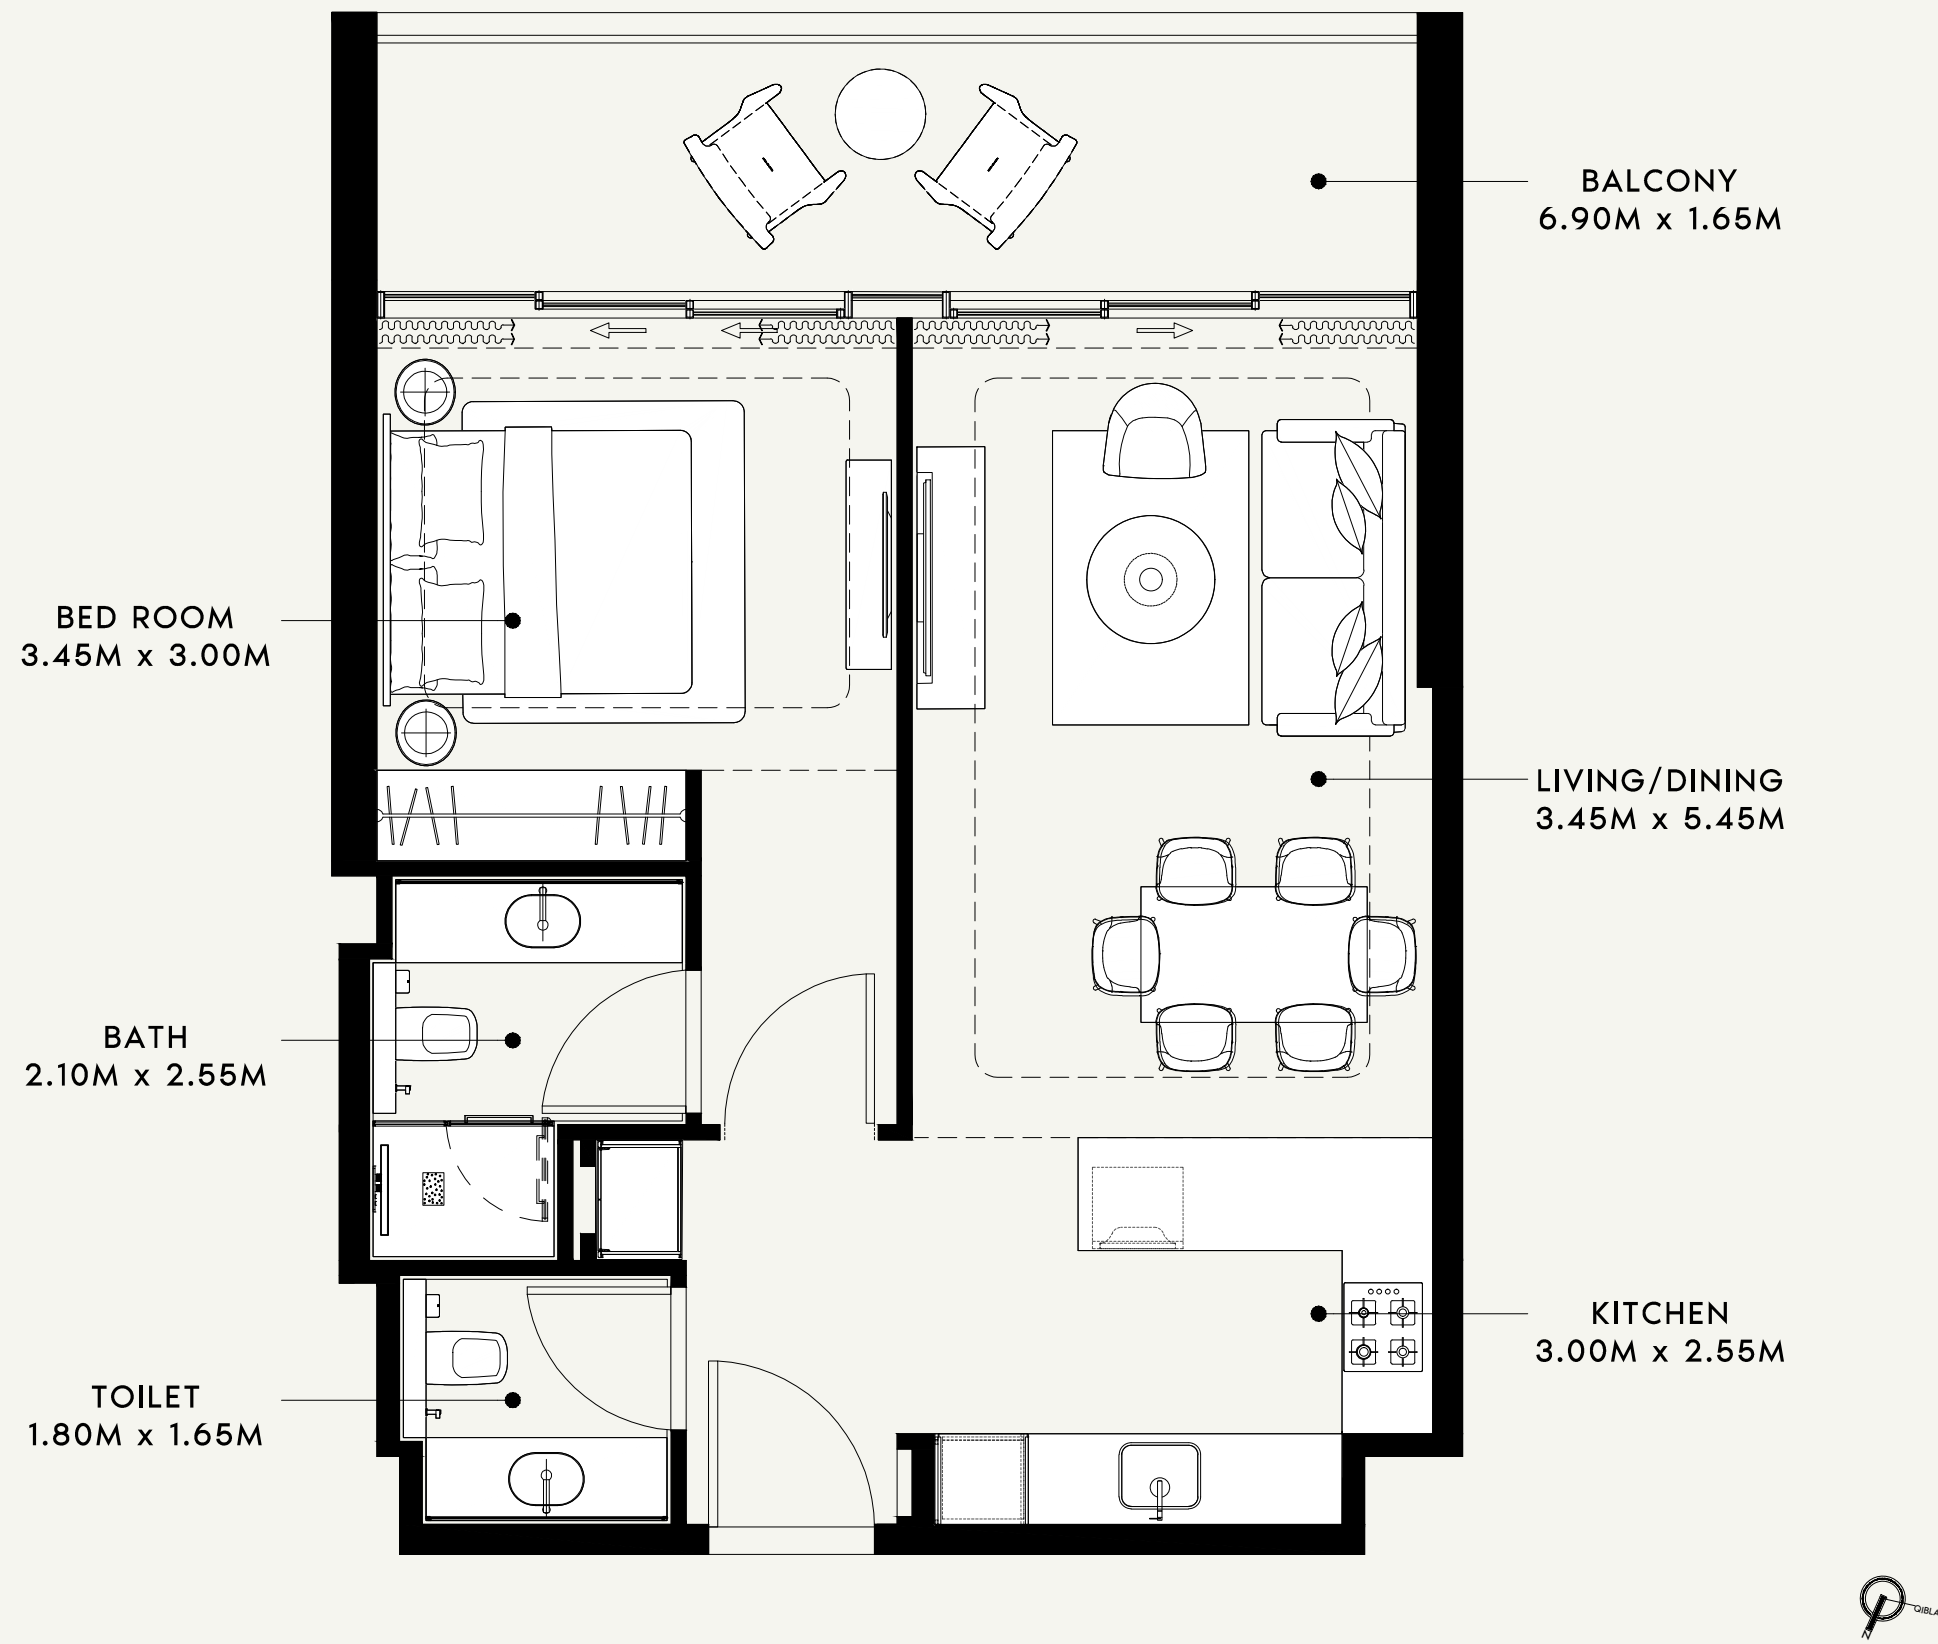

FLOOR NO:

7th FLOOR

UNIT TYPE:

1 BED ROOM(TYPE-01)

APARTMENT AREA:

627.54 SQ.FT. (58.30 SQ.M.)

BALCONY AREA:

136.06 SQ.FT. (12.64 SQ.M.)

DISCLAIMER:

THE COLORED MARKETING FLOOR PLANS PROVIDED BY THE DEVELOPER ARE FOR ILLUSTRATIVE PURPOSES ONLY. ACTUAL DIMENSIONS, LAYOUT, AND FINISHES MAY VARY FROM THOSE DEPICTED IN THE PLANS. FURNITURE, FIXTURES, AND EQUIPMENT SHOWN IN THE PLANS ARE FOR DECORATIVE PURPOSES ONLY AND ARE NOT INCLUDED IN THE PURCHASE OR LEASE OF THE PROPERTY. THE DEVELOPER RESERVES THE RIGHT TO MAKE MODIFICATIONS, REVISIONS, AND CHANGES TO THE FLOOR PLANS, SPECIFICATIONS, AND FEATURES WITHOUT PRIOR NOTICE.

TOTAL APARTMENT AREA:


763.60 SQ.FT. (70.94 SQ.M.)

PROJECT NAME / BUILDING:


RIVIERA 60

APARTMENT NO:


709

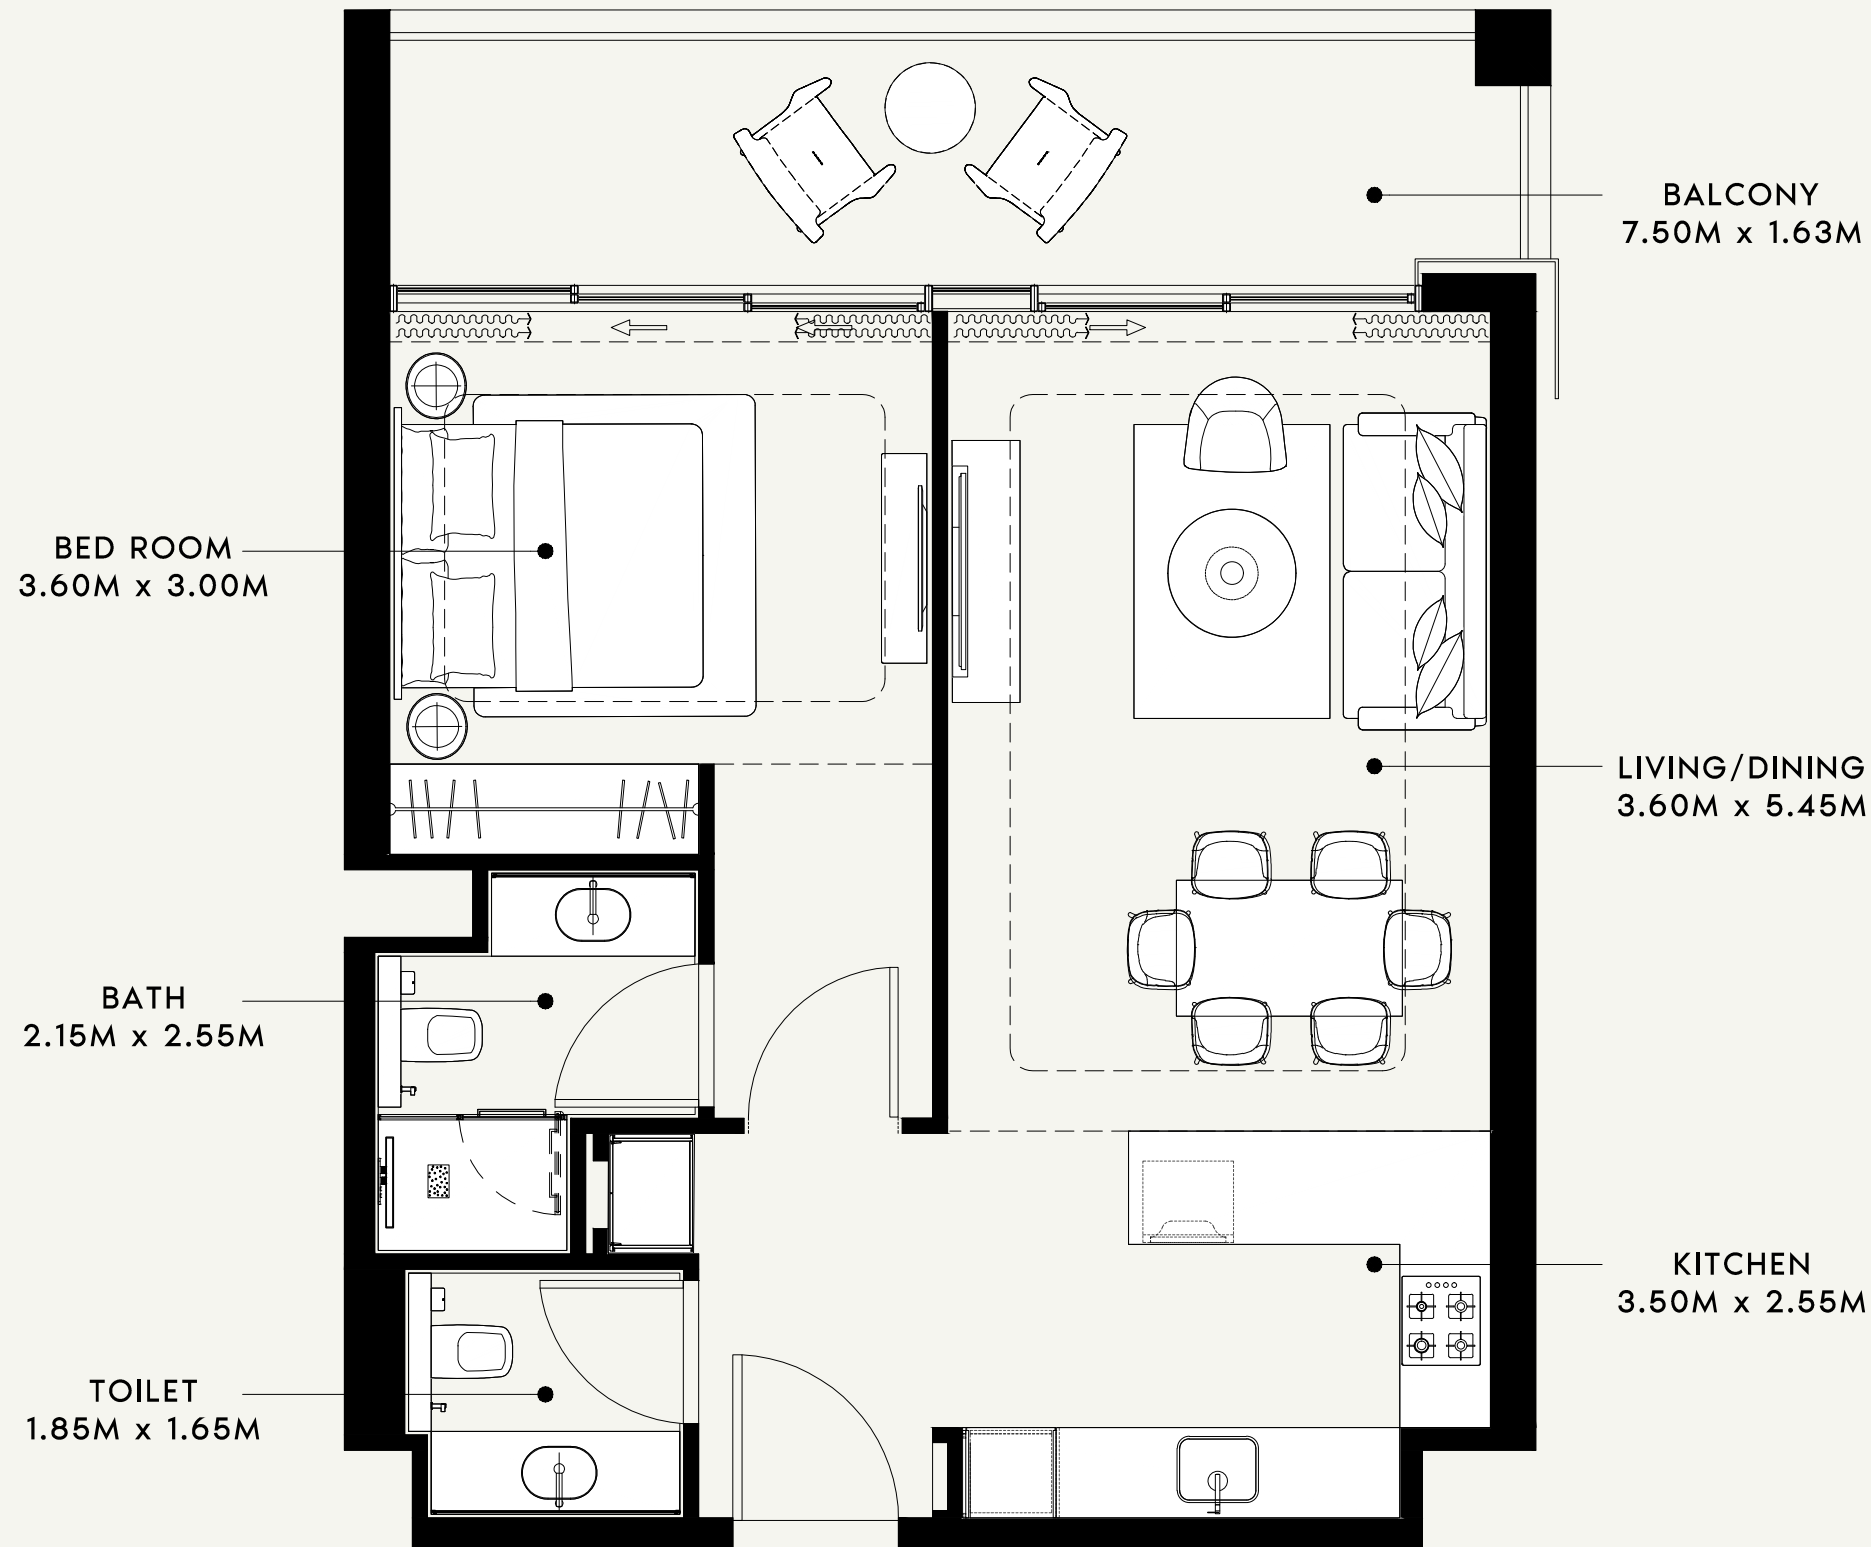

SCALE : 1:50

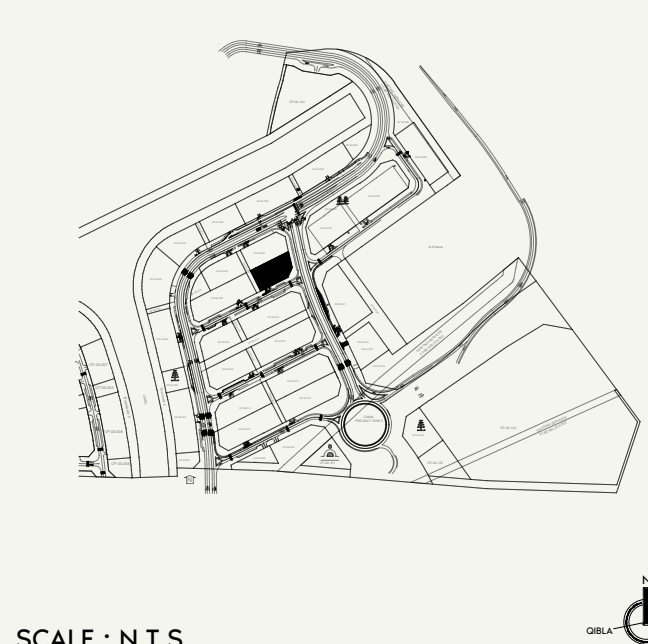

SCALE : N.T.S

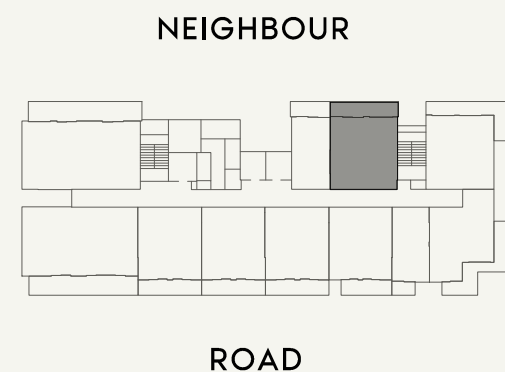

SCALE : N.T.S



FLOOR NO:

8th FLOOR

UNIT TYPE:

1 BED ROOM -(TYPE-04)

APARTMENT AREA:

680.61 SQ.FT. (63.23 SQ.M.)

BALCONY AREA:

122.71 SQ.FT. (11.40 SQ.M.)

DISCLAIMER:

THE COLORED MARKETING FLOOR PLANS PROVIDED BY THE DEVELOPER ARE FOR ILLUSTRATIVE PURPOSES ONLY. ACTUAL DIMENSIONS, LAYOUT, AND FINISHES MAY VARY FROM THOSE DEPICTED IN THE PLANS. FURNITURE, FIXTURES, AND EQUIPMENT SHOWN IN THE PLANS ARE FOR DECORATIVE PURPOSES ONLY AND ARE NOT INCLUDED IN THE PURCHASE OR LEASE OF THE PROPERTY. THE DEVELOPER RESERVES THE RIGHT TO MAKE MODIFICATIONS, REVISIONS, AND CHANGES TO THE FLOOR PLANS, SPECIFICATIONS, AND FEATURES WITHOUT PRIOR NOTICE.

TOTAL APARTMENT AREA:

803.32 SQ.FT. (74.63 SQ.M.)

PROJECT NAME / BUILDING:

RIVIERA 60

APARTMENT NO:

802

BALCONY
7.95M x 1.43M

BED ROOM
3.60M x 3.20M

BATH
1.95M x 2.55M

TOILET
1.95M x 1.65M

BALCONY
1.15M x 3.00M

LIVING/DINING
3.65M x 5.65M

KITCHEN
3.50M x 2.55M

SCALE : 1:50

SCALE : N.T.S

SCALE : N.T.S



FLOOR NO:
8th FLOOR

UNIT TYPE:
1 BED ROOM -(TYPE-05)

APARTMENT AREA:
682.55 SQ.FT. (63.41 SQ.M.)



BALCONY AREA:
200.75 SQ.FT. (18.65 SQ.M.)



DISCLAIMER:
THE COLORED MARKETING FLOOR PLANS PROVIDED BY THE DEVELOPER ARE FOR ILLUSTRATIVE PURPOSES ONLY. ACTUAL DIMENSIONS, LAYOUT, AND FINISHES MAY VARY FROM THOSE DEPICTED IN THE PLANS. FURNITURE, FIXTURES, AND EQUIPMENT SHOWN IN THE PLANS ARE FOR DECORATIVE PURPOSES ONLY AND ARE NOT INCLUDED IN THE PURCHASE OR LEASE OF THE PROPERTY. THE DEVELOPER RESERVES THE RIGHT TO MAKE MODIFICATIONS, REVISIONS, AND CHANGES TO THE FLOOR PLANS, SPECIFICATIONS, AND FEATURES WITHOUT PRIOR NOTICE.

TOTAL APARTMENT AREA:
883.29 SQ.FT. (82.06 SQ.M.)

PROJECT NAME / BUILDING:
RIVIERA 60

APARTMENT NO:
803

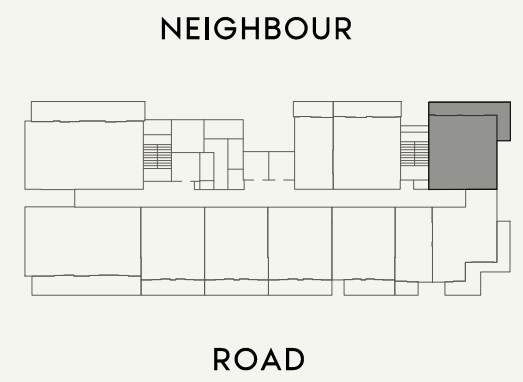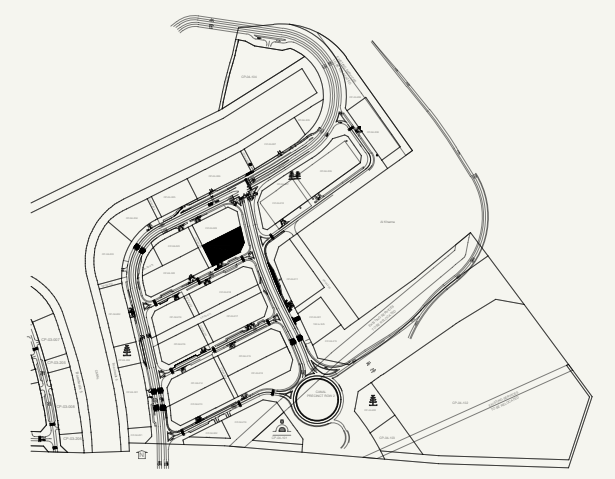

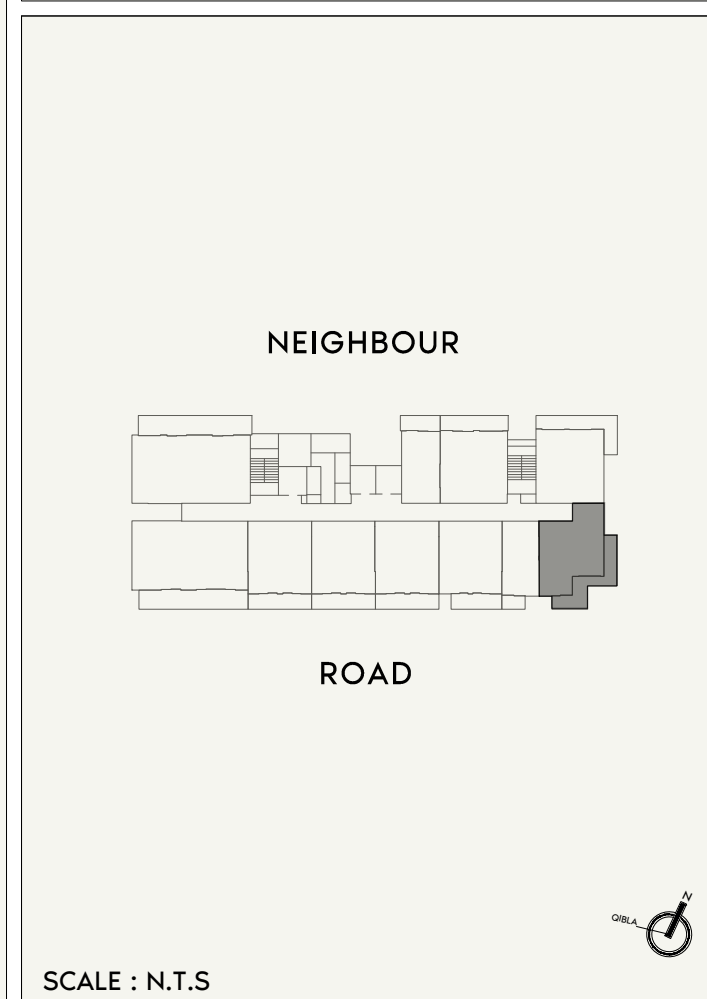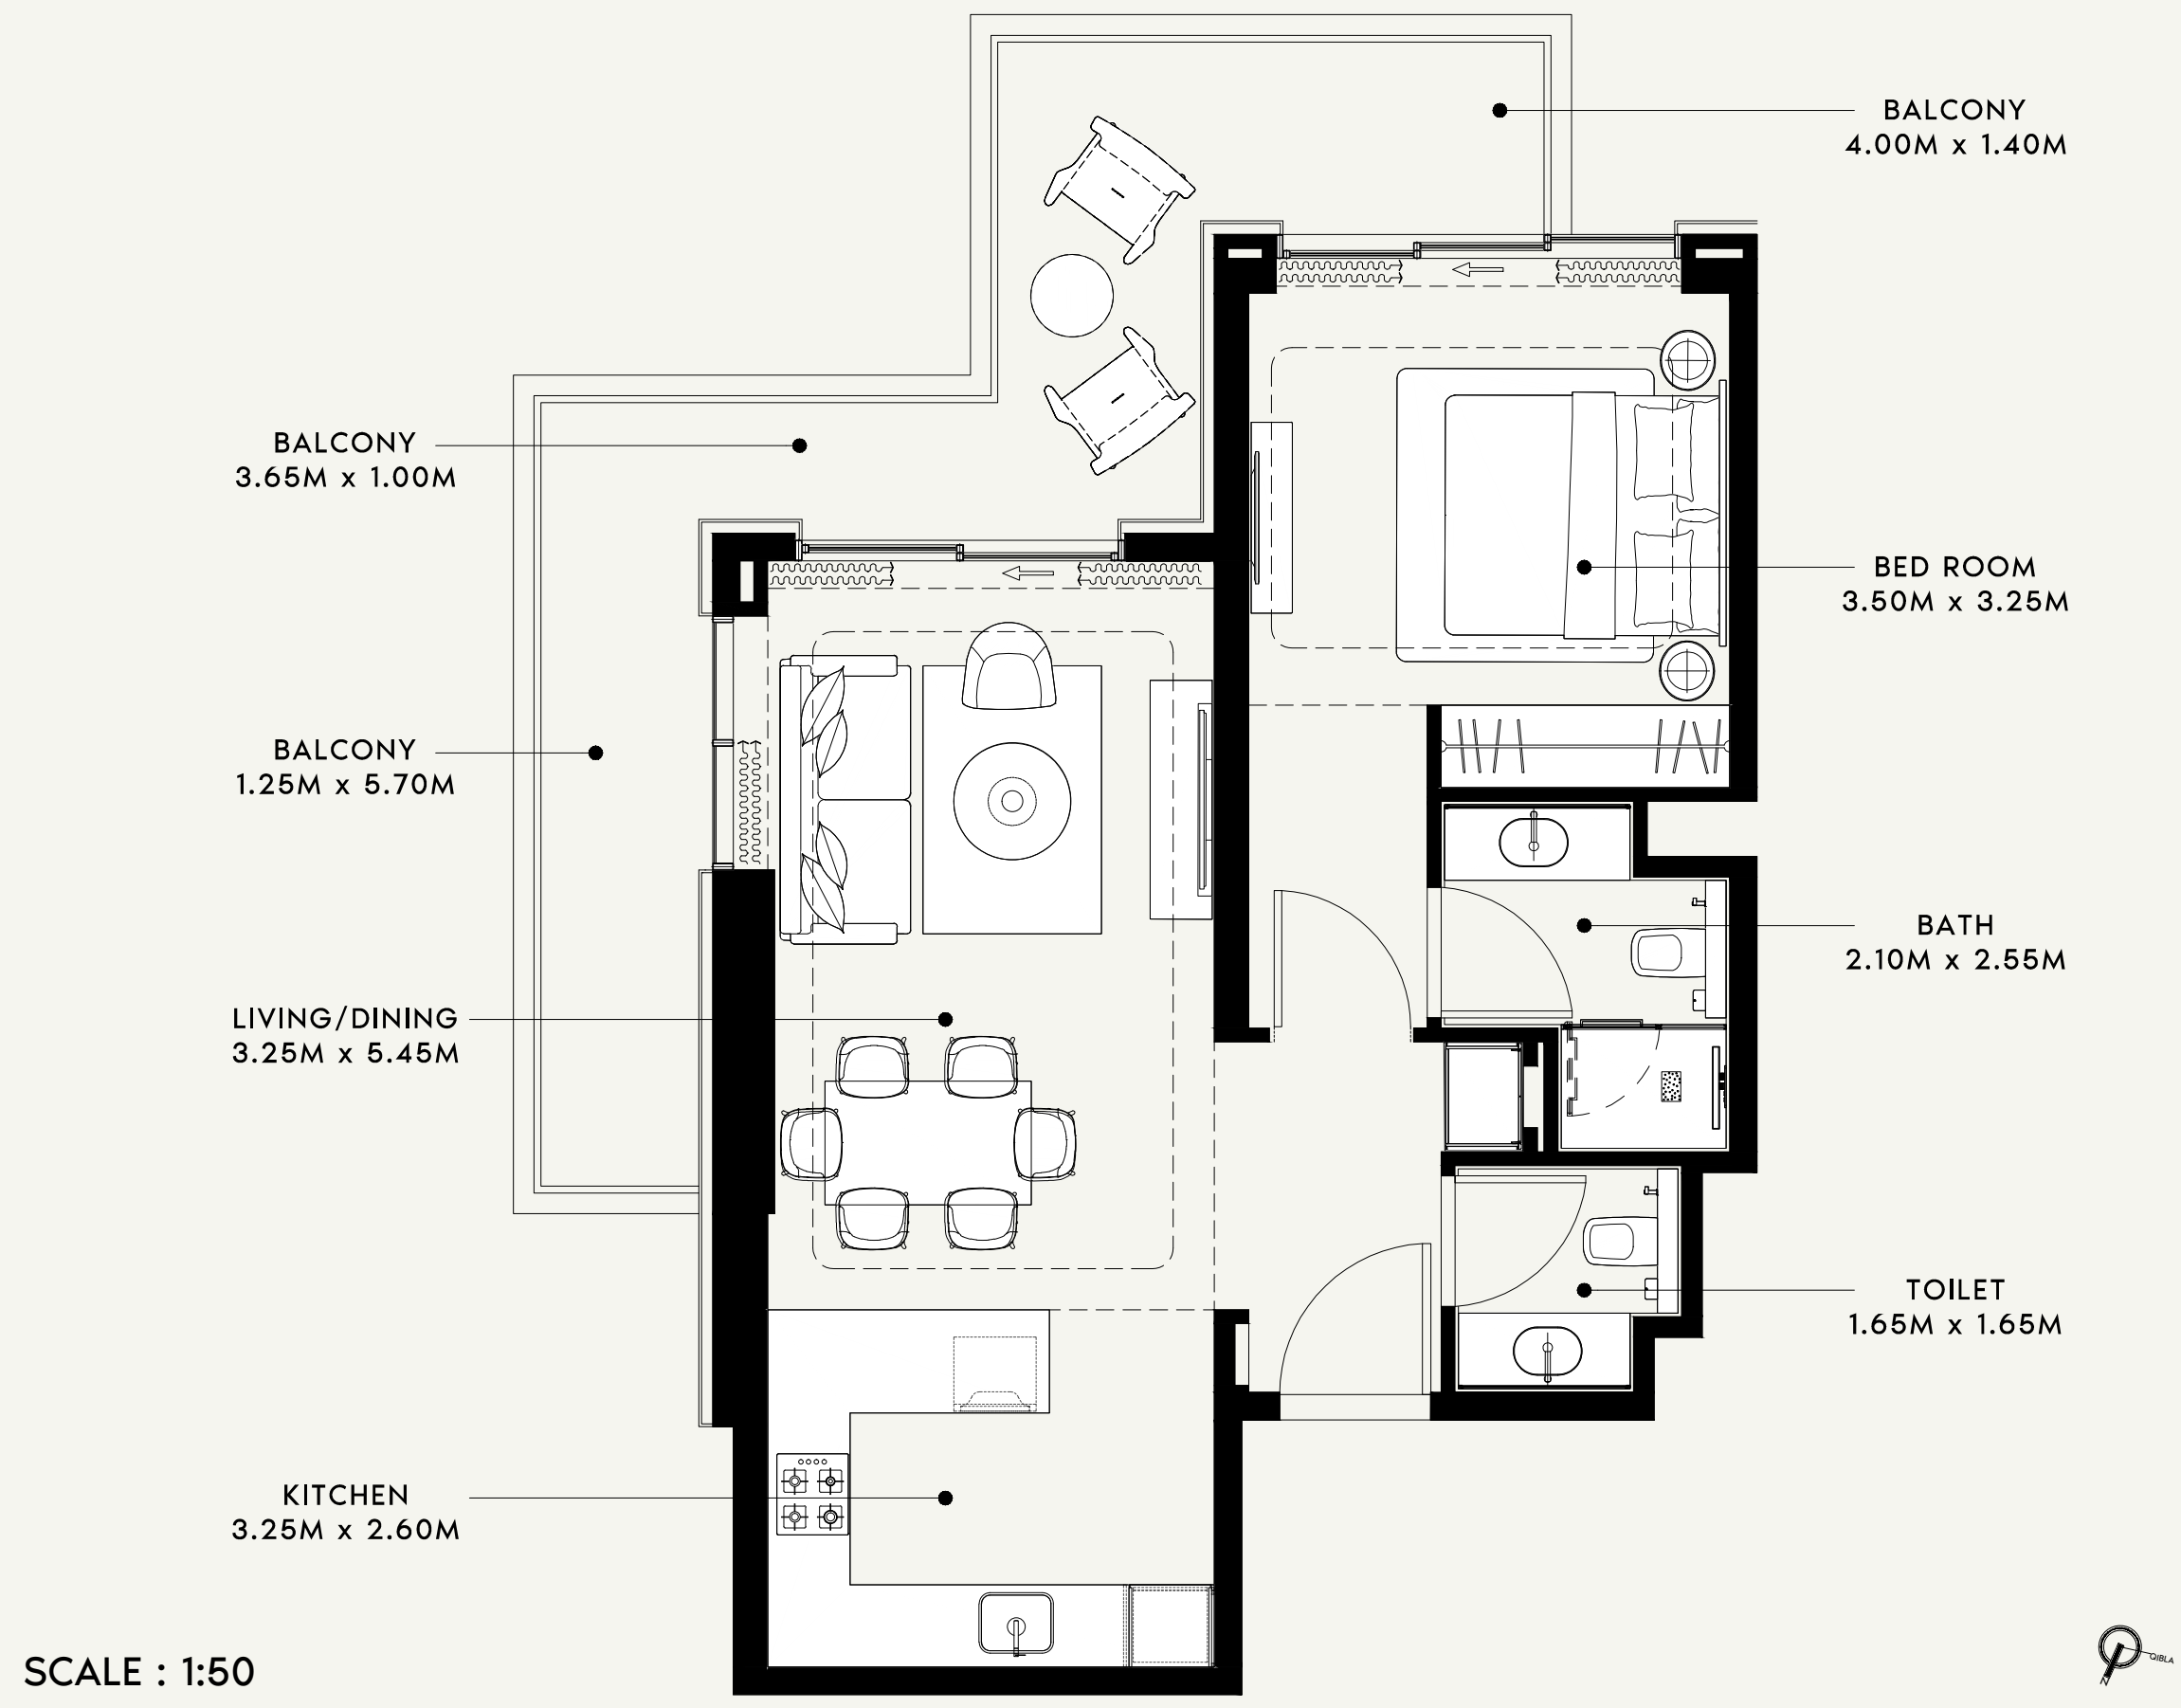

	FLOOR NO: 8th FLOOR	APARTMENT AREA: 641.64 SQ.FT. (59.61 SQ.M.)	DISCLAIMER: THE COLORED MARKETING FLOOR PLANS PROVIDED BY THE DEVELOPER ARE FOR ILLUSTRATIVE PURPOSES ONLY. ACTUAL DIMENSIONS, LAYOUT, AND FINISHES MAY VARY FROM THOSE DEPICTED IN THE PLANS. FURNITURE, FIXTURES, AND EQUIPMENT SHOWN IN THE PLANS ARE FOR DECORATIVE PURPOSES ONLY AND ARE NOT INCLUDED IN THE PURCHASE OR LEASE OF THE PROPERTY. THE DEVELOPER RESERVES THE RIGHT TO MAKE MODIFICATIONS, REVISIONS, AND CHANGES TO THE FLOOR PLANS, SPECIFICATIONS, AND FEATURES WITHOUT PRIOR NOTICE.	PROJECT NAME / BUILDING: RIVIERA 60
	UNIT TYPE: 1 BED ROOM -(TYPE-06)	BALCONY AREA: 218.62 SQ.FT. (20.31 SQ.M.)	TOTAL APARTMENT AREA: 860.26 SQ.FT. (79.92 SQ.M.)	APARTMENT NO: 804

BALCONY
5.55M x 1.65M

LIVING/DINING
3.45M x 5.45M

KITCHEN
3.30M x 2.55M

BED ROOM
3.35M x 3.00M

BATH
2.10M x 2.55M

TOILET
1.80M x 1.65M

SCALE : 1:50

SCALE : N.T.S

NEIGHBOUR

ROAD

SCALE : N.T.S

AZIZI

FLOOR NO:

8th FLOOR

UNIT TYPE:

1 BED ROOM(TYPE-02)

APARTMENT AREA:

619.04 SQ.FT. (57.51 SQ.M.)

BALCONY AREA:

108.61 SQ.FT. (10.09 SQ.M.)

DISCLAIMER:

THE COLORED MARKETING FLOOR PLANS PROVIDED BY THE DEVELOPER ARE FOR ILLUSTRATIVE PURPOSES ONLY. ACTUAL DIMENSIONS, LAYOUT, AND FINISHES MAY VARY FROM THOSE DEPICTED IN THE PLANS. FURNITURE, FIXTURES, AND EQUIPMENT SHOWN IN THE PLANS ARE FOR DECORATIVE PURPOSES ONLY AND ARE NOT INCLUDED IN THE PURCHASE OR LEASE OF THE PROPERTY. THE DEVELOPER RESERVES THE RIGHT TO MAKE MODIFICATIONS, REVISIONS, AND CHANGES TO THE FLOOR PLANS, SPECIFICATIONS, AND FEATURES WITHOUT PRIOR NOTICE.

TOTAL APARTMENT AREA:



727.65 SQ.FT. (67.60 SQ.M.)

PROJECT NAME / BUILDING:


RIVIERA 60

APARTMENT NO:

806

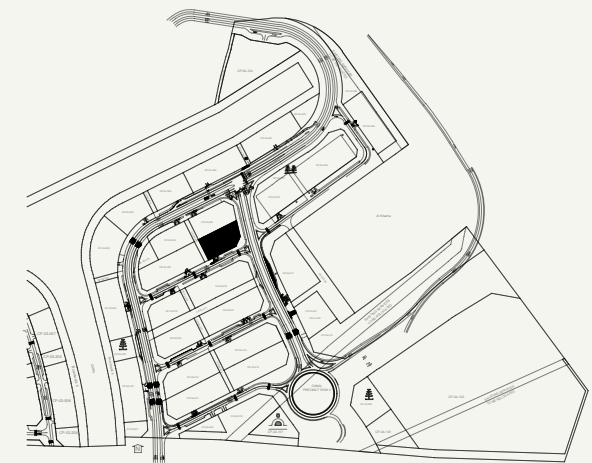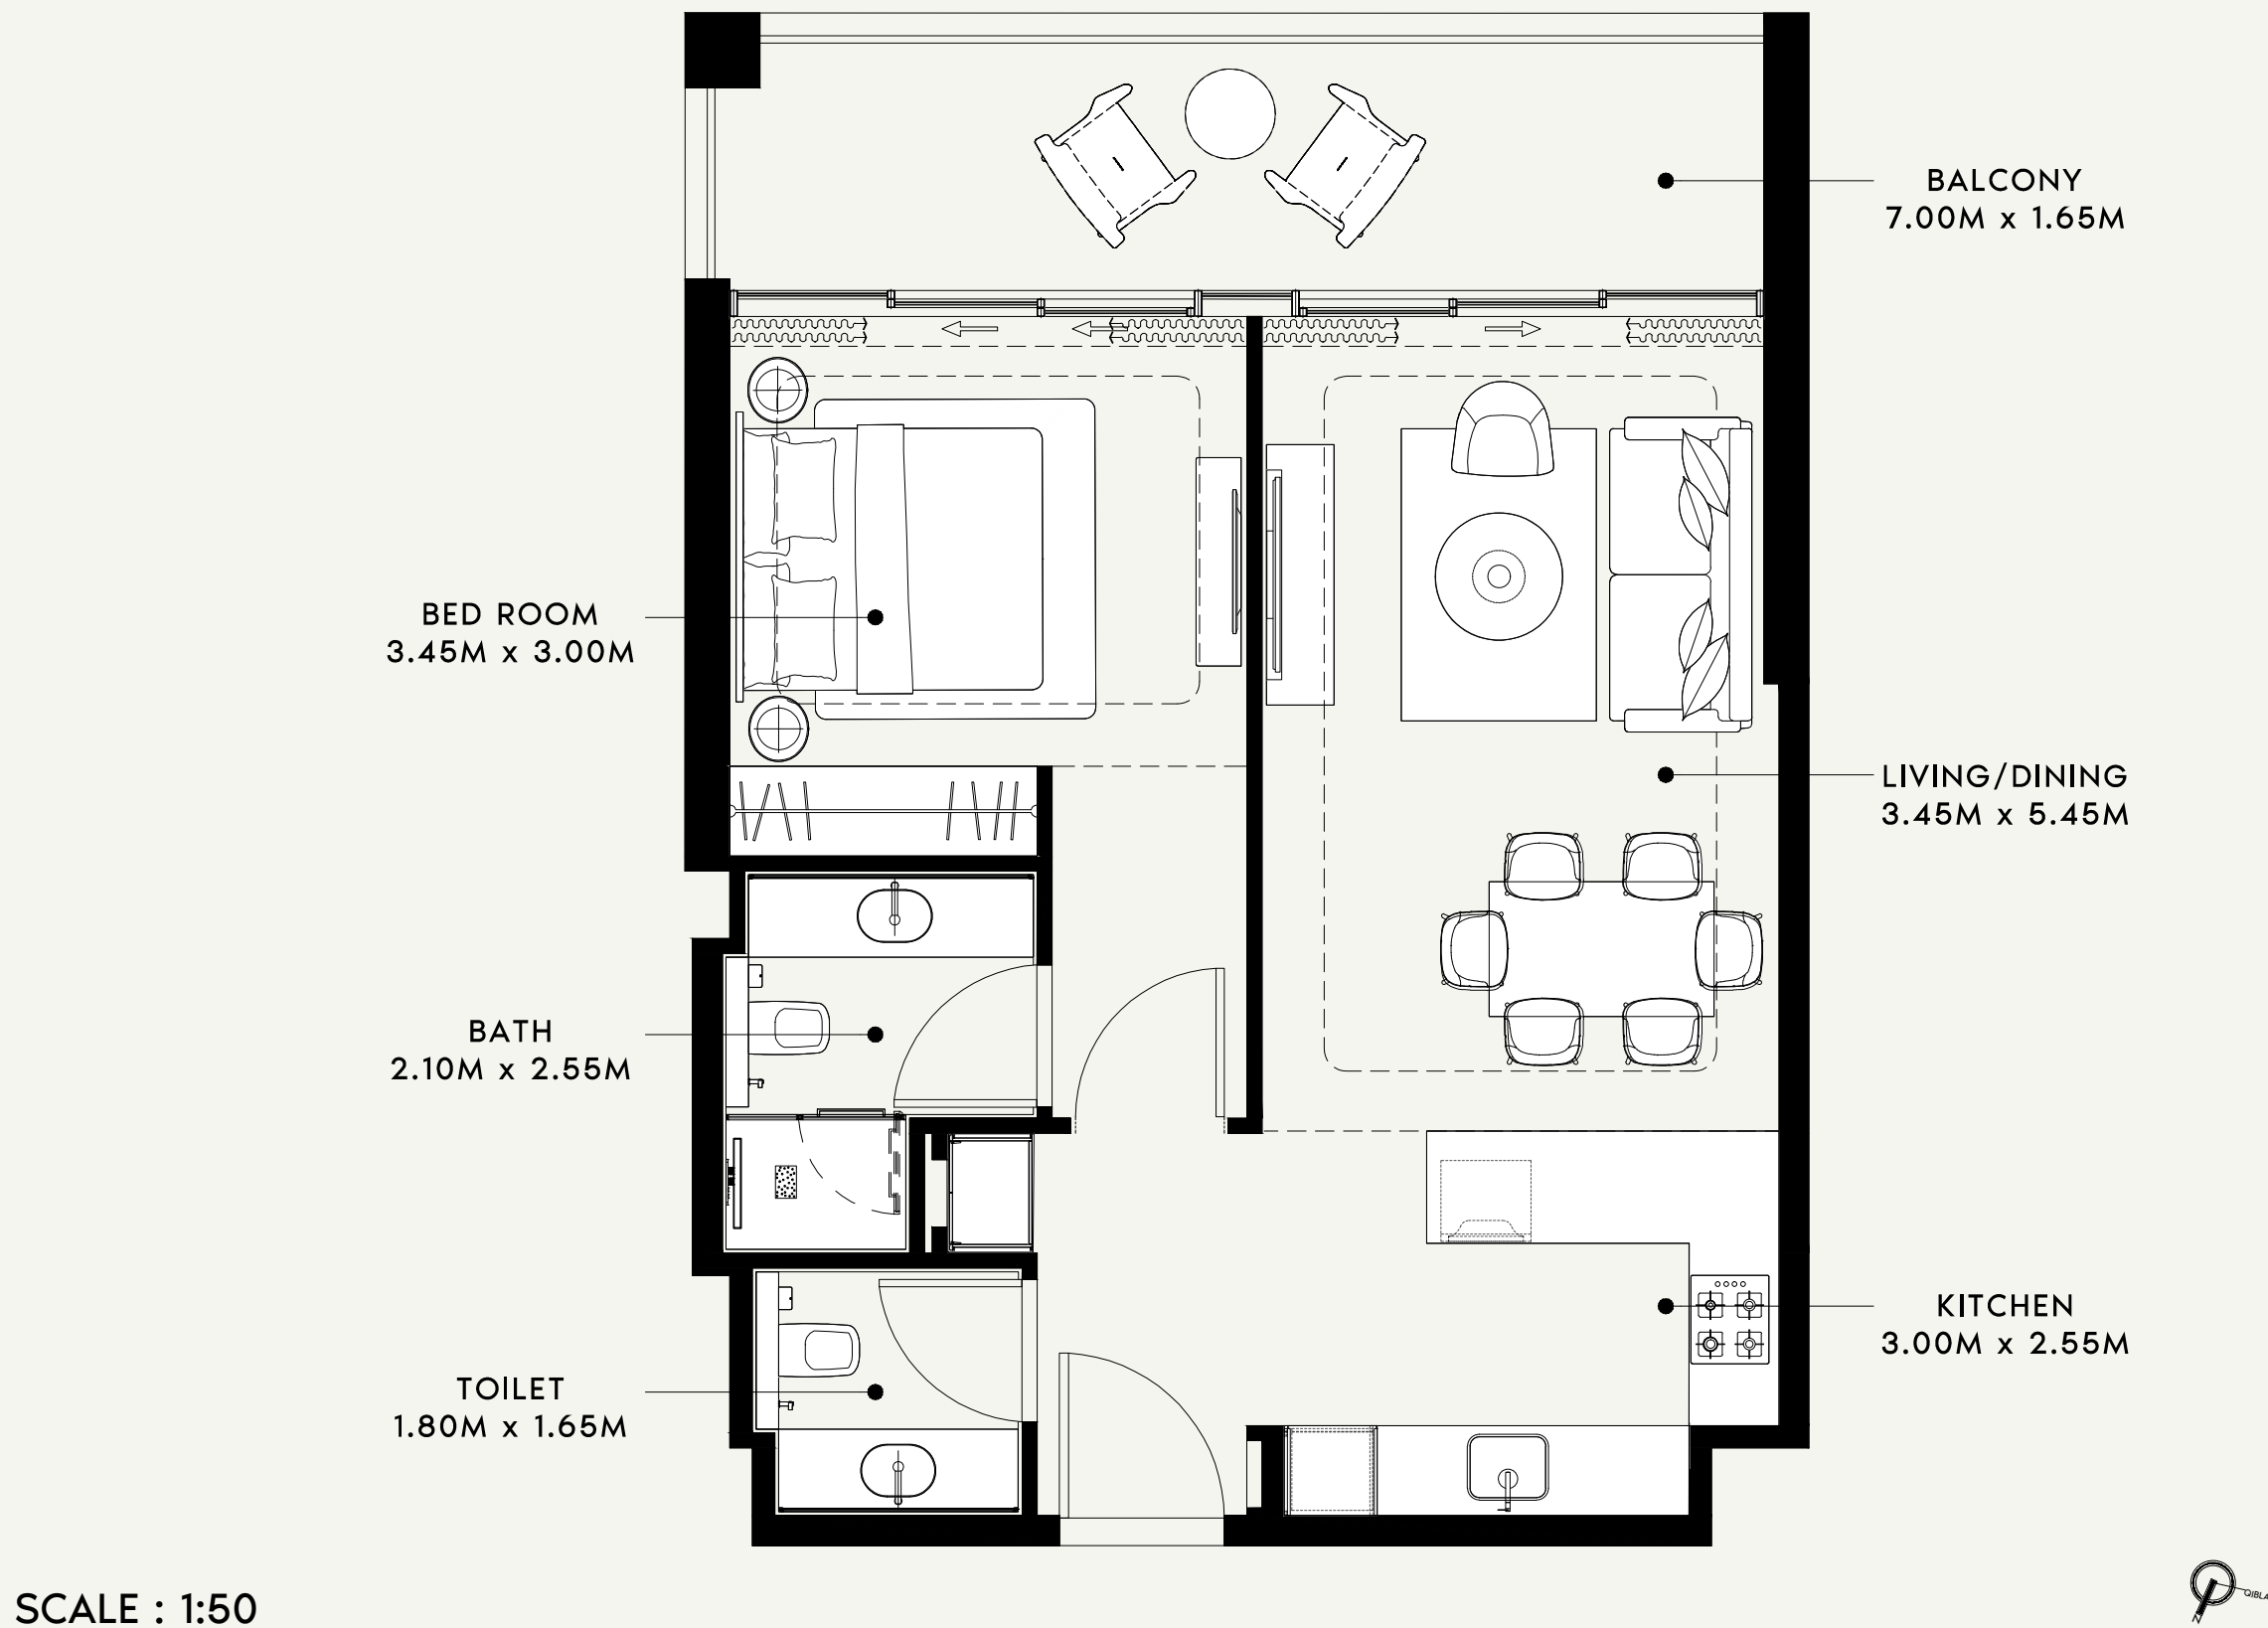

SCALE : N.T.S

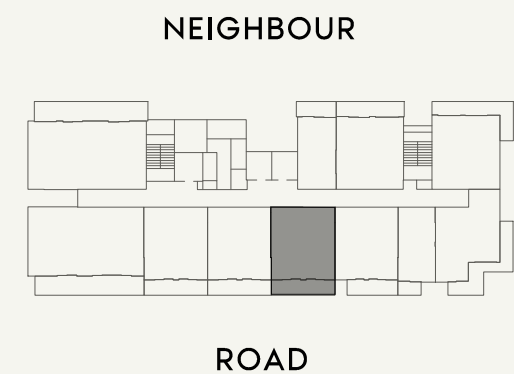

SCALE : N.T.S



FLOOR NO:

8th FLOOR

UNIT TYPE:

1 BED ROOM(TYPE-01)

APARTMENT AREA:

627.54 SQ.FT. (58.30 SQ.M.)

BALCONY AREA:

135.52 SQ.FT. (12.59 SQ.M.)

DISCLAIMER:

THE COLORED MARKETING FLOOR PLANS PROVIDED BY THE DEVELOPER ARE FOR ILLUSTRATIVE PURPOSES ONLY. ACTUAL DIMENSIONS, LAYOUT, AND FINISHES MAY VARY FROM THOSE DEPICTED IN THE PLANS. FURNITURE, FIXTURES, AND EQUIPMENT SHOWN IN THE PLANS ARE FOR DECORATIVE PURPOSES ONLY AND ARE NOT INCLUDED IN THE PURCHASE OR LEASE OF THE PROPERTY. THE DEVELOPER RESERVES THE RIGHT TO MAKE MODIFICATIONS, REVISIONS, AND CHANGES TO THE FLOOR PLANS, SPECIFICATIONS, AND FEATURES WITHOUT PRIOR NOTICE.

TOTAL APARTMENT AREA:

763.06 SQ.FT. (70.89 SQ.M.)

PROJECT NAME / BUILDING:

RIVIERA 60

APARTMENT NO:

807

BALCONY
5.55M x 1.65M

LIVING/DINING
3.45M x 5.45M

KITCHEN
3.30M x 2.55M

BED ROOM
3.35M x 3.00M

BATH
2.10M x 2.55M

TOILET
1.80M x 1.65M

SCALE : 1:50

SCALE : N.T.S

NEIGHBOUR

ROAD

SCALE : N.T.S

AZIZI

FLOOR NO:

8th FLOOR

UNIT TYPE:

1 BED ROOM(TYPE-03)

APARTMENT AREA:

621.41 SQ.FT. (57.73 SQ.M.)

BALCONY AREA:

136.06 SQ.FT. (12.64 SQ.M.)

DISCLAIMER:

THE COLORED MARKETING FLOOR PLANS PROVIDED BY THE DEVELOPER ARE FOR ILLUSTRATIVE PURPOSES ONLY. ACTUAL DIMENSIONS, LAYOUT, AND FINISHES MAY VARY FROM THOSE DEPICTED IN THE PLANS. FURNITURE, FIXTURES, AND EQUIPMENT SHOWN IN THE PLANS ARE FOR DECORATIVE PURPOSES ONLY AND ARE NOT INCLUDED IN THE PURCHASE OR LEASE OF THE PROPERTY. THE DEVELOPER RESERVES THE RIGHT TO MAKE MODIFICATIONS, REVISIONS, AND CHANGES TO THE FLOOR PLANS, SPECIFICATIONS, AND FEATURES WITHOUT PRIOR NOTICE.

TOTAL APARTMENT AREA:



757.46 SQ.FT. (70.37 SQ.M.)

PROJECT NAME / BUILDING:


RIVIERA 60

APARTMENT NO:

808

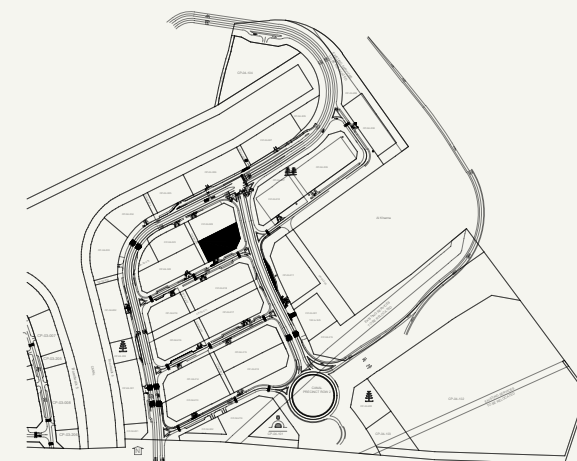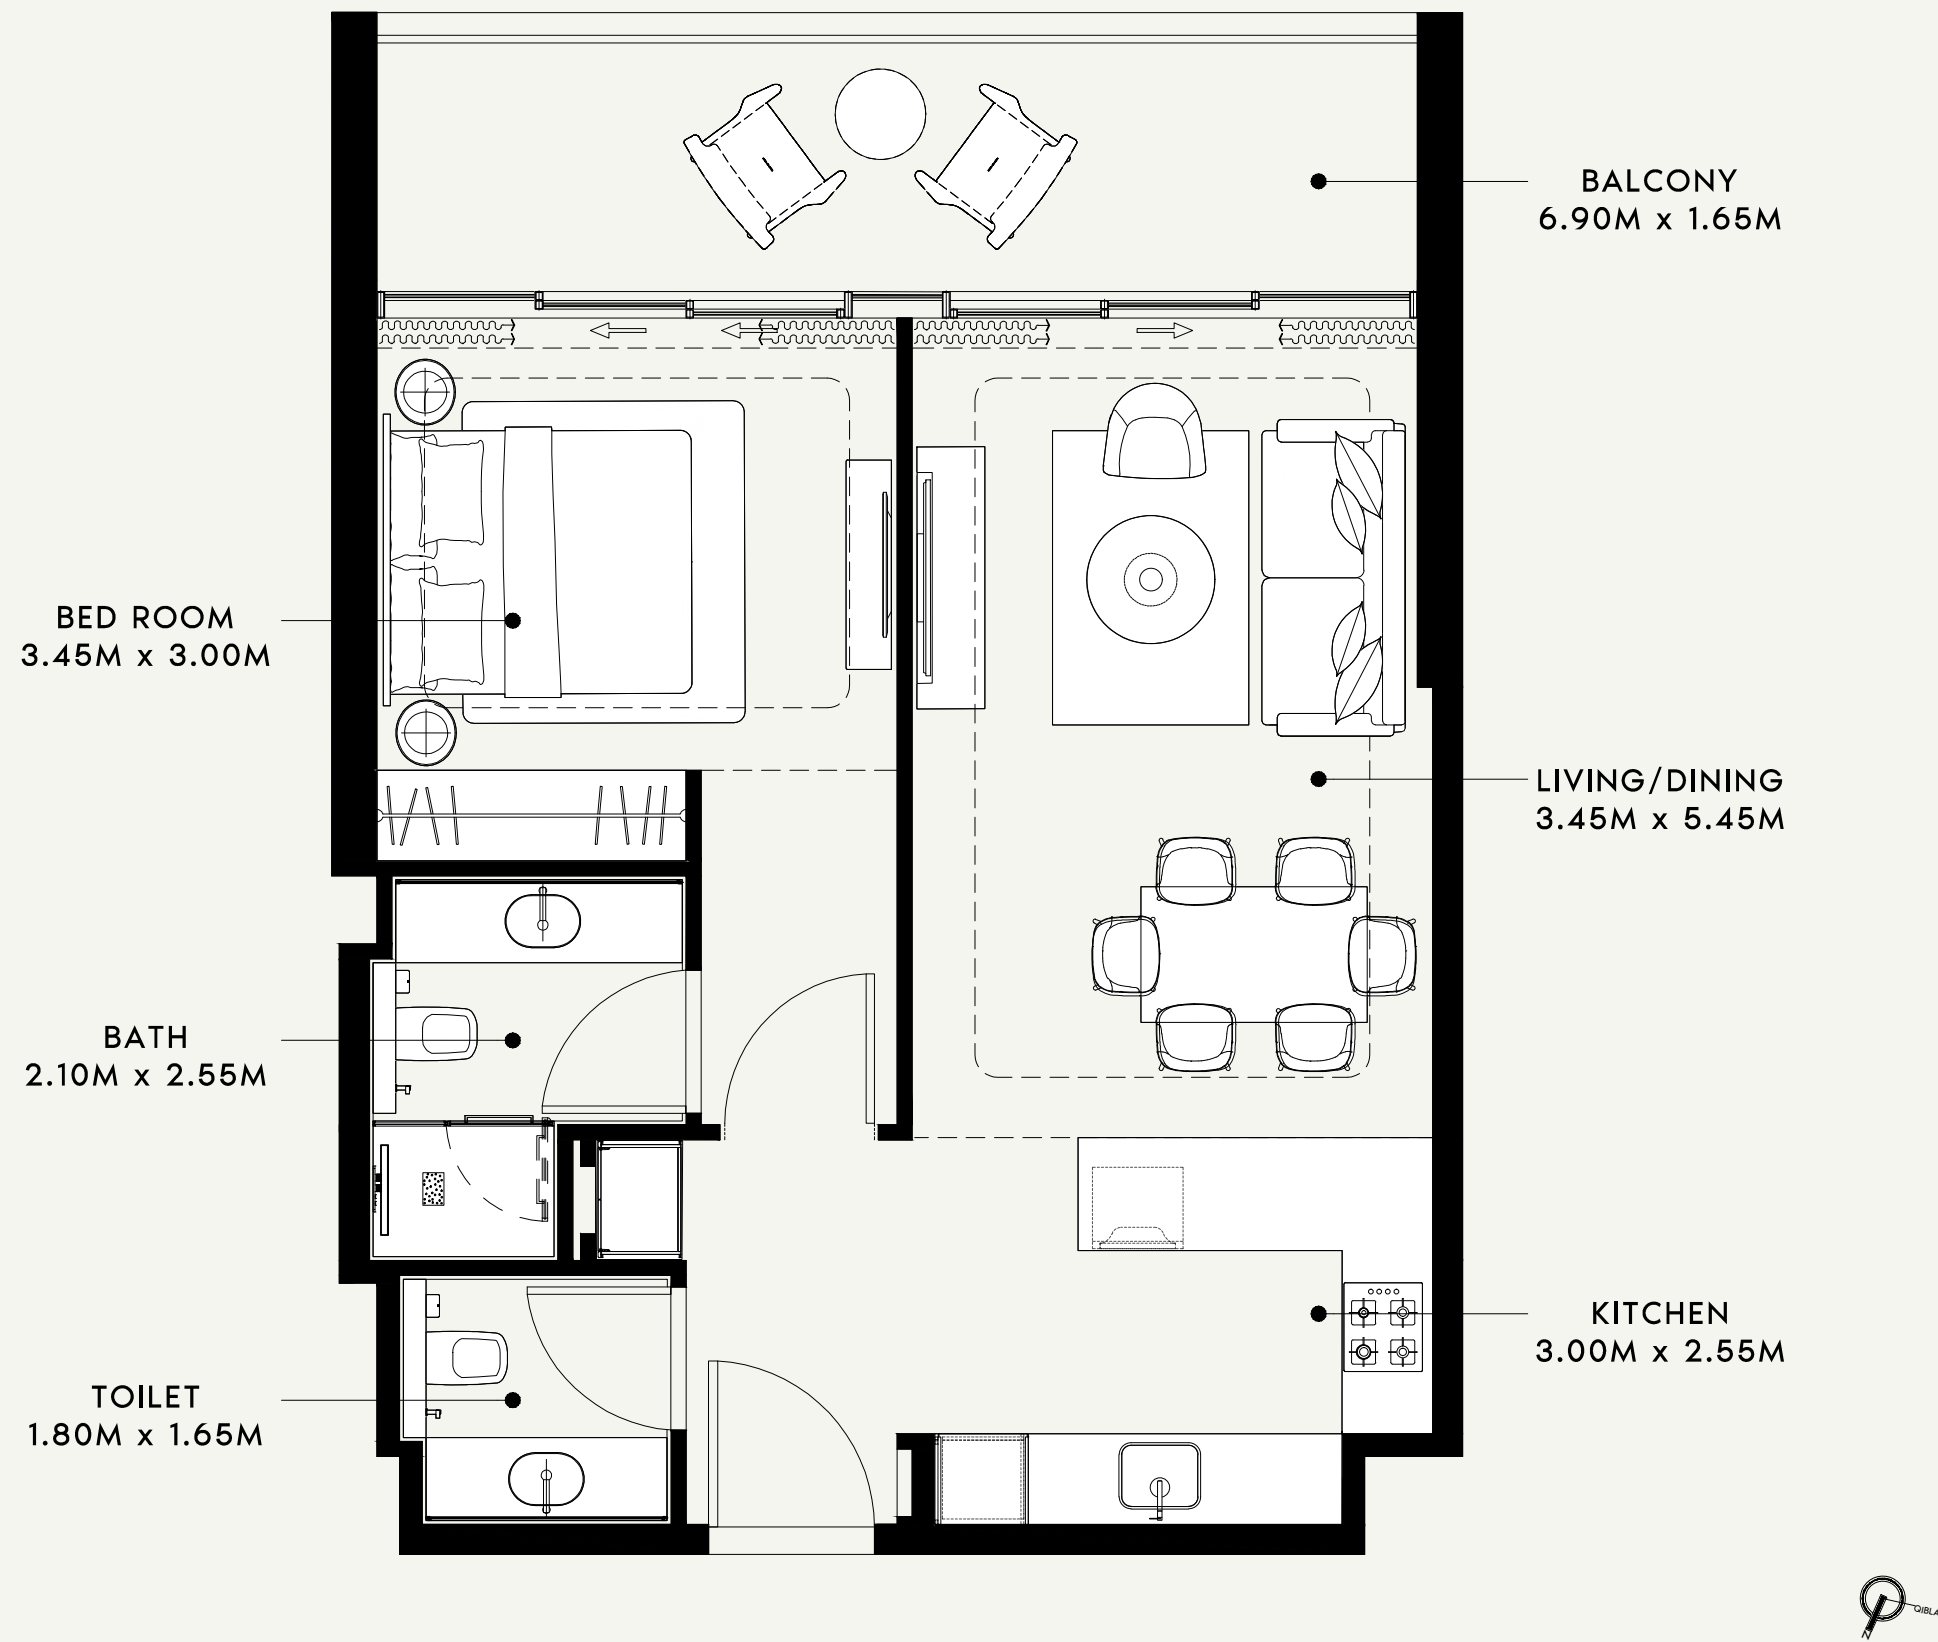

SCALE : N.T.S

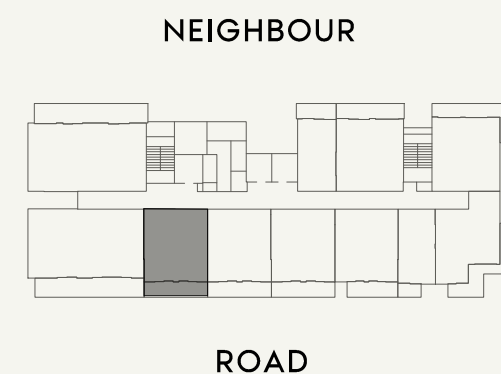

SCALE : N.T.S



FLOOR NO:

8th FLOOR

APARTMENT AREA:

627.54 SQ.FT. (58.30 SQ.M.)

DISCLAIMER:

THE COLORED MARKETING FLOOR PLANS PROVIDED BY THE DEVELOPER ARE FOR ILLUSTRATIVE PURPOSES ONLY. ACTUAL DIMENSIONS, LAYOUT, AND FINISHES MAY VARY FROM THOSE DEPICTED IN THE PLANS. FURNITURE, FIXTURES, AND EQUIPMENT SHOWN IN THE PLANS ARE FOR DECORATIVE PURPOSES ONLY AND ARE NOT INCLUDED IN THE PURCHASE OR LEASE OF THE PROPERTY. THE DEVELOPER RESERVES THE RIGHT TO MAKE MODIFICATIONS, REVISIONS, AND CHANGES TO THE FLOOR PLANS, SPECIFICATIONS, AND FEATURES WITHOUT PRIOR NOTICE.

TOTAL APARTMENT AREA:

763.60 SQ.FT. (70.94 SQ.M.)

PROJECT NAME / BUILDING:

RIVIERA 60

UNIT TYPE:


1 BED ROOM(TYPE-01)

BALCONY AREA:


136.06 SQ.FT. (12.64 SQ.M.)

APARTMENT NO:


809

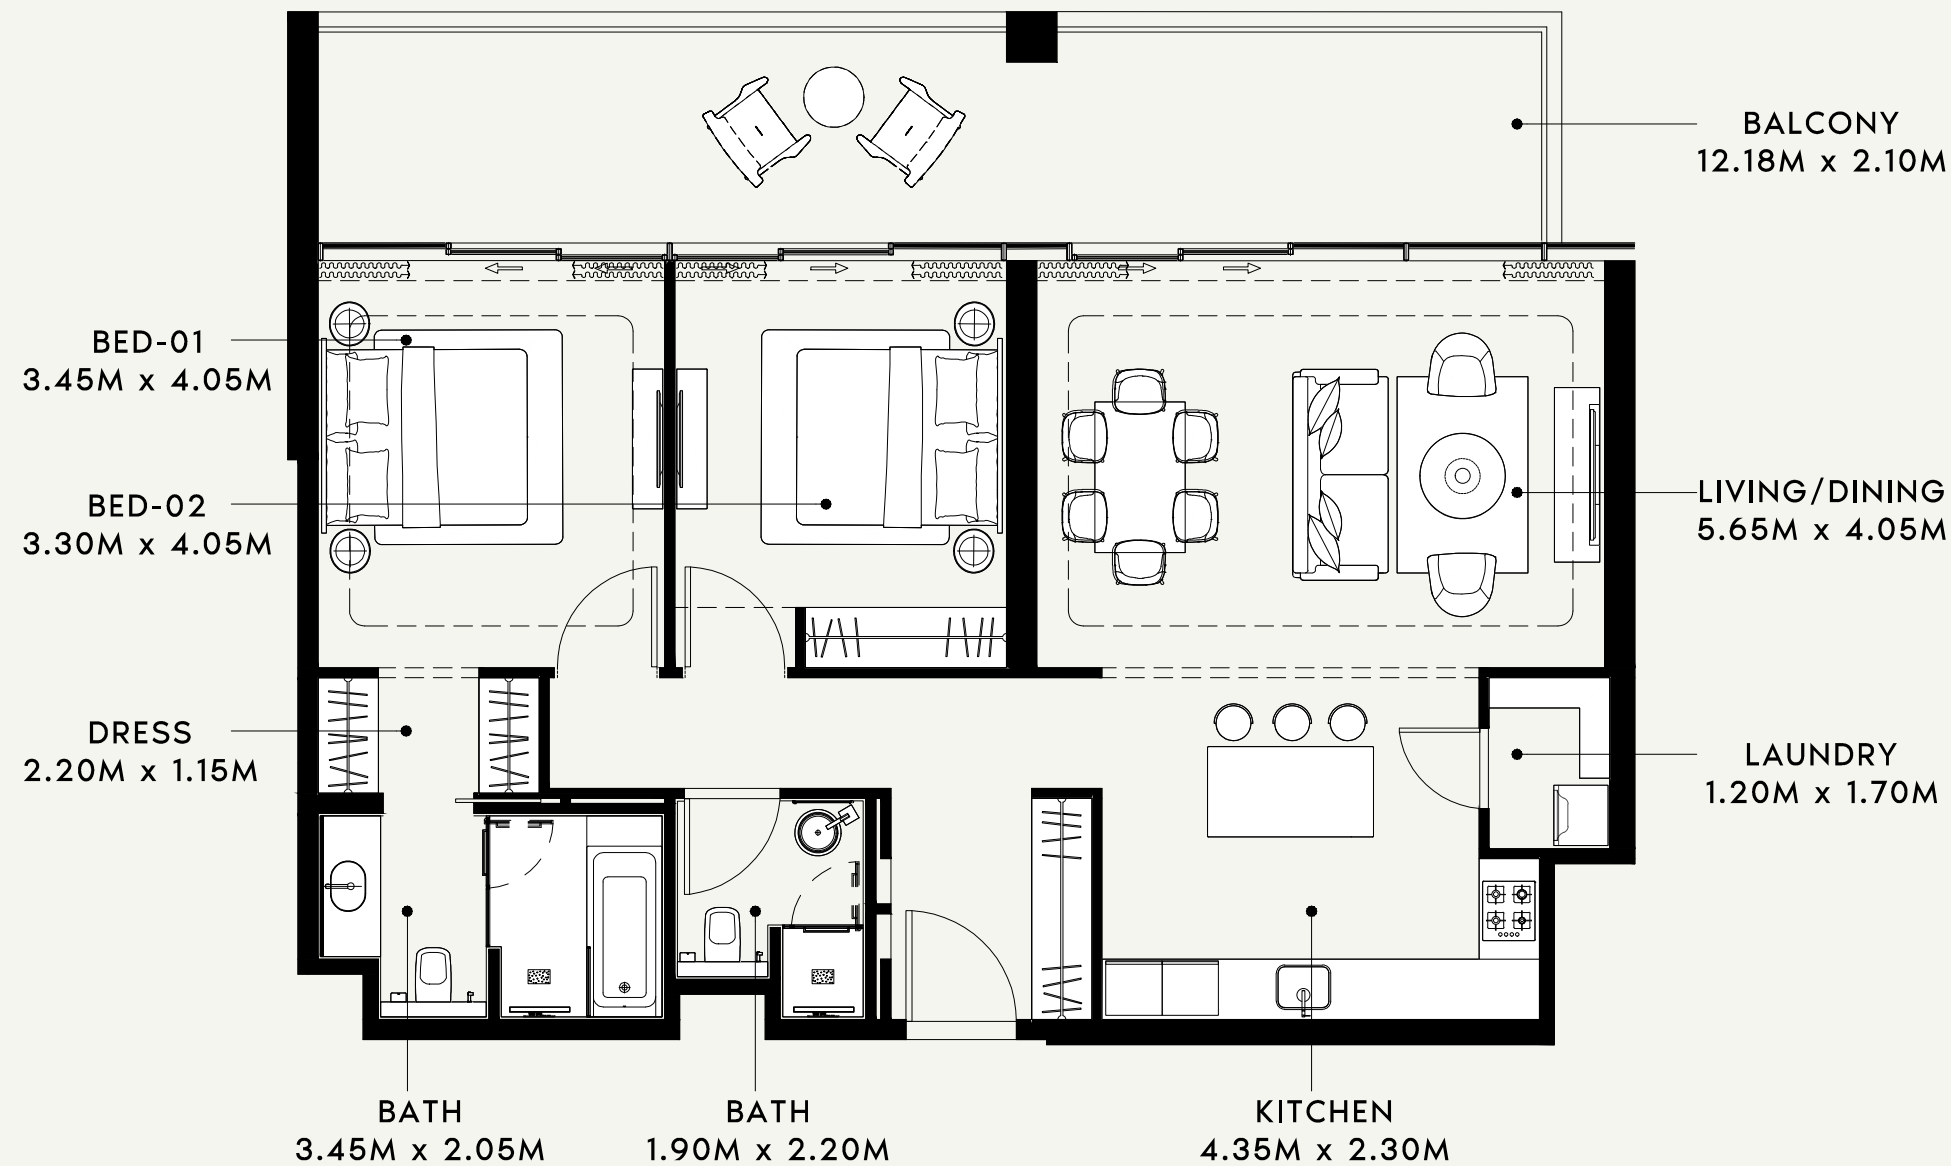

SCALE : 1:75

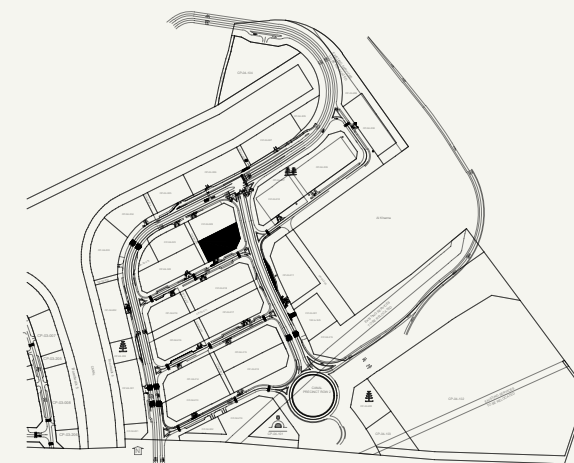

SCALE : N.T.S

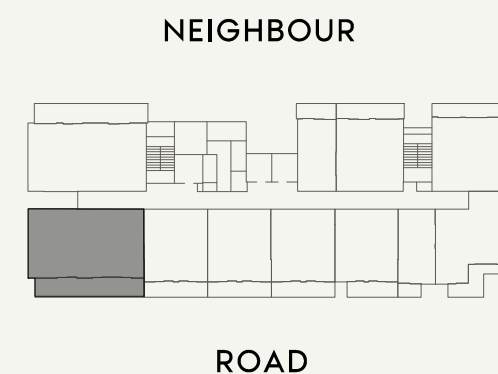

SCALE : N.T.S



FLOOR NO:

2nd FLOOR

UNIT TYPE:

2 BED ROOM(TYPE-01)

APARTMENT AREA:

1070.59 SQ.FT. (99.46 SQ.M.)

BALCONY AREA:

292.67 SQ.FT. (27.19 SQ.M.)

DISCLAIMER:

THE COLORED MARKETING FLOOR PLANS PROVIDED BY THE DEVELOPER ARE FOR ILLUSTRATIVE PURPOSES ONLY. ACTUAL DIMENSIONS, LAYOUT, AND FINISHES MAY VARY FROM THOSE DEPICTED IN THE PLANS. FURNITURE, FIXTURES, AND EQUIPMENT SHOWN IN THE PLANS ARE FOR DECORATIVE PURPOSES ONLY AND ARE NOT INCLUDED IN THE PURCHASE OR LEASE OF THE PROPERTY. THE DEVELOPER RESERVES THE RIGHT TO MAKE MODIFICATIONS, REVISIONS, AND CHANGES TO THE FLOOR PLANS, SPECIFICATIONS, AND FEATURES WITHOUT PRIOR NOTICE.

TOTAL APARTMENT AREA:


1363.26 SQ.FT. (126.65 SQ.M.)

PROJECT NAME / BUILDING:


RIVIERA 60

APARTMENT NO:


210

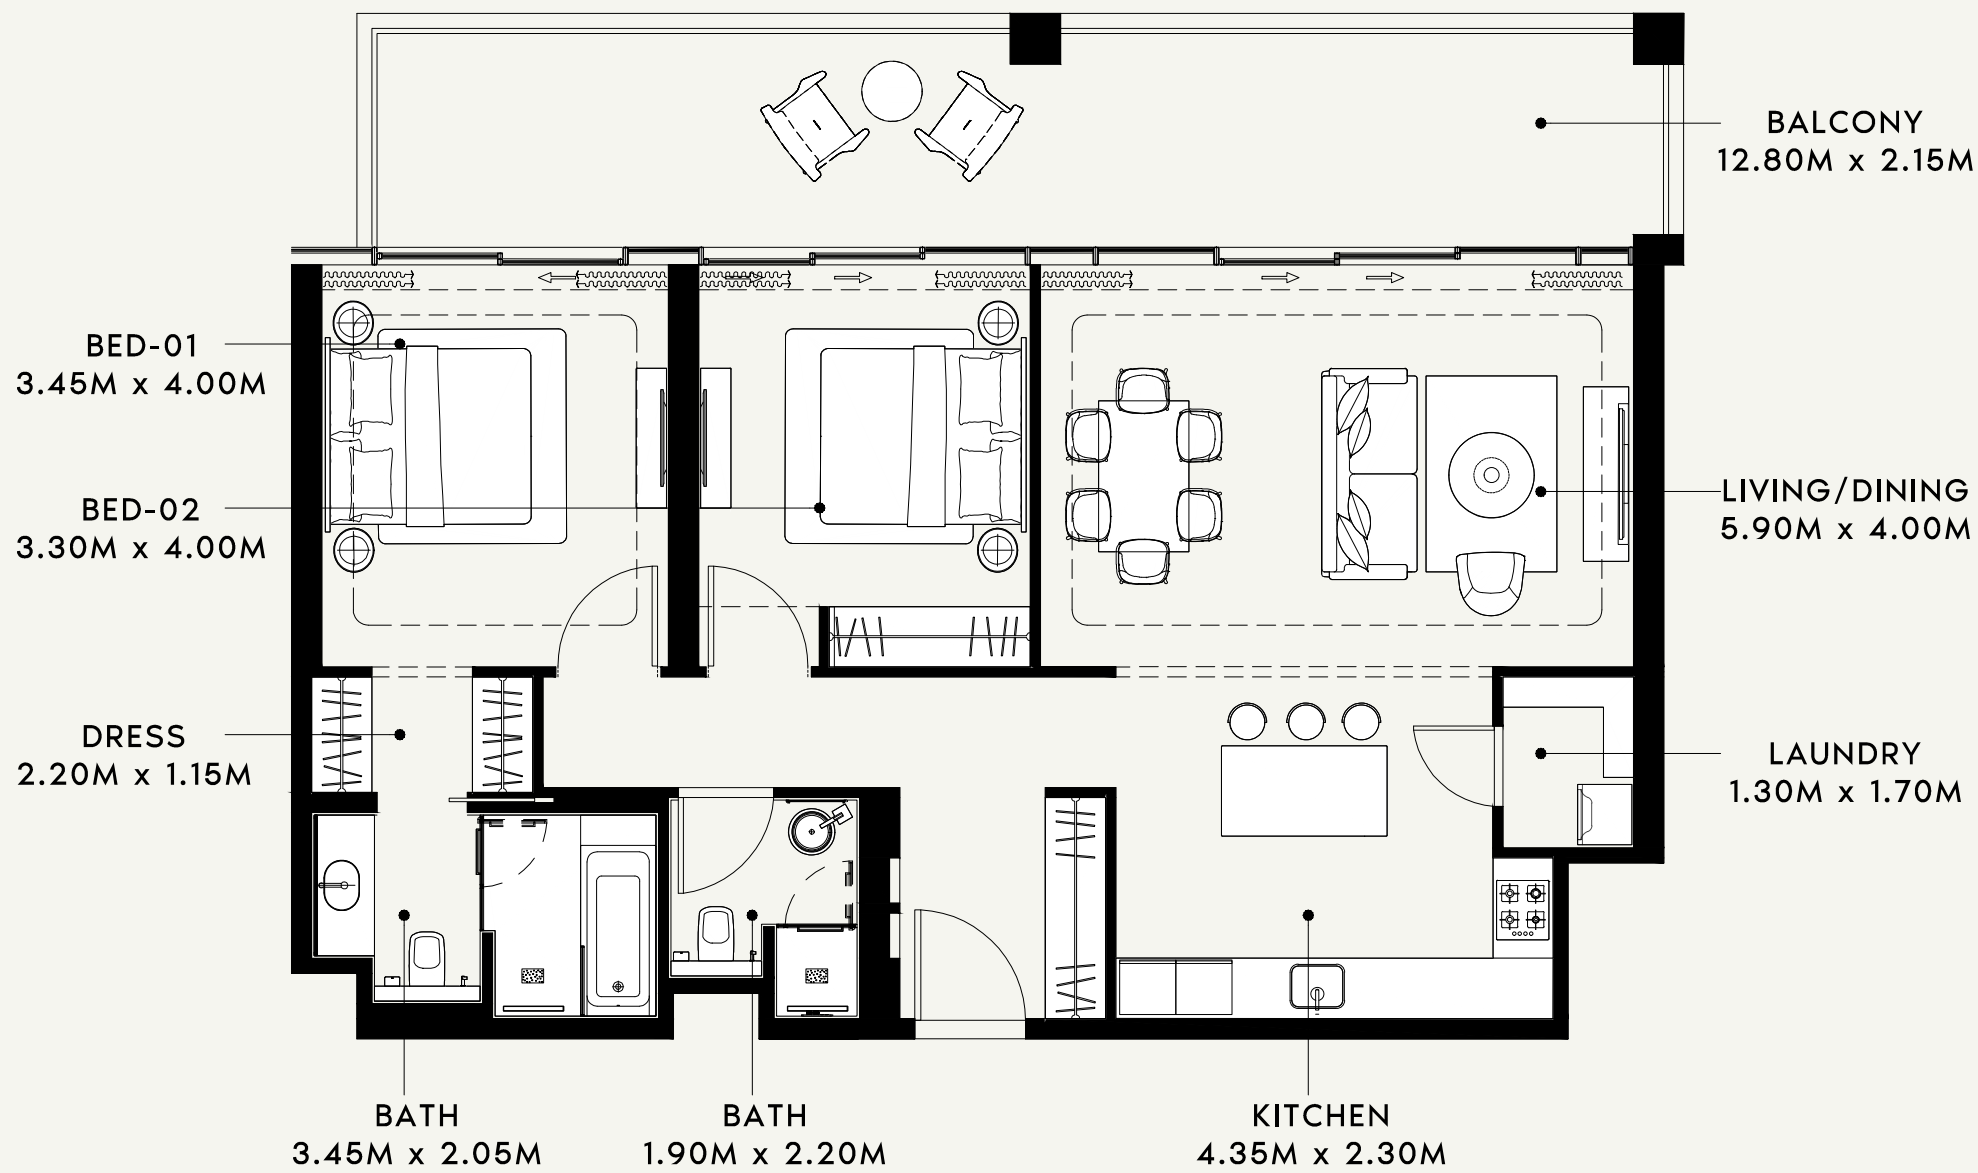

SCALE : 1:75

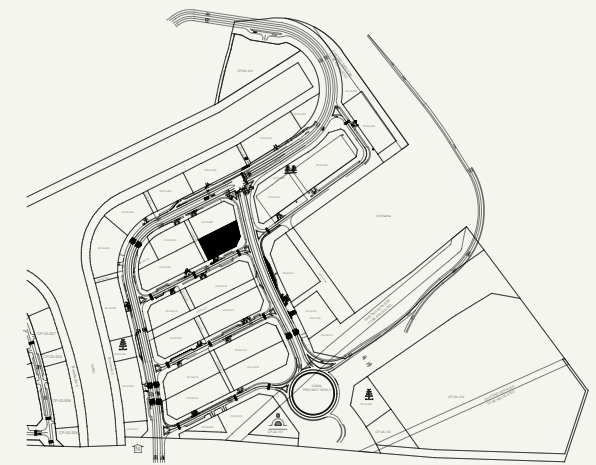

SCALE : N.T.S

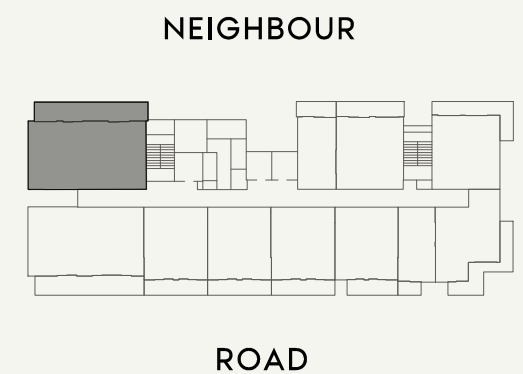

SCALE : N.T.S



FLOOR NO:

2nd FLOOR

UNIT TYPE:

2 BED ROOM(TYPE-02)

APARTMENT AREA:

1085.01 SQ.FT. (100.80 SQ.M.)

BALCONY AREA:

308.39 SQ.FT. (28.65 SQ.M.)

DISCLAIMER:

THE COLORED MARKETING FLOOR PLANS PROVIDED BY THE DEVELOPER ARE FOR ILLUSTRATIVE PURPOSES ONLY. ACTUAL DIMENSIONS, LAYOUT, AND FINISHES MAY VARY FROM THOSE DEPICTED IN THE PLANS. FURNITURE, FIXTURES, AND EQUIPMENT SHOWN IN THE PLANS ARE FOR DECORATIVE PURPOSES ONLY AND ARE NOT INCLUDED IN THE PURCHASE OR LEASE OF THE PROPERTY. THE DEVELOPER RESERVES THE RIGHT TO MAKE MODIFICATIONS, REVISIONS, AND CHANGES TO THE FLOOR PLANS, SPECIFICATIONS, AND FEATURES WITHOUT PRIOR NOTICE.

TOTAL APARTMENT AREA:


1393.40 SQ.FT. (129.45 SQ.M.)

PROJECT NAME / BUILDING:


RIVIERA 60

APARTMENT NO:


211

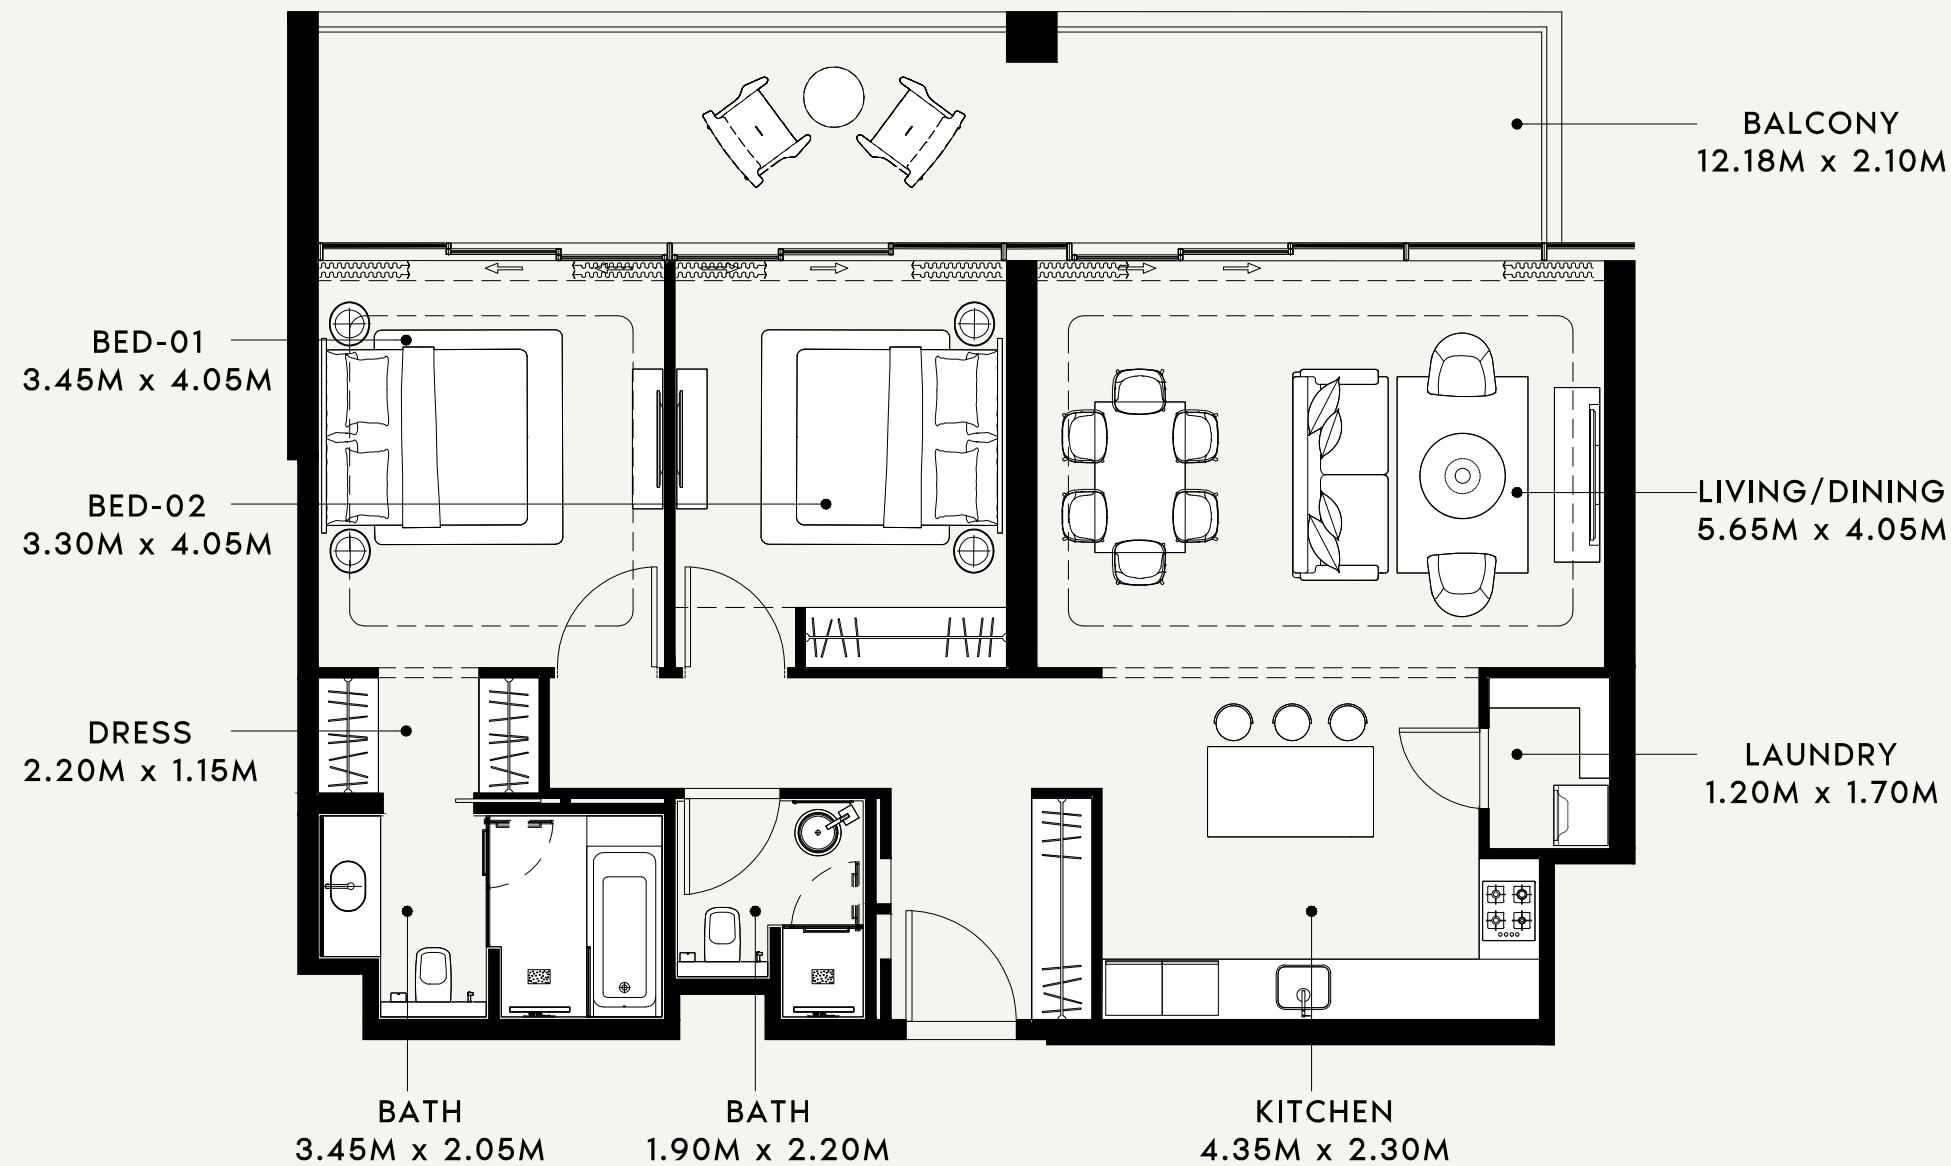

SCALE : 1:75

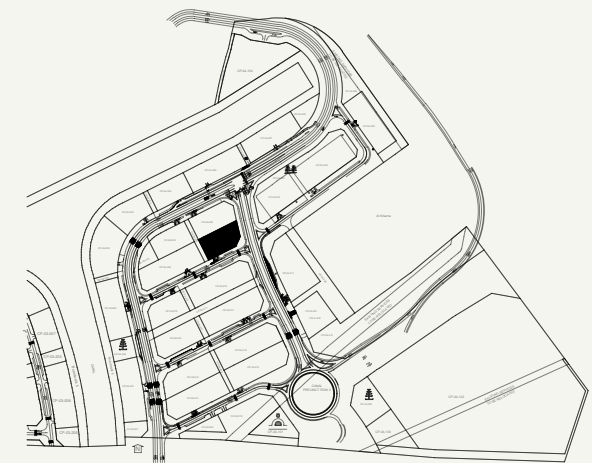

SCALE : N.T.S

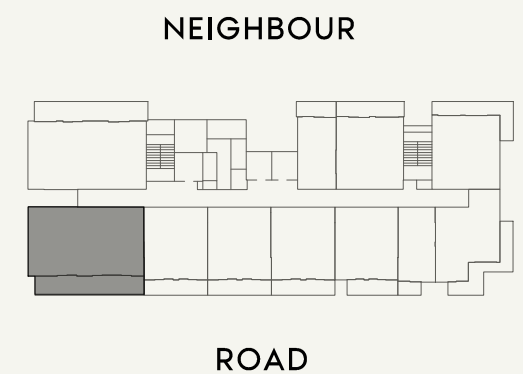

SCALE : N.T.S

AZIZI

FLOOR NO:

3rd FLOOR

UNIT TYPE:

2 BED ROOM(TYPE-01)

APARTMENT AREA:

1070.59 SQ.FT. (99.46 SQ.M.)

BALCONY AREA:

292.67 SQ.FT. (27.19 SQ.M.)

DISCLAIMER:

THE COLORED MARKETING FLOOR PLANS PROVIDED BY THE DEVELOPER ARE FOR ILLUSTRATIVE PURPOSES ONLY. ACTUAL DIMENSIONS, LAYOUT, AND FINISHES MAY VARY FROM THOSE DEPICTED IN THE PLANS. FURNITURE, FIXTURES, AND EQUIPMENT SHOWN IN THE PLANS ARE FOR DECORATIVE PURPOSES ONLY AND ARE NOT INCLUDED IN THE PURCHASE OR LEASE OF THE PROPERTY. THE DEVELOPER RESERVES THE RIGHT TO MAKE MODIFICATIONS, REVISIONS, AND CHANGES TO THE FLOOR PLANS, SPECIFICATIONS, AND FEATURES WITHOUT PRIOR NOTICE.

TOTAL APARTMENT AREA:


1363.26 SQ.FT. (126.65 SQ.M.)

PROJECT NAME / BUILDING:


RIVIERA 60

APARTMENT NO:


310

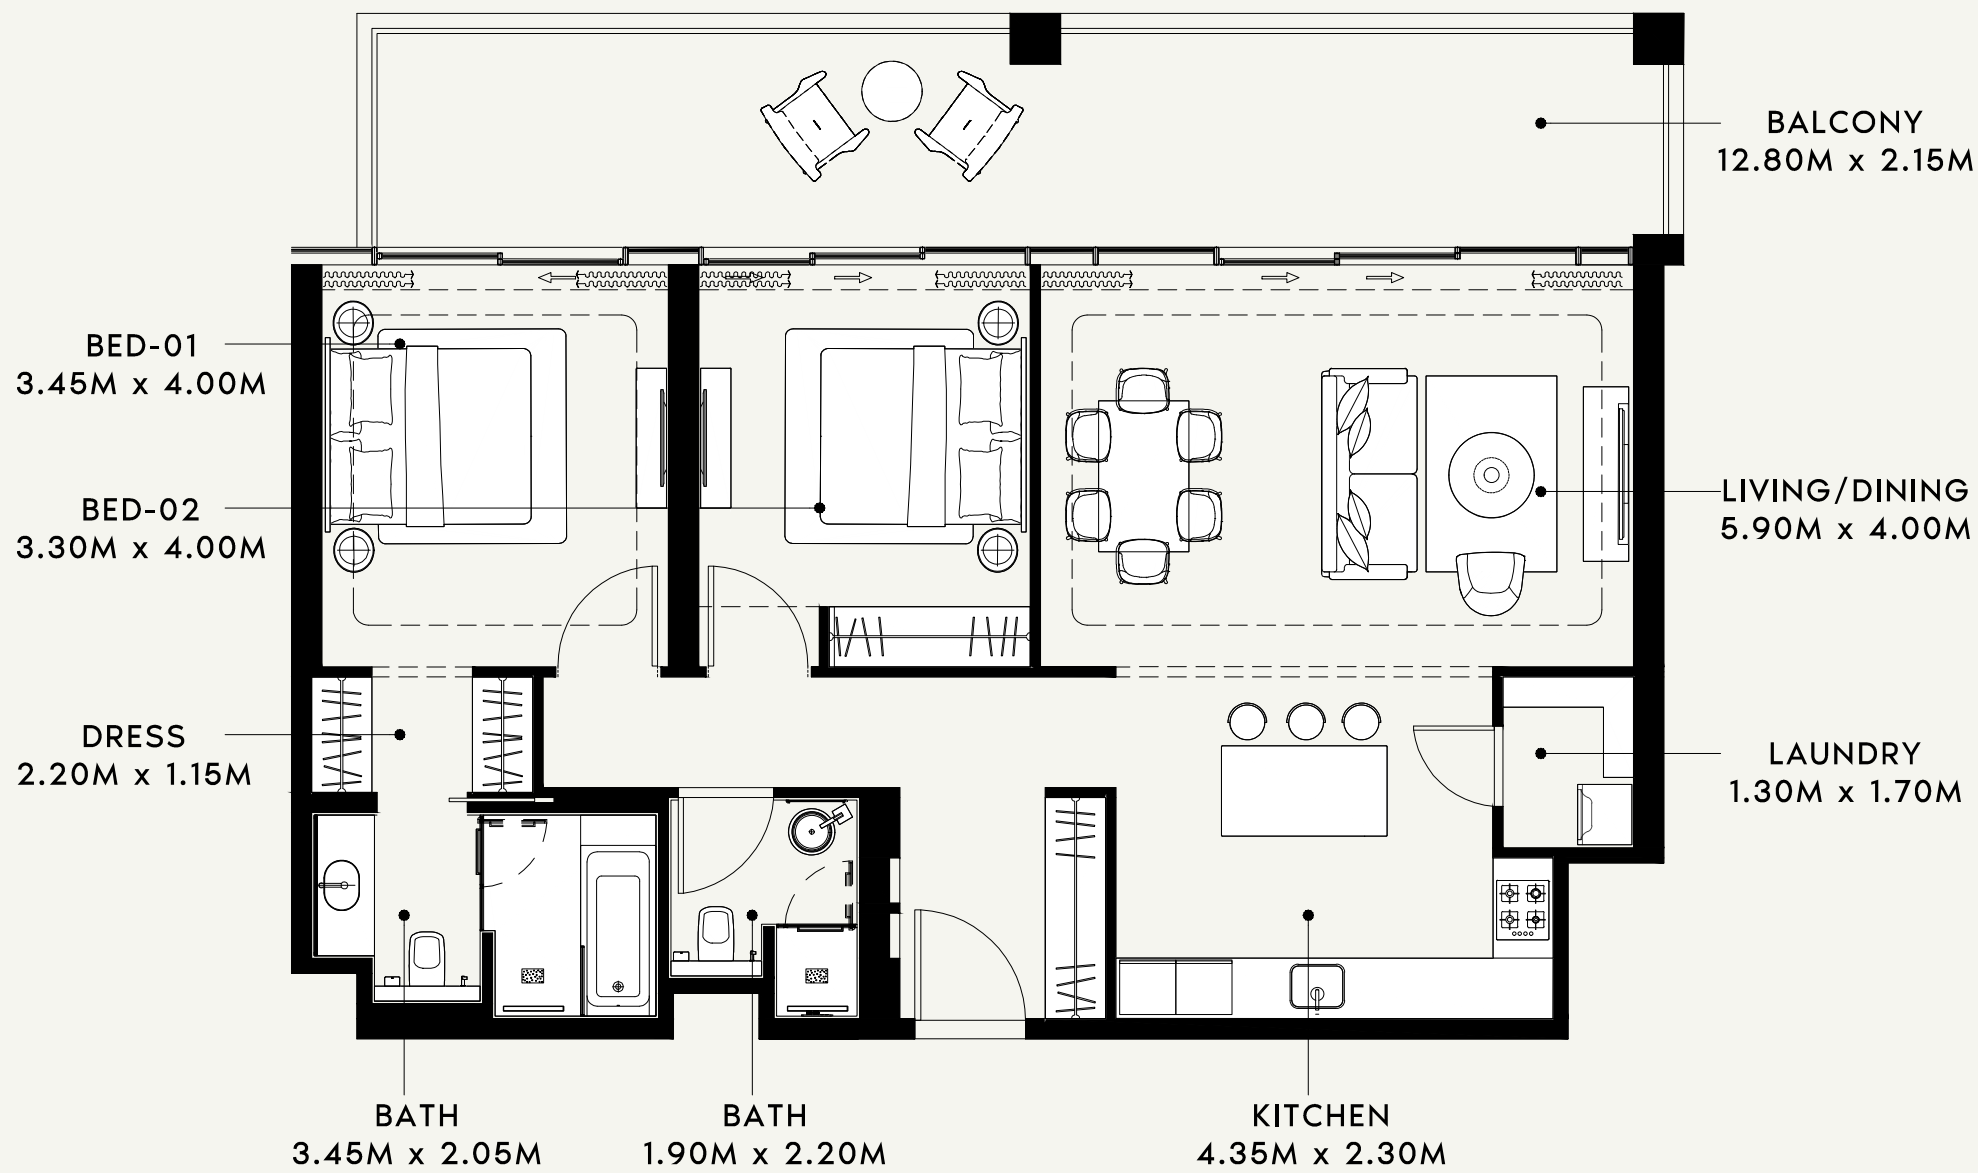

SCALE : 1:75

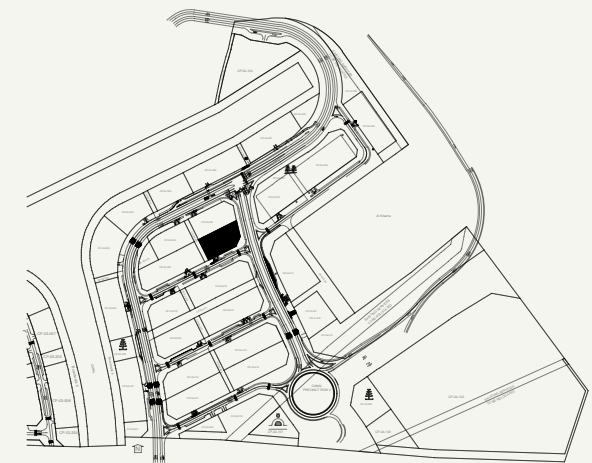

SCALE : N.T.S

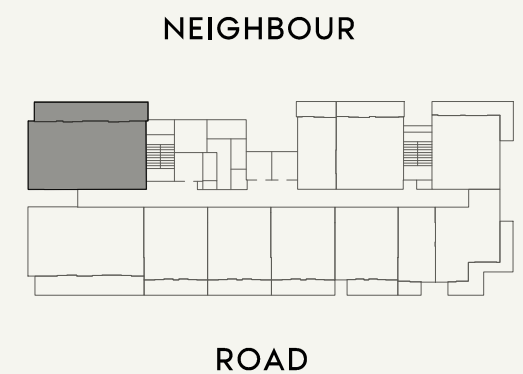

SCALE : N.T.S



FLOOR NO:

3rd FLOOR

UNIT TYPE:

2 BED ROOM(TYPE-02)

APARTMENT AREA:

1085.01 SQ.FT. (100.80 SQ.M.)

BALCONY AREA:

308.50 SQ.FT. (28.66 SQ.M.)

DISCLAIMER:

THE COLORED MARKETING FLOOR PLANS PROVIDED BY THE DEVELOPER ARE FOR ILLUSTRATIVE PURPOSES ONLY. ACTUAL DIMENSIONS, LAYOUT, AND FINISHES MAY VARY FROM THOSE DEPICTED IN THE PLANS. FURNITURE, FIXTURES, AND EQUIPMENT SHOWN IN THE PLANS ARE FOR DECORATIVE PURPOSES ONLY AND ARE NOT INCLUDED IN THE PURCHASE OR LEASE OF THE PROPERTY. THE DEVELOPER RESERVES THE RIGHT TO MAKE MODIFICATIONS, REVISIONS, AND CHANGES TO THE FLOOR PLANS, SPECIFICATIONS, AND FEATURES WITHOUT PRIOR NOTICE.

TOTAL APARTMENT AREA:


1393.51 SQ.FT. (129.46 SQ.M.)

PROJECT NAME / BUILDING:


RIVIERA 60

APARTMENT NO:


311

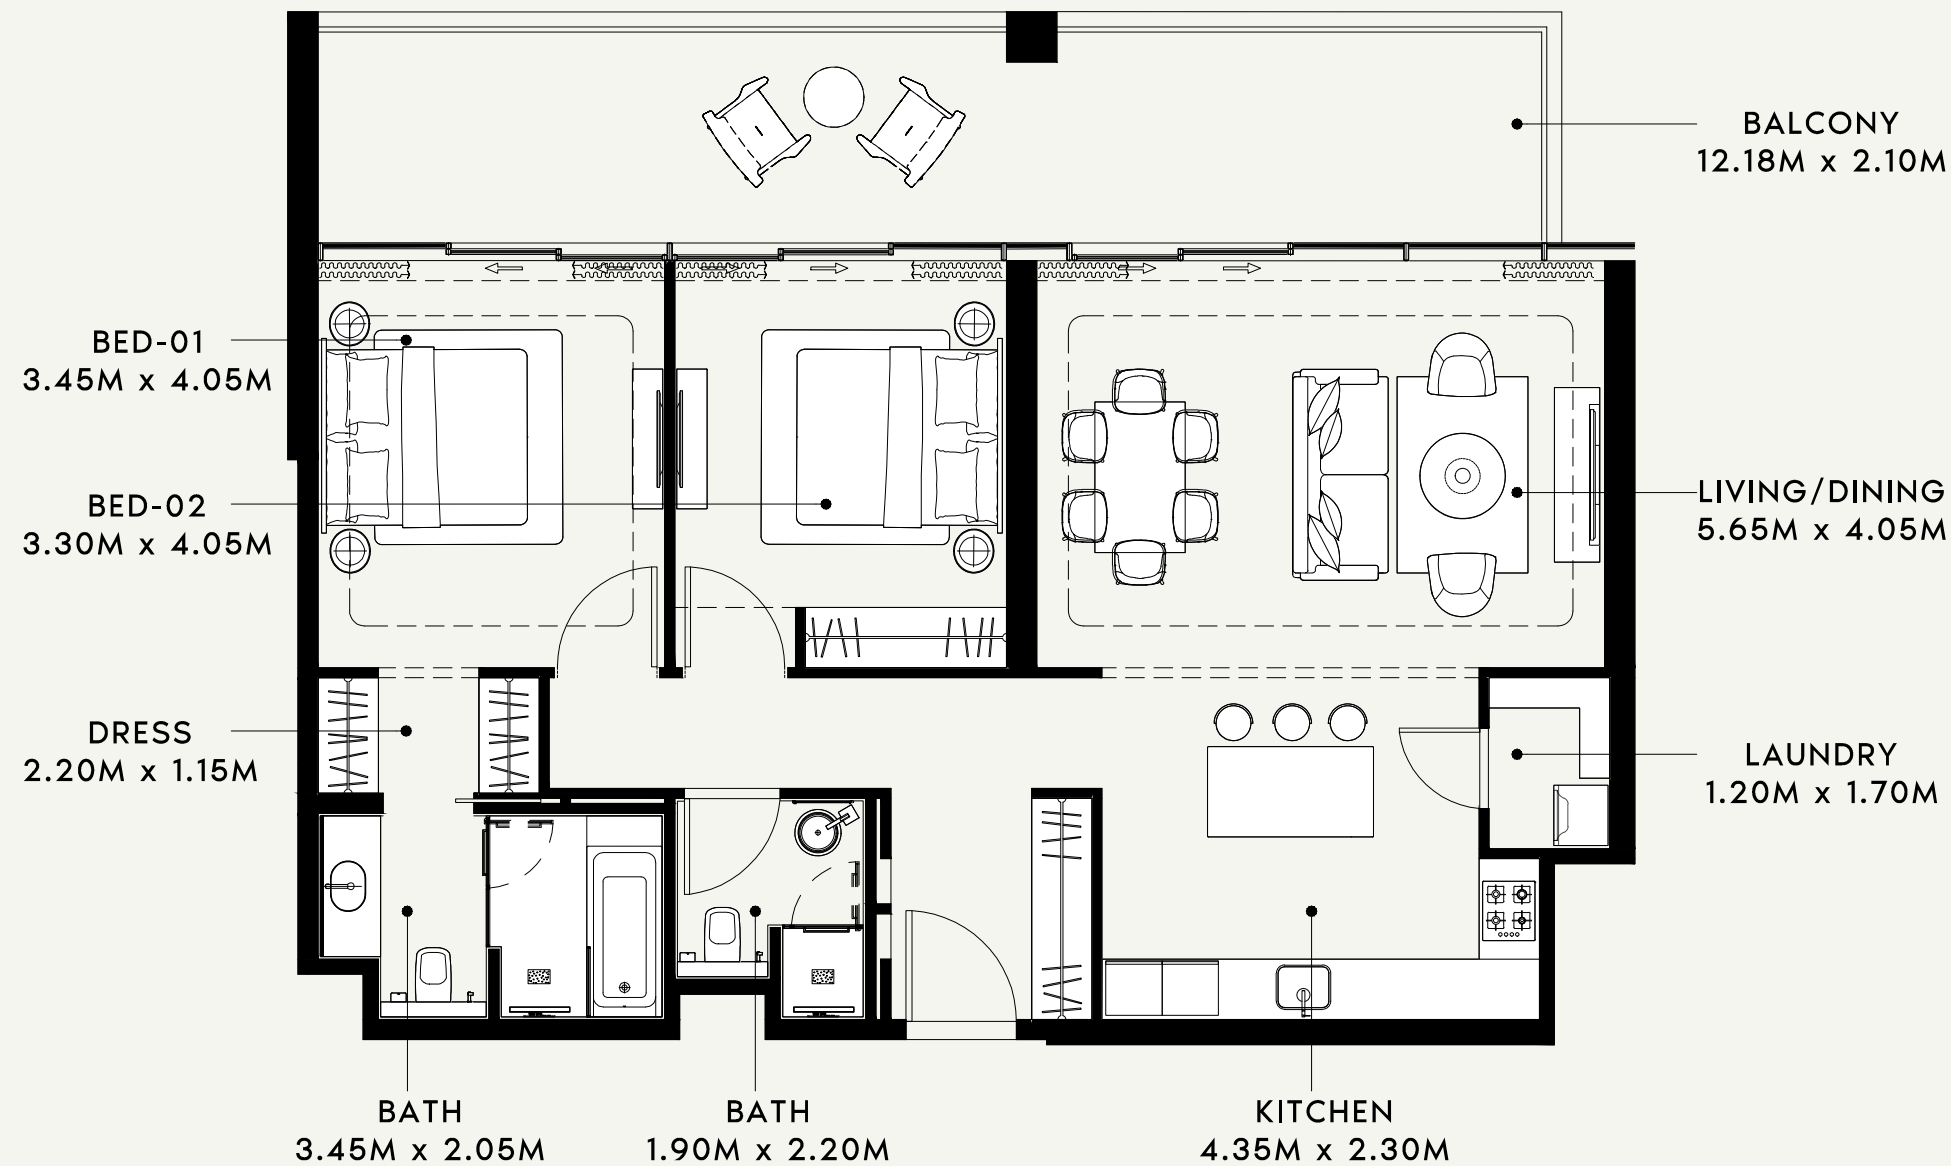

SCALE : 1:75

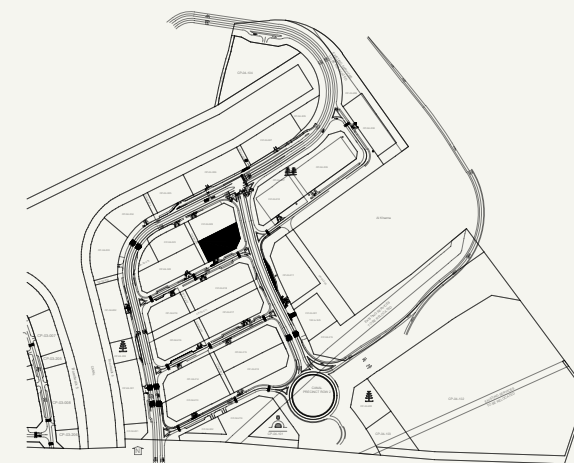

SCALE : N.T.S

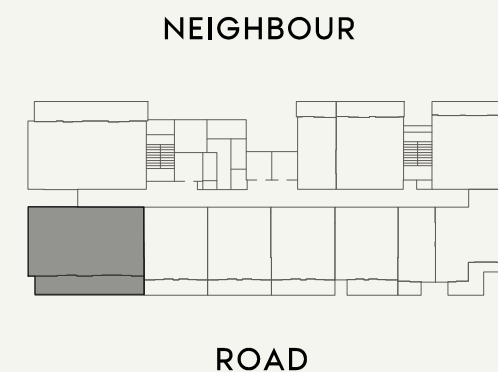

SCALE : N.T.S



AZIZI

FLOOR NO:

4th FLOOR

UNIT TYPE:

2 BED ROOM(TYPE-01)

APARTMENT AREA:

1070.59 SQ.FT. (99.46 SQ.M.)

BALCONY AREA:

292.67 SQ.FT. (27.19 SQ.M.)

DISCLAIMER:

THE COLORED MARKETING FLOOR PLANS PROVIDED BY THE DEVELOPER ARE FOR ILLUSTRATIVE PURPOSES ONLY. ACTUAL DIMENSIONS, LAYOUT, AND FINISHES MAY VARY FROM THOSE DEPICTED IN THE PLANS. FURNITURE, FIXTURES, AND EQUIPMENT SHOWN IN THE PLANS ARE FOR DECORATIVE PURPOSES ONLY AND ARE NOT INCLUDED IN THE PURCHASE OR LEASE OF THE PROPERTY. THE DEVELOPER RESERVES THE RIGHT TO MAKE MODIFICATIONS, REVISIONS, AND CHANGES TO THE FLOOR PLANS, SPECIFICATIONS, AND FEATURES WITHOUT PRIOR NOTICE.

TOTAL APARTMENT AREA:


1363.26 SQ.FT. (126.65 SQ.M.)

PROJECT NAME / BUILDING:


RIVIERA 60

APARTMENT NO:


410

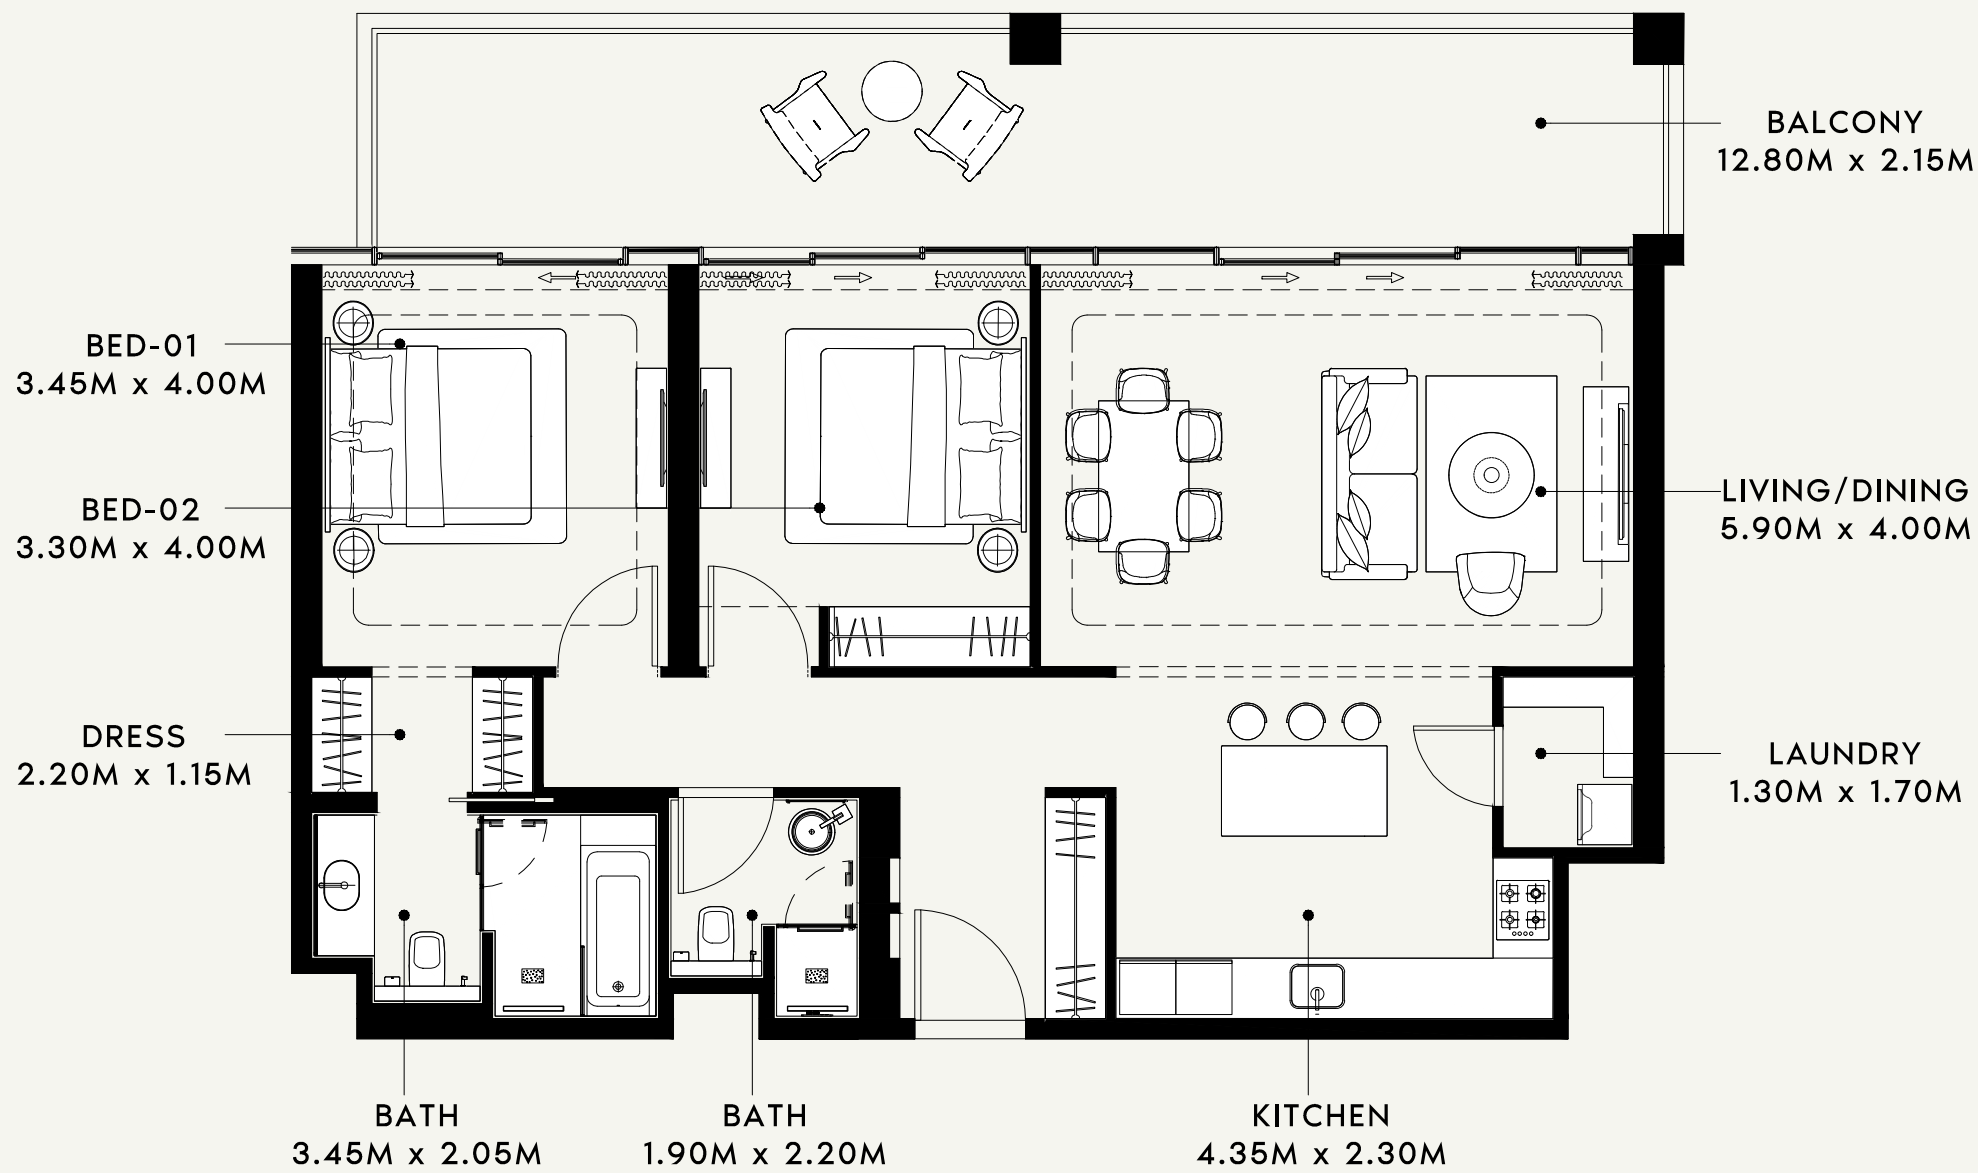

SCALE : 1:75

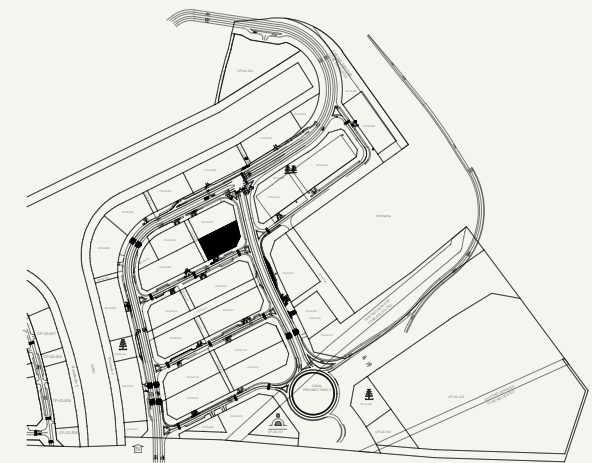

SCALE : N.T.S

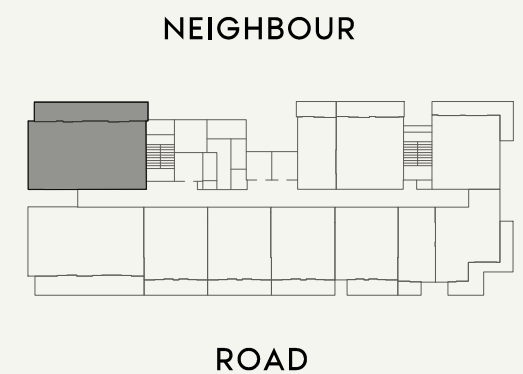

SCALE : N.T.S



FLOOR NO:

4th FLOOR

UNIT TYPE:

2 BED ROOM(TYPE-02)

APARTMENT AREA:

1085.01 SQ.FT. (100.80 SQ.M.)

BALCONY AREA:

308.50 SQ.FT. (28.66 SQ.M.)

DISCLAIMER:

THE COLORED MARKETING FLOOR PLANS PROVIDED BY THE DEVELOPER ARE FOR ILLUSTRATIVE PURPOSES ONLY. ACTUAL DIMENSIONS, LAYOUT, AND FINISHES MAY VARY FROM THOSE DEPICTED IN THE PLANS. FURNITURE, FIXTURES, AND EQUIPMENT SHOWN IN THE PLANS ARE FOR DECORATIVE PURPOSES ONLY AND ARE NOT INCLUDED IN THE PURCHASE OR LEASE OF THE PROPERTY. THE DEVELOPER RESERVES THE RIGHT TO MAKE MODIFICATIONS, REVISIONS, AND CHANGES TO THE FLOOR PLANS, SPECIFICATIONS, AND FEATURES WITHOUT PRIOR NOTICE.

TOTAL APARTMENT AREA:


1393.51 SQ.FT. (129.46 SQ.M.)

PROJECT NAME / BUILDING:


RIVIERA 60

APARTMENT NO:


411

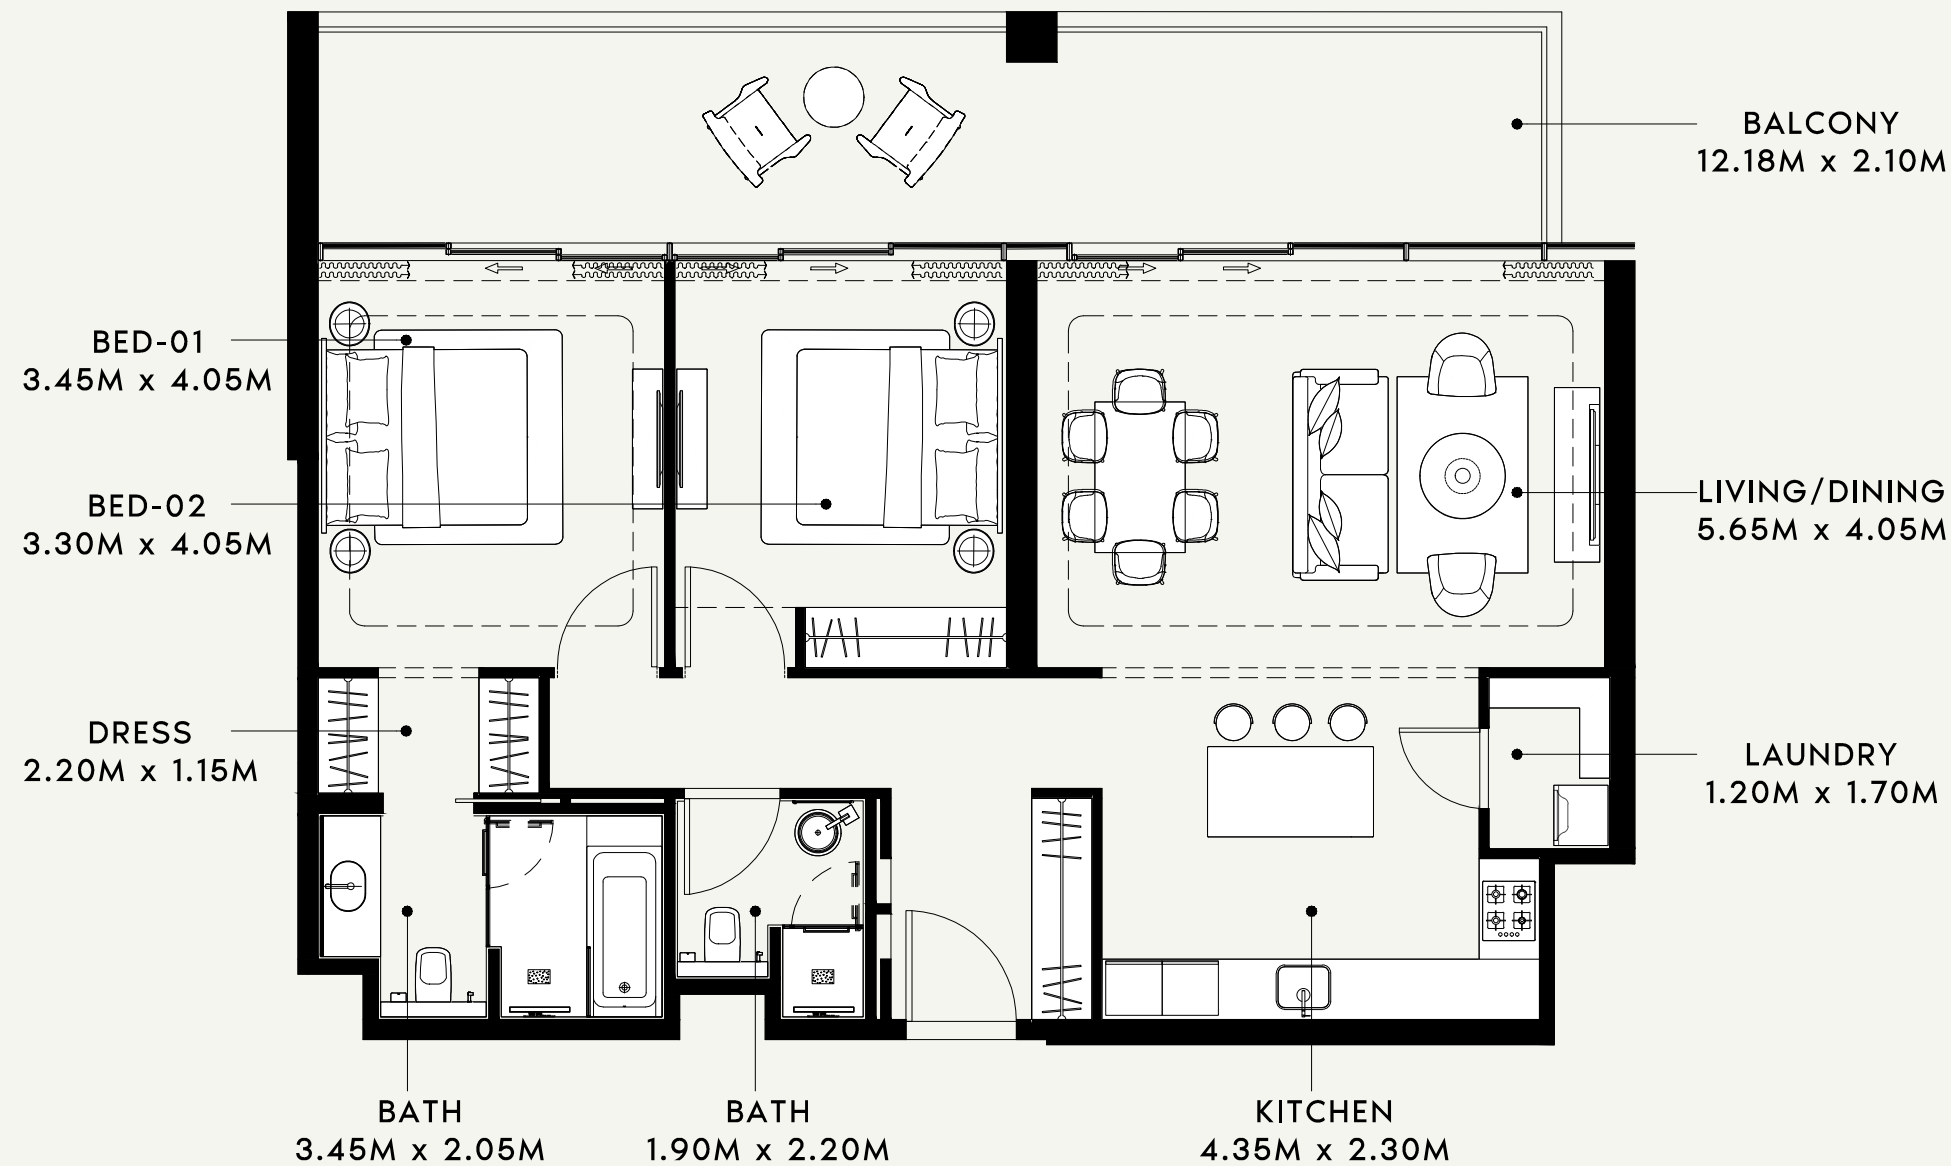

SCALE : 1:75

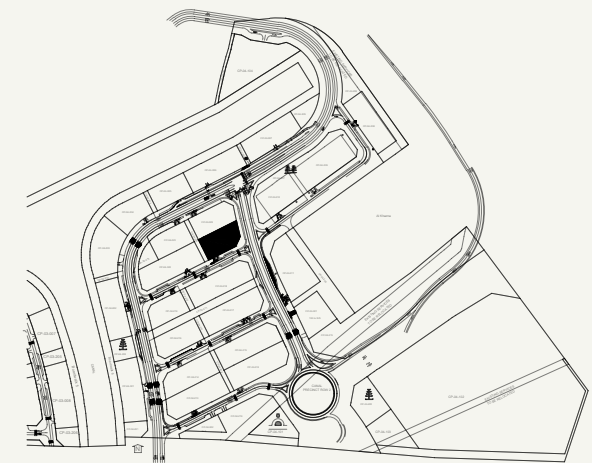

SCALE : N.T.S

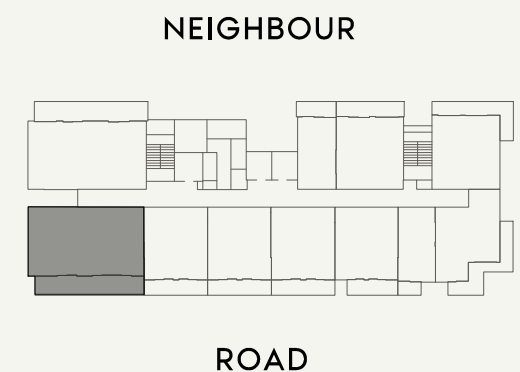

SCALE : N.T.S



FLOOR NO:

5th FLOOR

UNIT TYPE:

2 BED ROOM(TYPE-01)

APARTMENT AREA:

1070.59 SQ.FT. (99.46 SQ.M.)

BALCONY AREA:

292.67 SQ.FT. (27.19 SQ.M.)

DISCLAIMER:

THE COLORED MARKETING FLOOR PLANS PROVIDED BY THE DEVELOPER ARE FOR ILLUSTRATIVE PURPOSES ONLY. ACTUAL DIMENSIONS, LAYOUT, AND FINISHES MAY VARY FROM THOSE DEPICTED IN THE PLANS. FURNITURE, FIXTURES, AND EQUIPMENT SHOWN IN THE PLANS ARE FOR DECORATIVE PURPOSES ONLY AND ARE NOT INCLUDED IN THE PURCHASE OR LEASE OF THE PROPERTY. THE DEVELOPER RESERVES THE RIGHT TO MAKE MODIFICATIONS, REVISIONS, AND CHANGES TO THE FLOOR PLANS, SPECIFICATIONS, AND FEATURES WITHOUT PRIOR NOTICE.

TOTAL APARTMENT AREA:


1363.26 SQ.FT. (126.65 SQ.M.)

PROJECT NAME / BUILDING:


RIVIERA 60

APARTMENT NO:


510

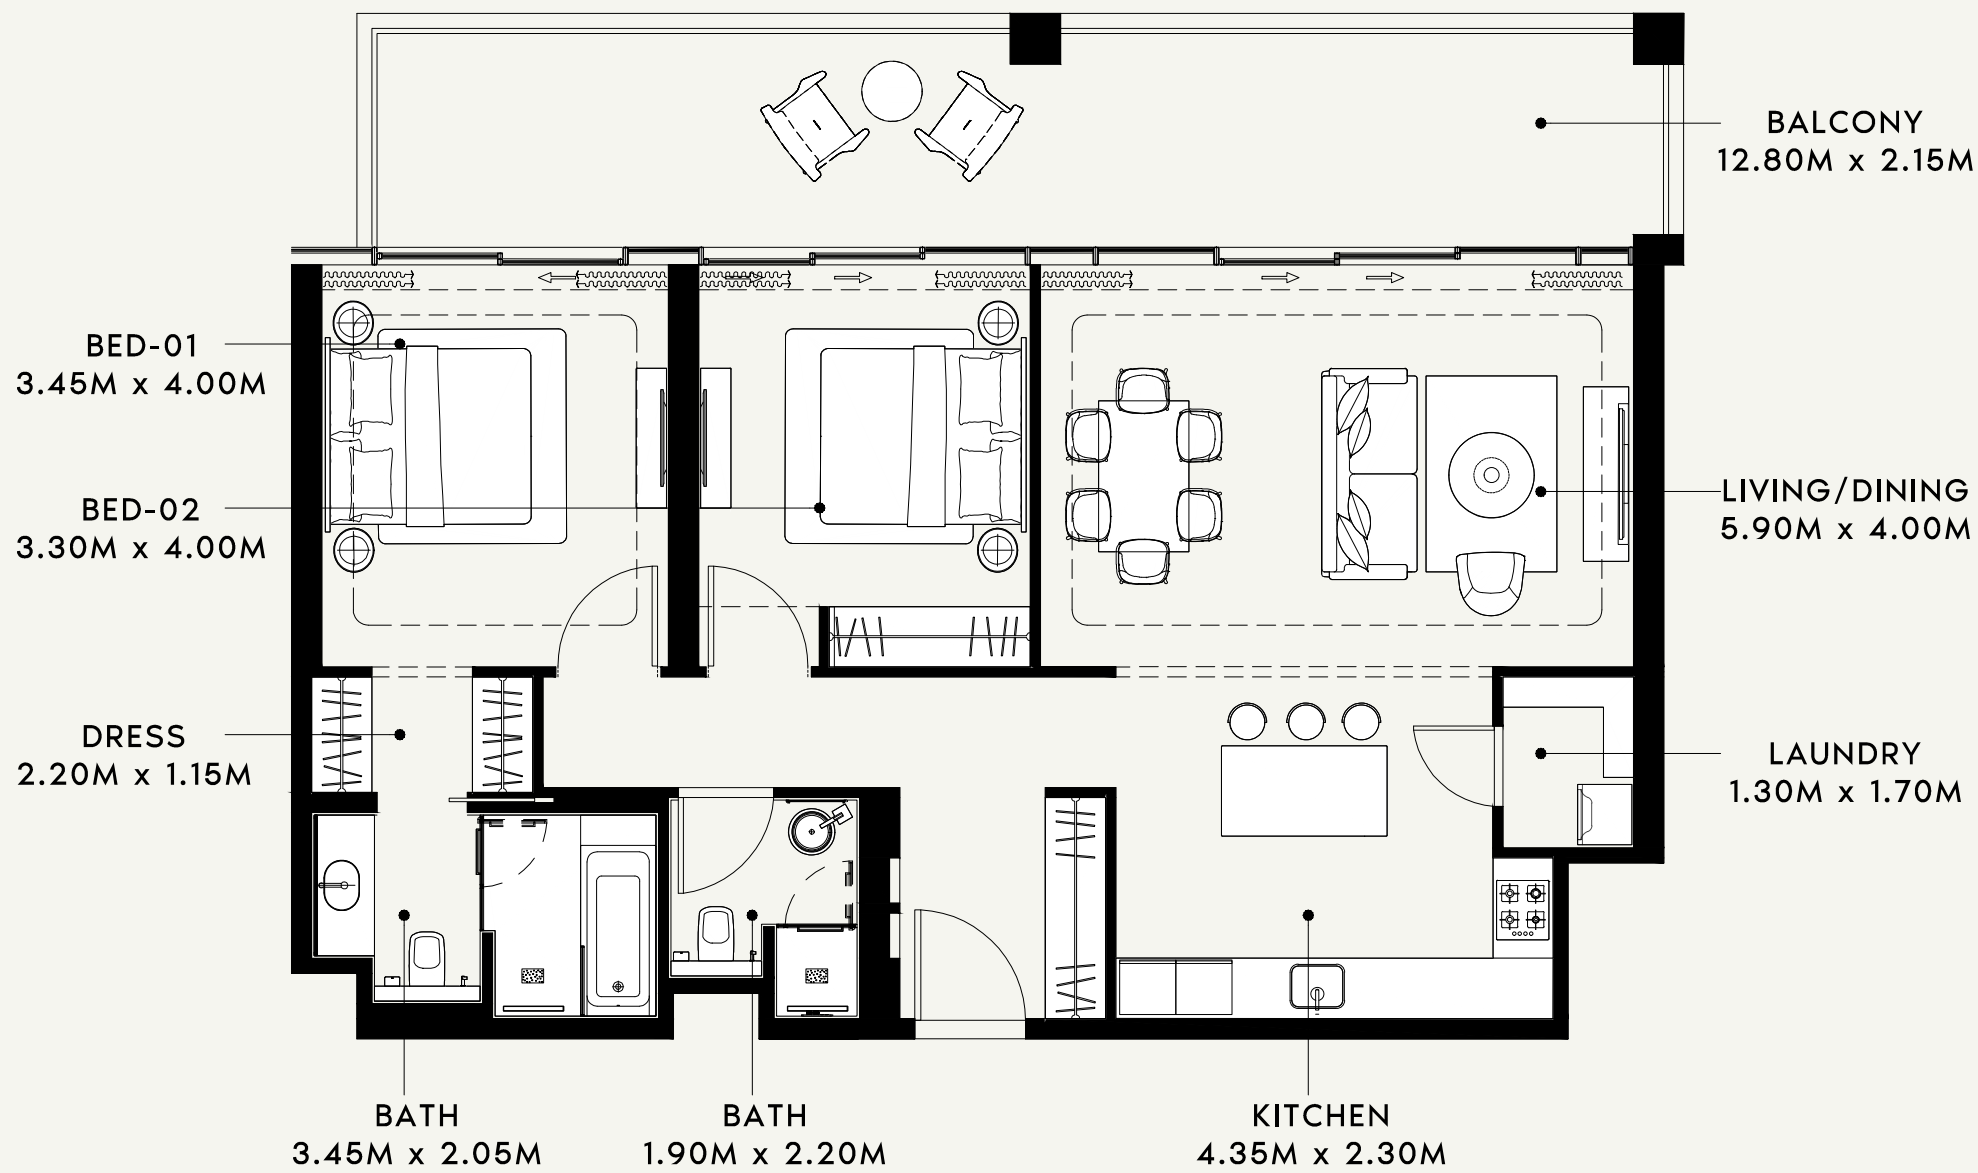

SCALE : 1:75

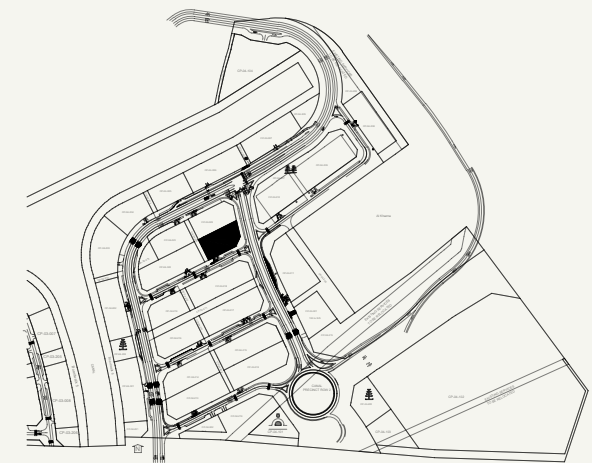

SCALE : N.T.S

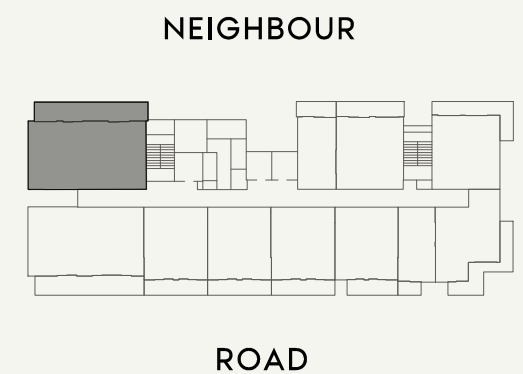

SCALE : N.T.S

AZIZI

FLOOR NO:

5th FLOOR

UNIT TYPE:

2 BED ROOM(TYPE-02)

APARTMENT AREA:

1085.01 SQ.FT. (100.80 SQ.M.)

BALCONY AREA:

308.50 SQ.FT. (28.66 SQ.M.)

DISCLAIMER:

THE COLORED MARKETING FLOOR PLANS PROVIDED BY THE DEVELOPER ARE FOR ILLUSTRATIVE PURPOSES ONLY. ACTUAL DIMENSIONS, LAYOUT, AND FINISHES MAY VARY FROM THOSE DEPICTED IN THE PLANS. FURNITURE, FIXTURES, AND EQUIPMENT SHOWN IN THE PLANS ARE FOR DECORATIVE PURPOSES ONLY AND ARE NOT INCLUDED IN THE PURCHASE OR LEASE OF THE PROPERTY. THE DEVELOPER RESERVES THE RIGHT TO MAKE MODIFICATIONS, REVISIONS, AND CHANGES TO THE FLOOR PLANS, SPECIFICATIONS, AND FEATURES WITHOUT PRIOR NOTICE.

TOTAL APARTMENT AREA:


1393.51 SQ.FT. (129.46 SQ.M.)

PROJECT NAME / BUILDING:


RIVIERA 60

APARTMENT NO:


511

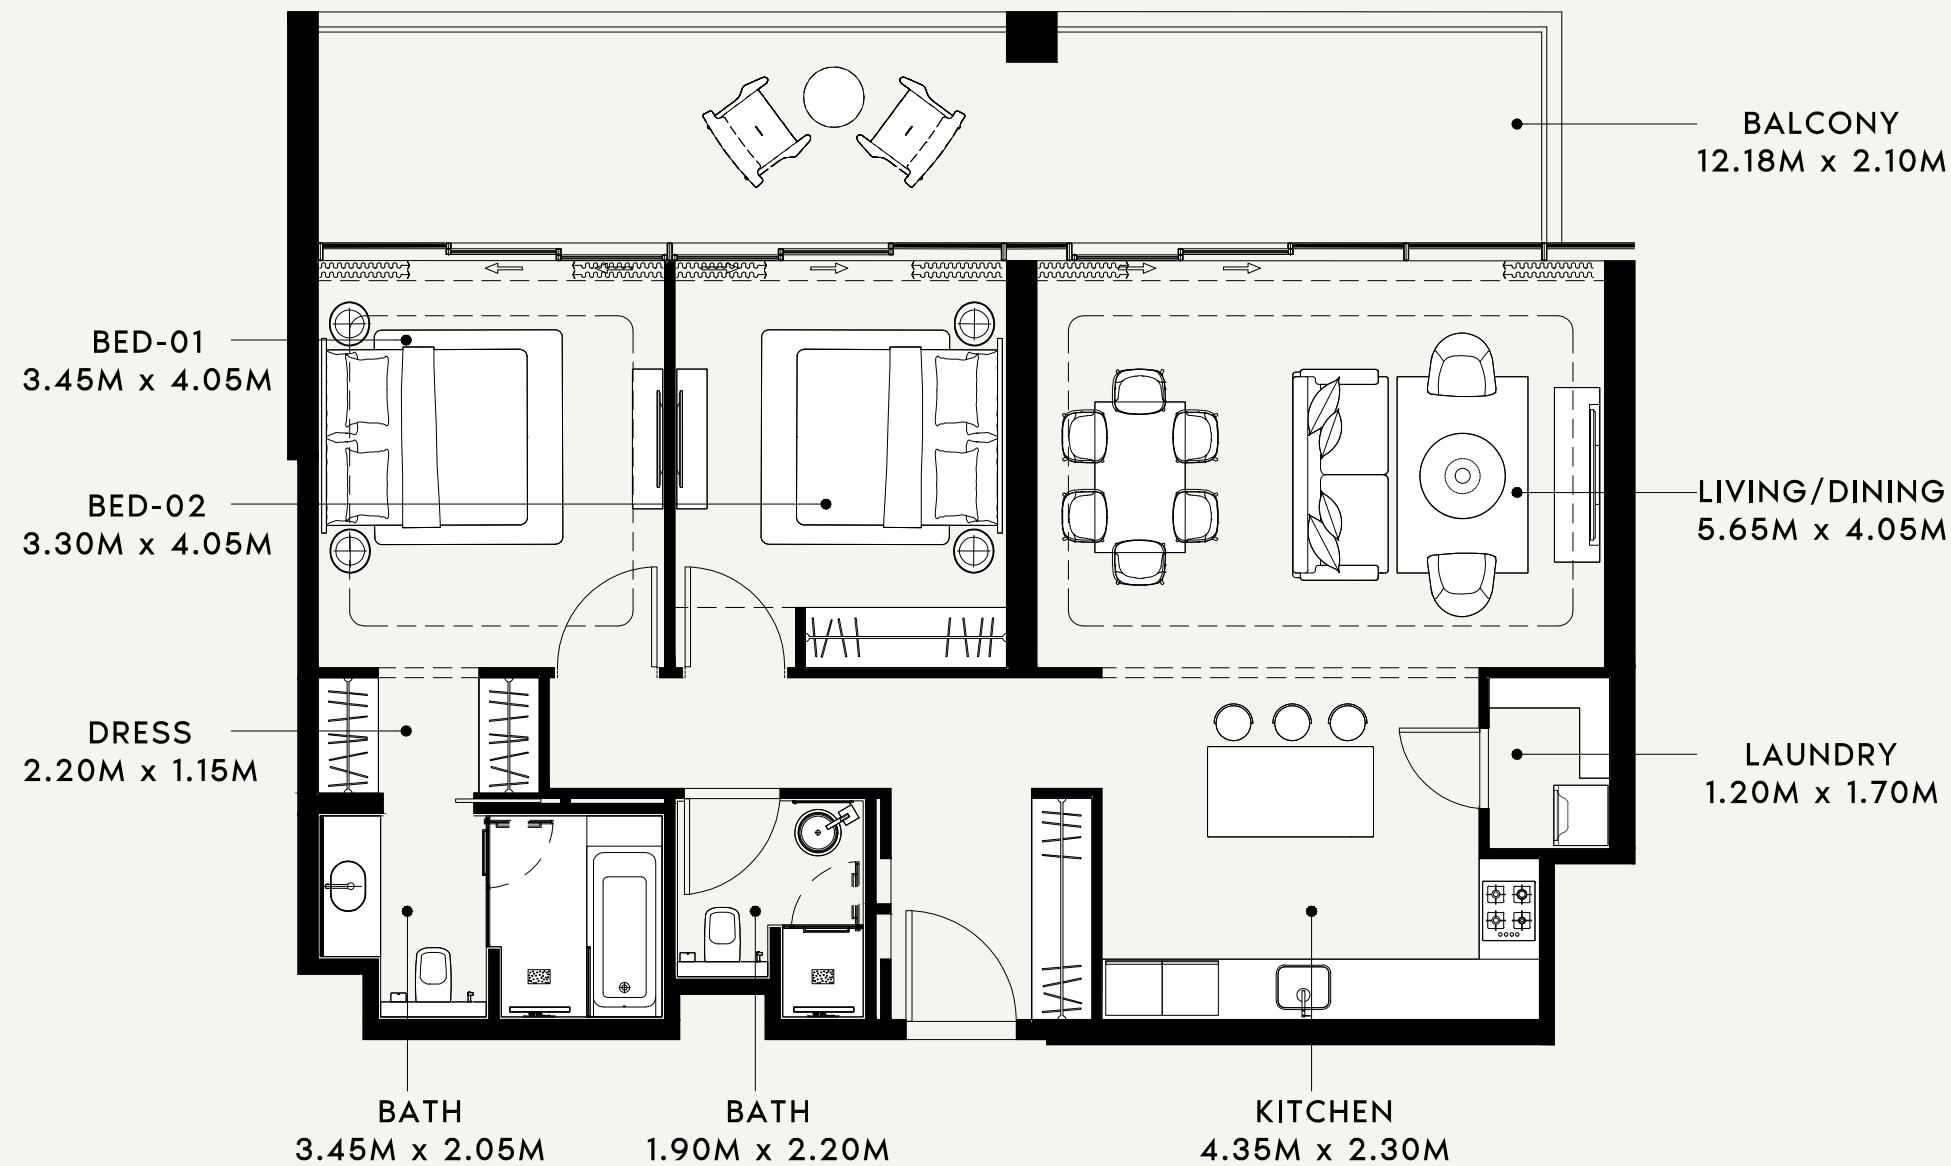

SCALE : 1:75

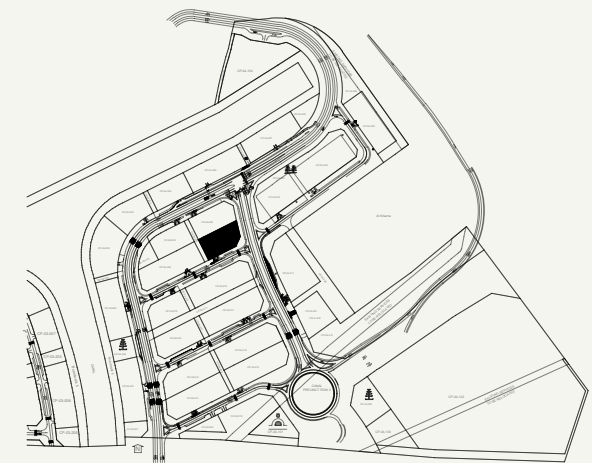

SCALE : N.T.S

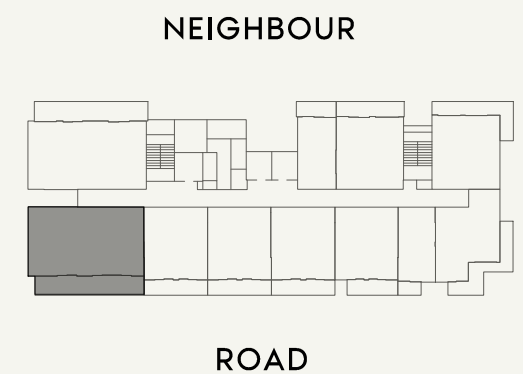

SCALE : N.T.S



AZIZI

FLOOR NO:

6th FLOOR

UNIT TYPE:

2 BED ROOM(TYPE-01)

APARTMENT AREA:

1070.05 SQ.FT. (99.41 SQ.M.)

BALCONY AREA:

292.03 SQ.FT. (27.13 SQ.M.)

DISCLAIMER:

THE COLORED MARKETING FLOOR PLANS PROVIDED BY THE DEVELOPER ARE FOR ILLUSTRATIVE PURPOSES ONLY. ACTUAL DIMENSIONS, LAYOUT, AND FINISHES MAY VARY FROM THOSE DEPICTED IN THE PLANS. FURNITURE, FIXTURES, AND EQUIPMENT SHOWN IN THE PLANS ARE FOR DECORATIVE PURPOSES ONLY AND ARE NOT INCLUDED IN THE PURCHASE OR LEASE OF THE PROPERTY. THE DEVELOPER RESERVES THE RIGHT TO MAKE MODIFICATIONS, REVISIONS, AND CHANGES TO THE FLOOR PLANS, SPECIFICATIONS, AND FEATURES WITHOUT PRIOR NOTICE.

TOTAL APARTMENT AREA:


1362.08 SQ.FT. (126.54 SQ.M.)

PROJECT NAME / BUILDING:


RIVIERA 60

APARTMENT NO:


610

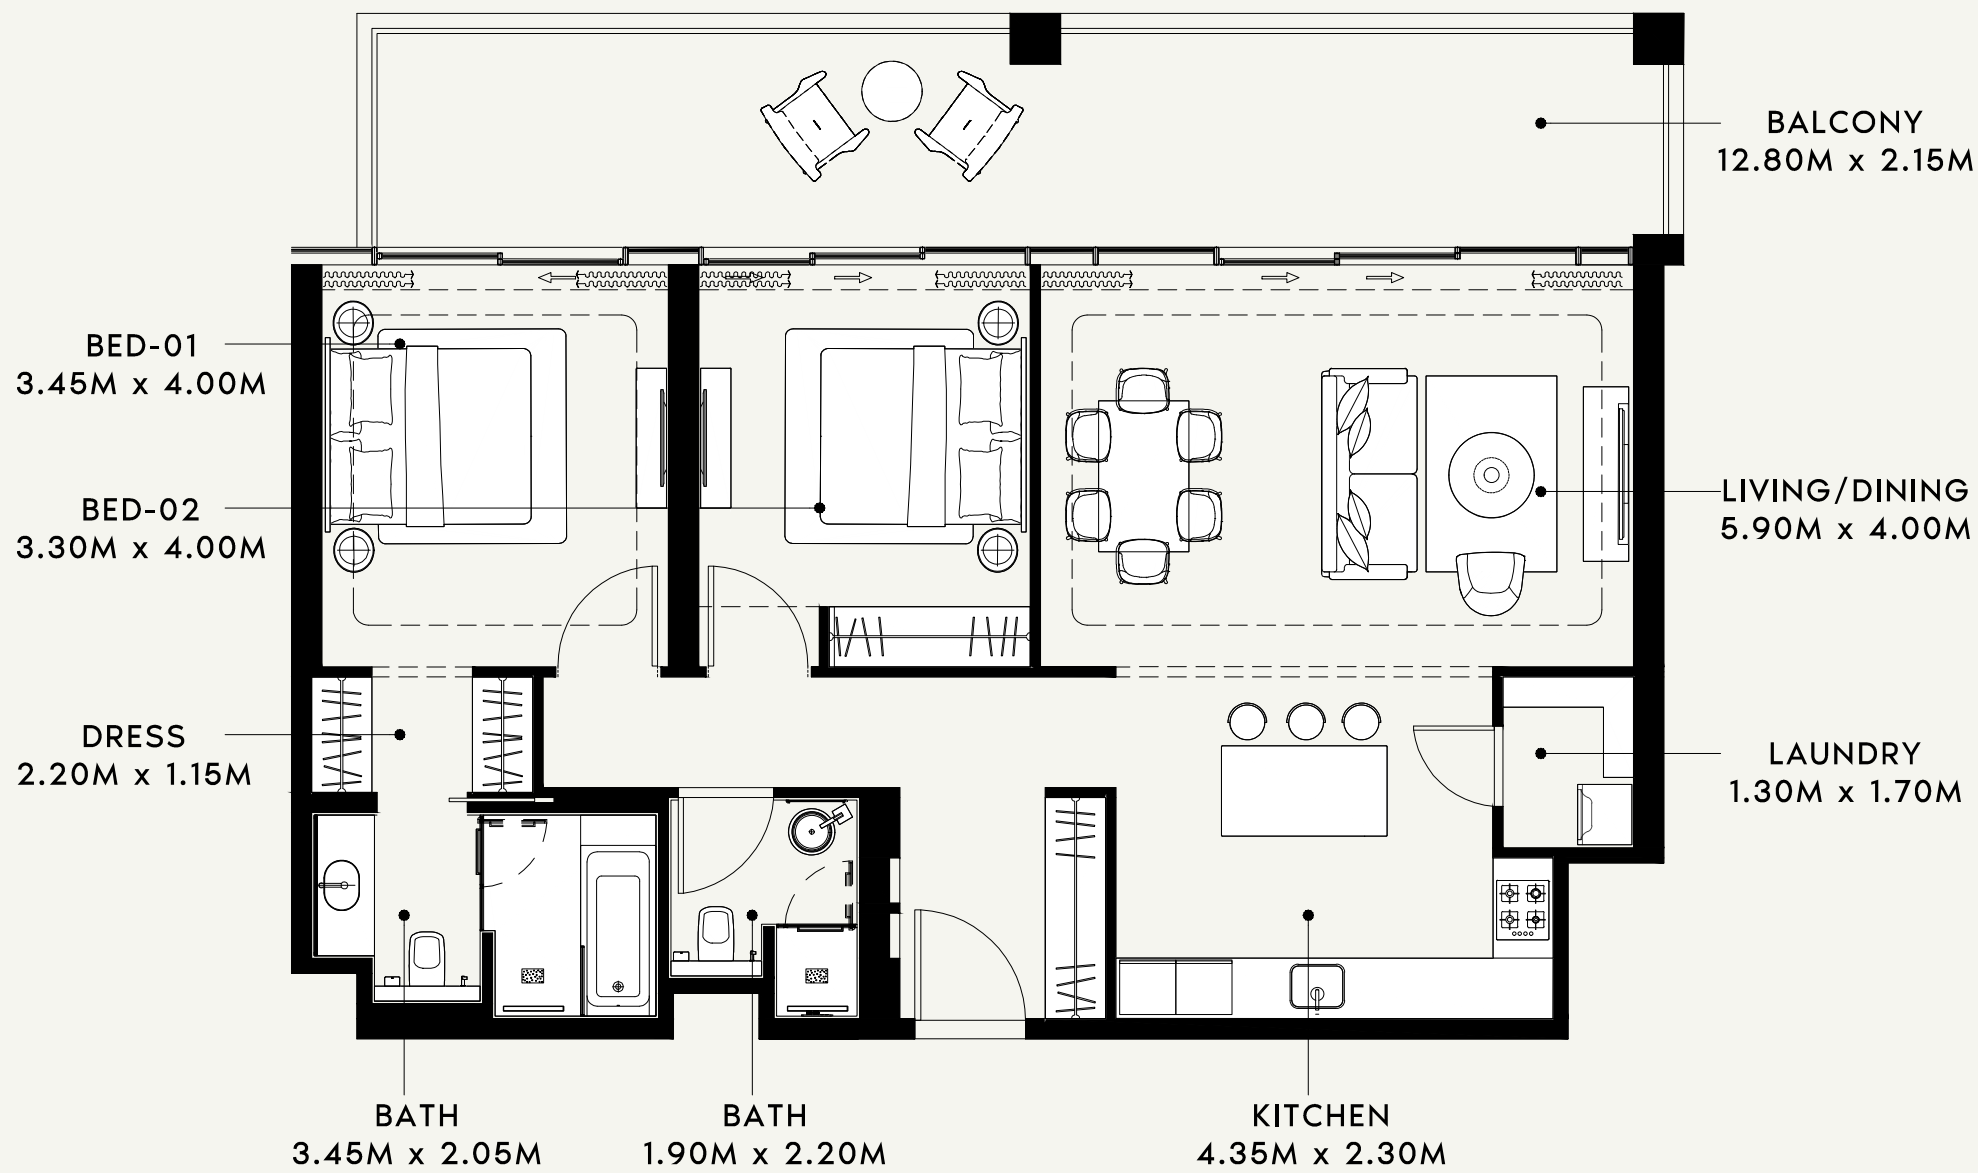

SCALE : 1:75

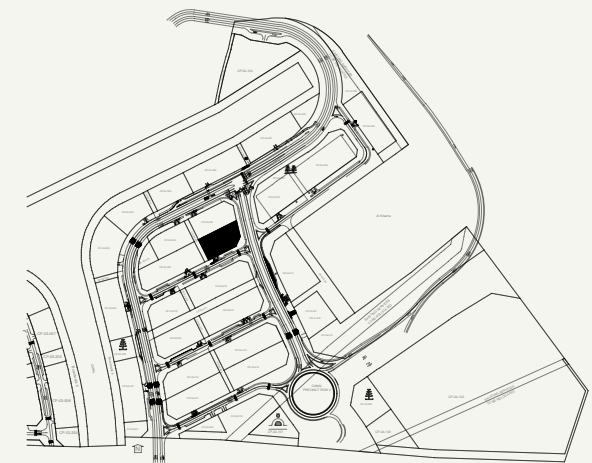

SCALE : N.T.S

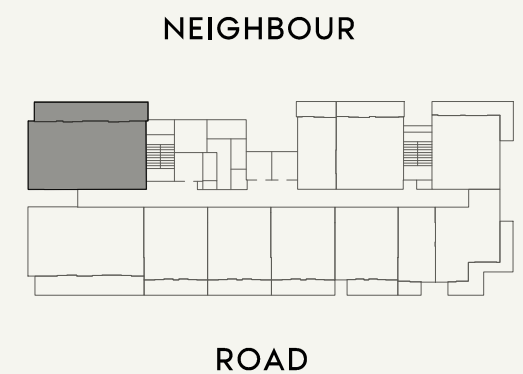

SCALE : N.T.S



FLOOR NO:

6th FLOOR

UNIT TYPE:

2 BED ROOM(TYPE-02)

APARTMENT AREA:

1085.01 SQ.FT. (100.80 SQ.M.)

BALCONY AREA:

308.50 SQ.FT. (28.66 SQ.M.)

DISCLAIMER:

THE COLORED MARKETING FLOOR PLANS PROVIDED BY THE DEVELOPER ARE FOR ILLUSTRATIVE PURPOSES ONLY. ACTUAL DIMENSIONS, LAYOUT, AND FINISHES MAY VARY FROM THOSE DEPICTED IN THE PLANS. FURNITURE, FIXTURES, AND EQUIPMENT SHOWN IN THE PLANS ARE FOR DECORATIVE PURPOSES ONLY AND ARE NOT INCLUDED IN THE PURCHASE OR LEASE OF THE PROPERTY. THE DEVELOPER RESERVES THE RIGHT TO MAKE MODIFICATIONS, REVISIONS, AND CHANGES TO THE FLOOR PLANS, SPECIFICATIONS, AND FEATURES WITHOUT PRIOR NOTICE.

TOTAL APARTMENT AREA:


1393.51 SQ.FT. (129.46 SQ.M.)

PROJECT NAME / BUILDING:


RIVIERA 60

APARTMENT NO:


611

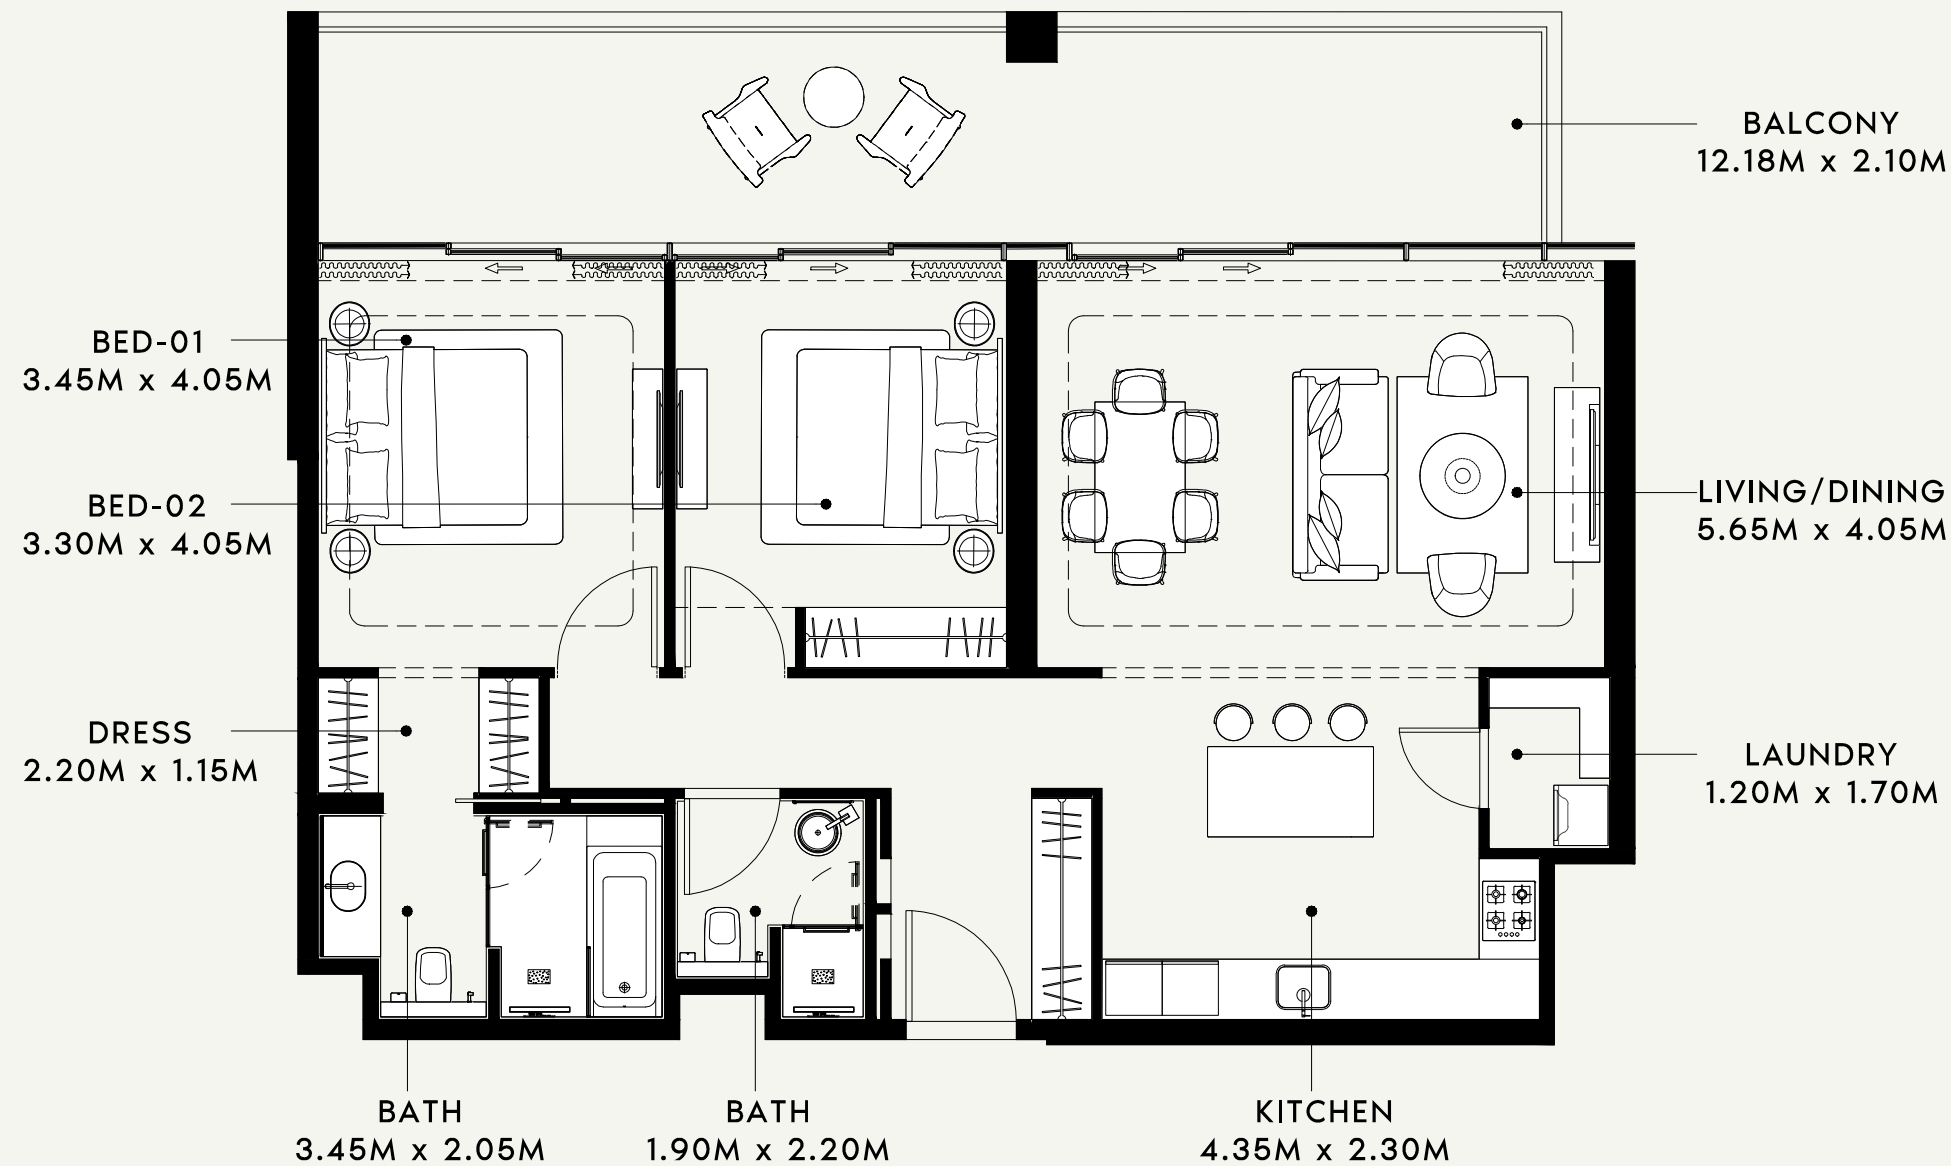

SCALE : 1:75

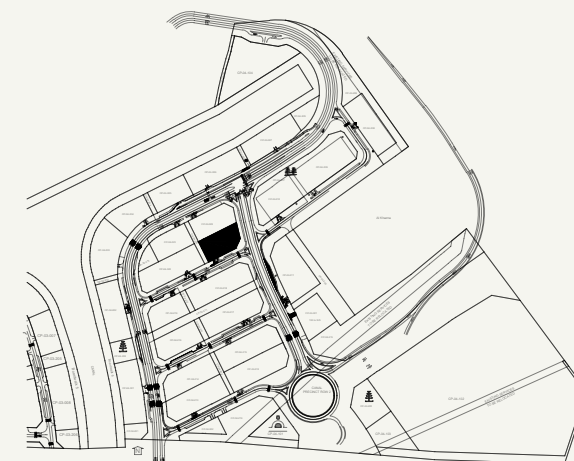

SCALE : N.T.S

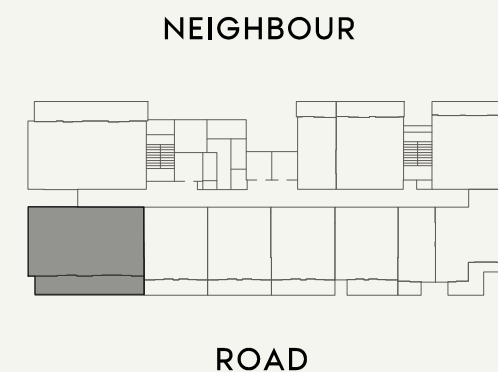

SCALE : N.T.S



FLOOR NO:

7th FLOOR

UNIT TYPE:

2 BED ROOM(TYPE-01)

APARTMENT AREA:

1070.59 SQ.FT. (99.46 SQ.M.)

BALCONY AREA:

292.67 SQ.FT. (27.19 SQ.M.)

DISCLAIMER:

THE COLORED MARKETING FLOOR PLANS PROVIDED BY THE DEVELOPER ARE FOR ILLUSTRATIVE PURPOSES ONLY. ACTUAL DIMENSIONS, LAYOUT, AND FINISHES MAY VARY FROM THOSE DEPICTED IN THE PLANS. FURNITURE, FIXTURES, AND EQUIPMENT SHOWN IN THE PLANS ARE FOR DECORATIVE PURPOSES ONLY AND ARE NOT INCLUDED IN THE PURCHASE OR LEASE OF THE PROPERTY. THE DEVELOPER RESERVES THE RIGHT TO MAKE MODIFICATIONS, REVISIONS, AND CHANGES TO THE FLOOR PLANS, SPECIFICATIONS, AND FEATURES WITHOUT PRIOR NOTICE.

TOTAL APARTMENT AREA:


1363.26 SQ.FT. (126.65 SQ.M.)

PROJECT NAME / BUILDING:


RIVIERA 60

APARTMENT NO:


710

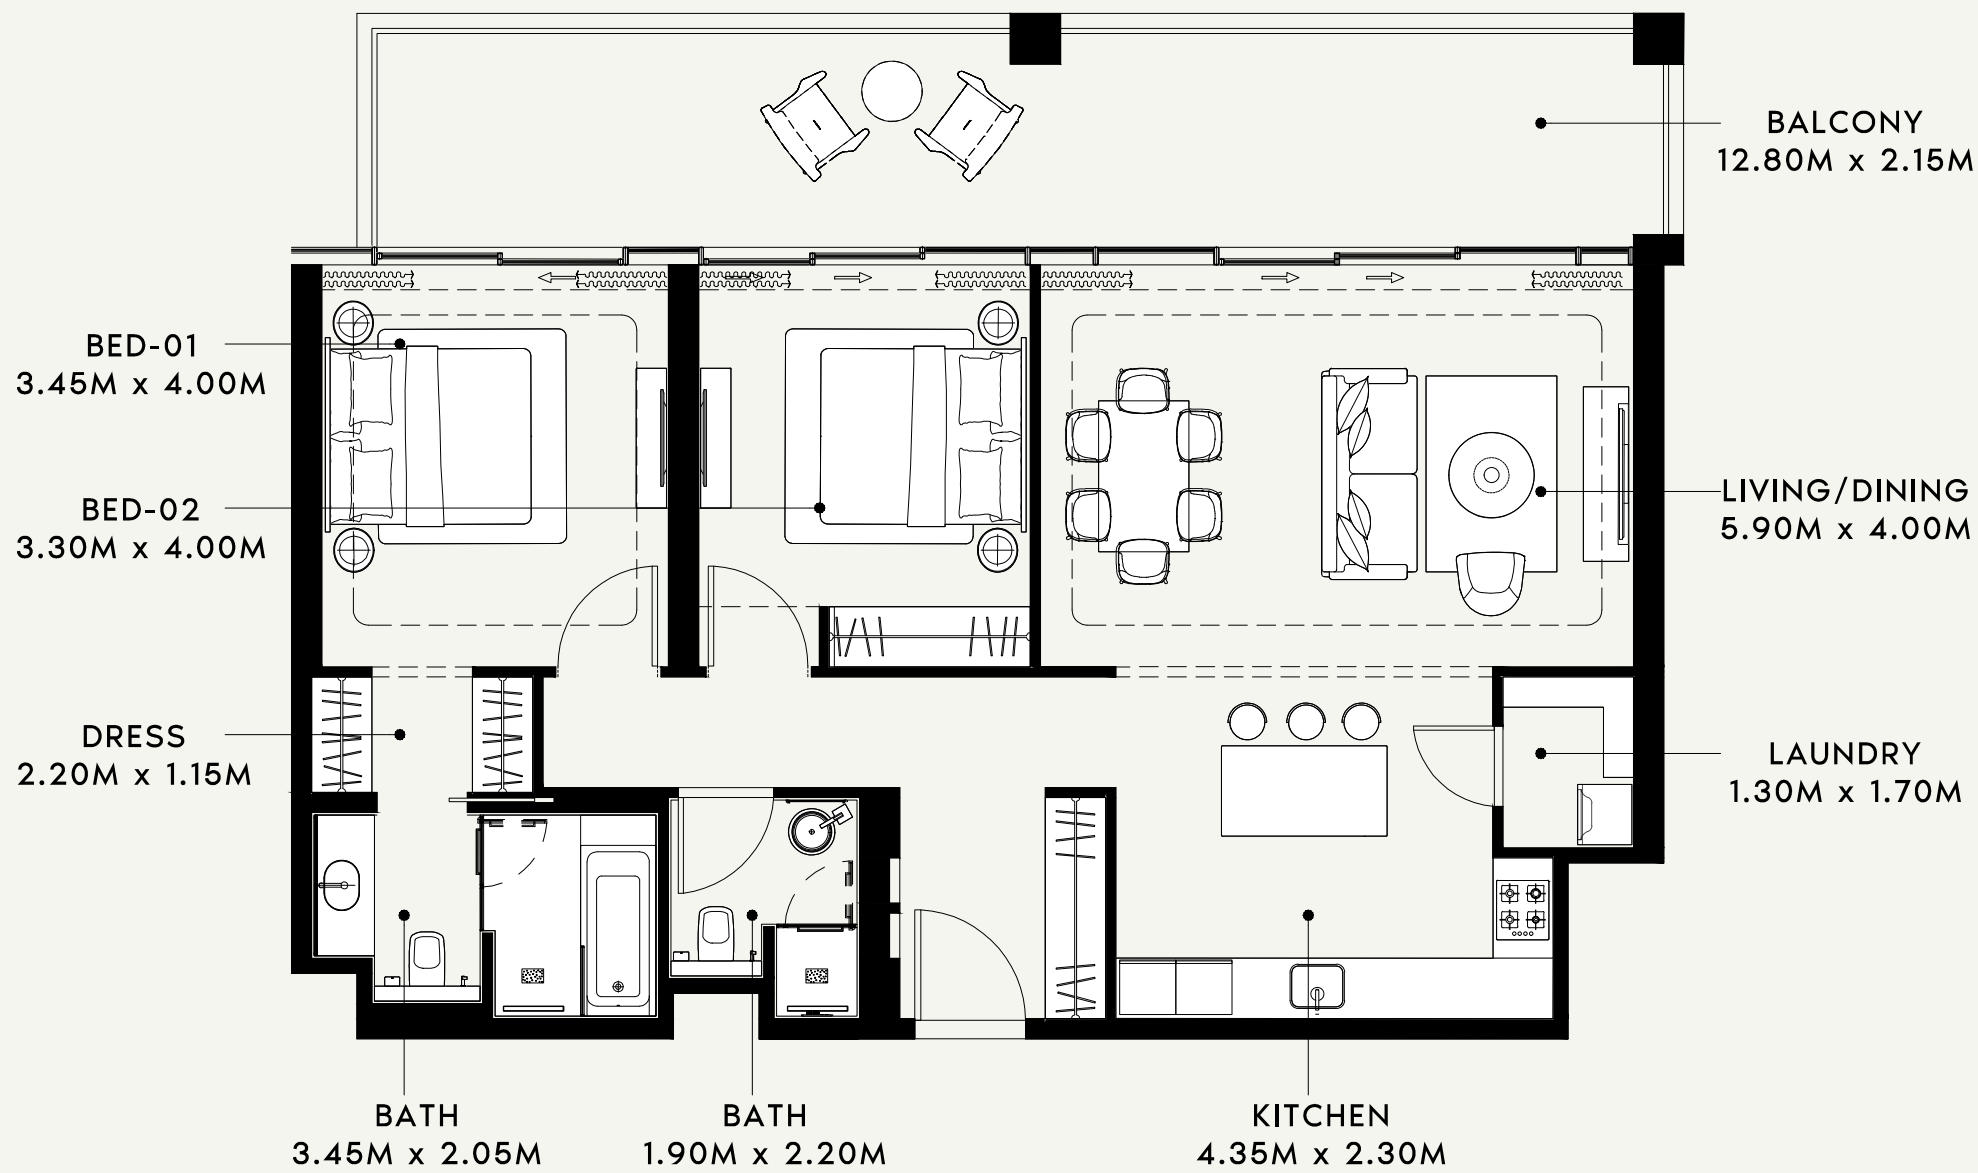

SCALE : 1:75

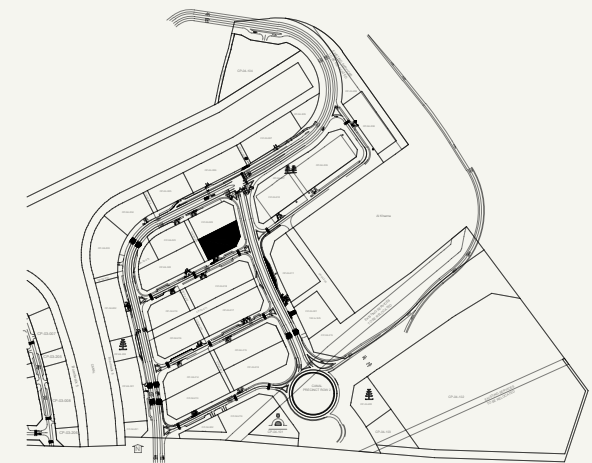

SCALE : N.T.S

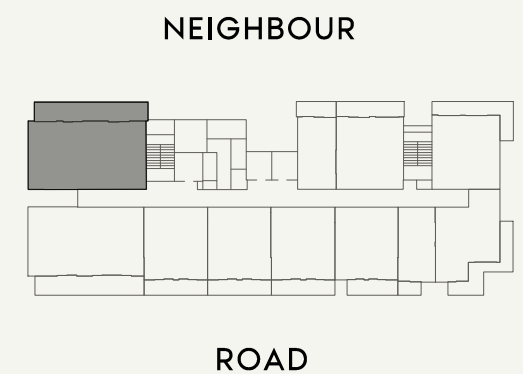

SCALE : N.T.S



FLOOR NO:

7th FLOOR

UNIT TYPE:

2 BED ROOM(TYPE-02)

APARTMENT AREA:

1085.33 SQ.FT. (100.83 SQ.M.)

BALCONY AREA:

308.50 SQ.FT. (28.66 SQ.M.)

DISCLAIMER:

THE COLORED MARKETING FLOOR PLANS PROVIDED BY THE DEVELOPER ARE FOR ILLUSTRATIVE PURPOSES ONLY. ACTUAL DIMENSIONS, LAYOUT, AND FINISHES MAY VARY FROM THOSE DEPICTED IN THE PLANS. FURNITURE, FIXTURES, AND EQUIPMENT SHOWN IN THE PLANS ARE FOR DECORATIVE PURPOSES ONLY AND ARE NOT INCLUDED IN THE PURCHASE OR LEASE OF THE PROPERTY. THE DEVELOPER RESERVES THE RIGHT TO MAKE MODIFICATIONS, REVISIONS, AND CHANGES TO THE FLOOR PLANS, SPECIFICATIONS, AND FEATURES WITHOUT PRIOR NOTICE.

TOTAL APARTMENT AREA:


1393.83 SQ.FT. (129.49 SQ.M.)

PROJECT NAME / BUILDING:


RIVIERA 60

APARTMENT NO:


711

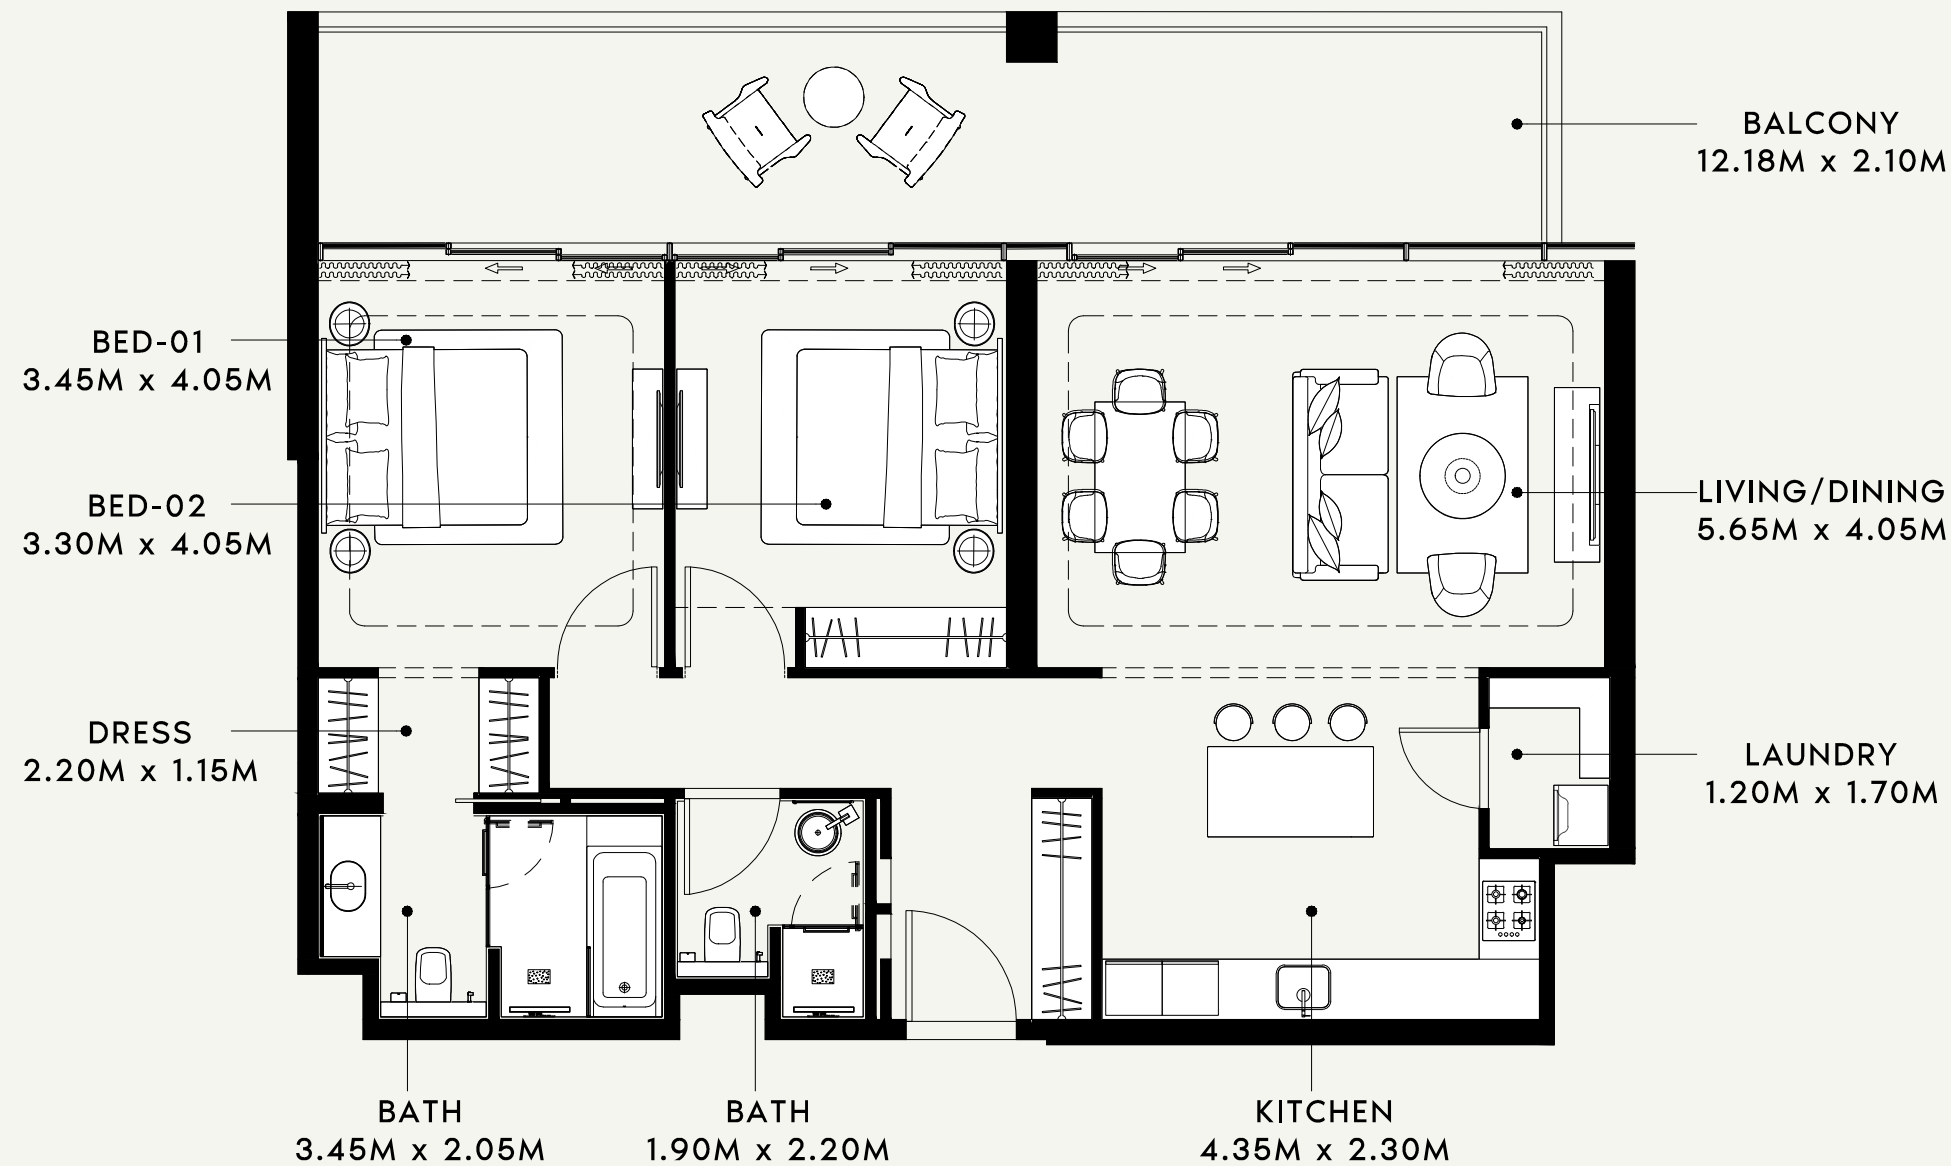

SCALE : 1:75

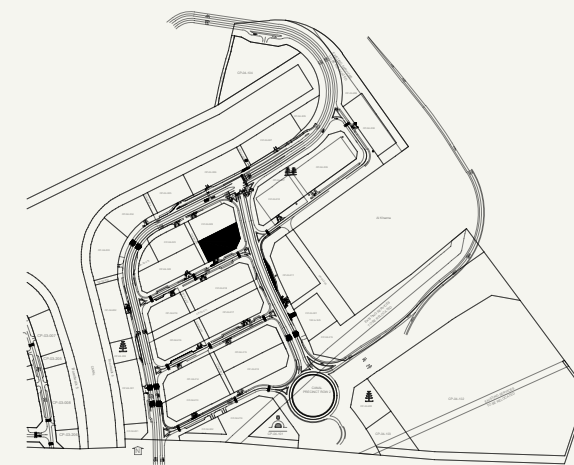

SCALE : N.T.S

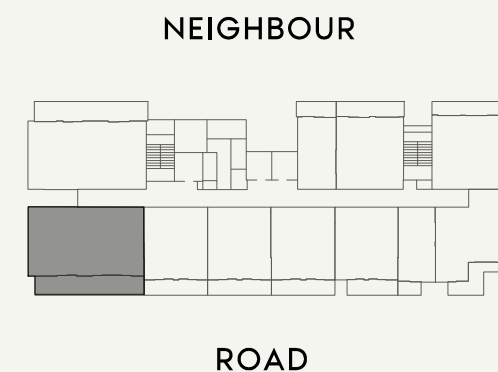

SCALE : N.T.S



AZIZI

FLOOR NO:

8th FLOOR

UNIT TYPE:

2 BED ROOM(TYPE-01)

APARTMENT AREA:

1070.59 SQ.FT. (99.46 SQ.M.)

BALCONY AREA:

292.67 SQ.FT. (27.19 SQ.M.)

DISCLAIMER:

THE COLORED MARKETING FLOOR PLANS PROVIDED BY THE DEVELOPER ARE FOR ILLUSTRATIVE PURPOSES ONLY. ACTUAL DIMENSIONS, LAYOUT, AND FINISHES MAY VARY FROM THOSE DEPICTED IN THE PLANS. FURNITURE, FIXTURES, AND EQUIPMENT SHOWN IN THE PLANS ARE FOR DECORATIVE PURPOSES ONLY AND ARE NOT INCLUDED IN THE PURCHASE OR LEASE OF THE PROPERTY. THE DEVELOPER RESERVES THE RIGHT TO MAKE MODIFICATIONS, REVISIONS, AND CHANGES TO THE FLOOR PLANS, SPECIFICATIONS, AND FEATURES WITHOUT PRIOR NOTICE.

TOTAL APARTMENT AREA:


1363.26 SQ.FT. (126.65 SQ.M.)

PROJECT NAME / BUILDING:


RIVIERA 60

APARTMENT NO:


810

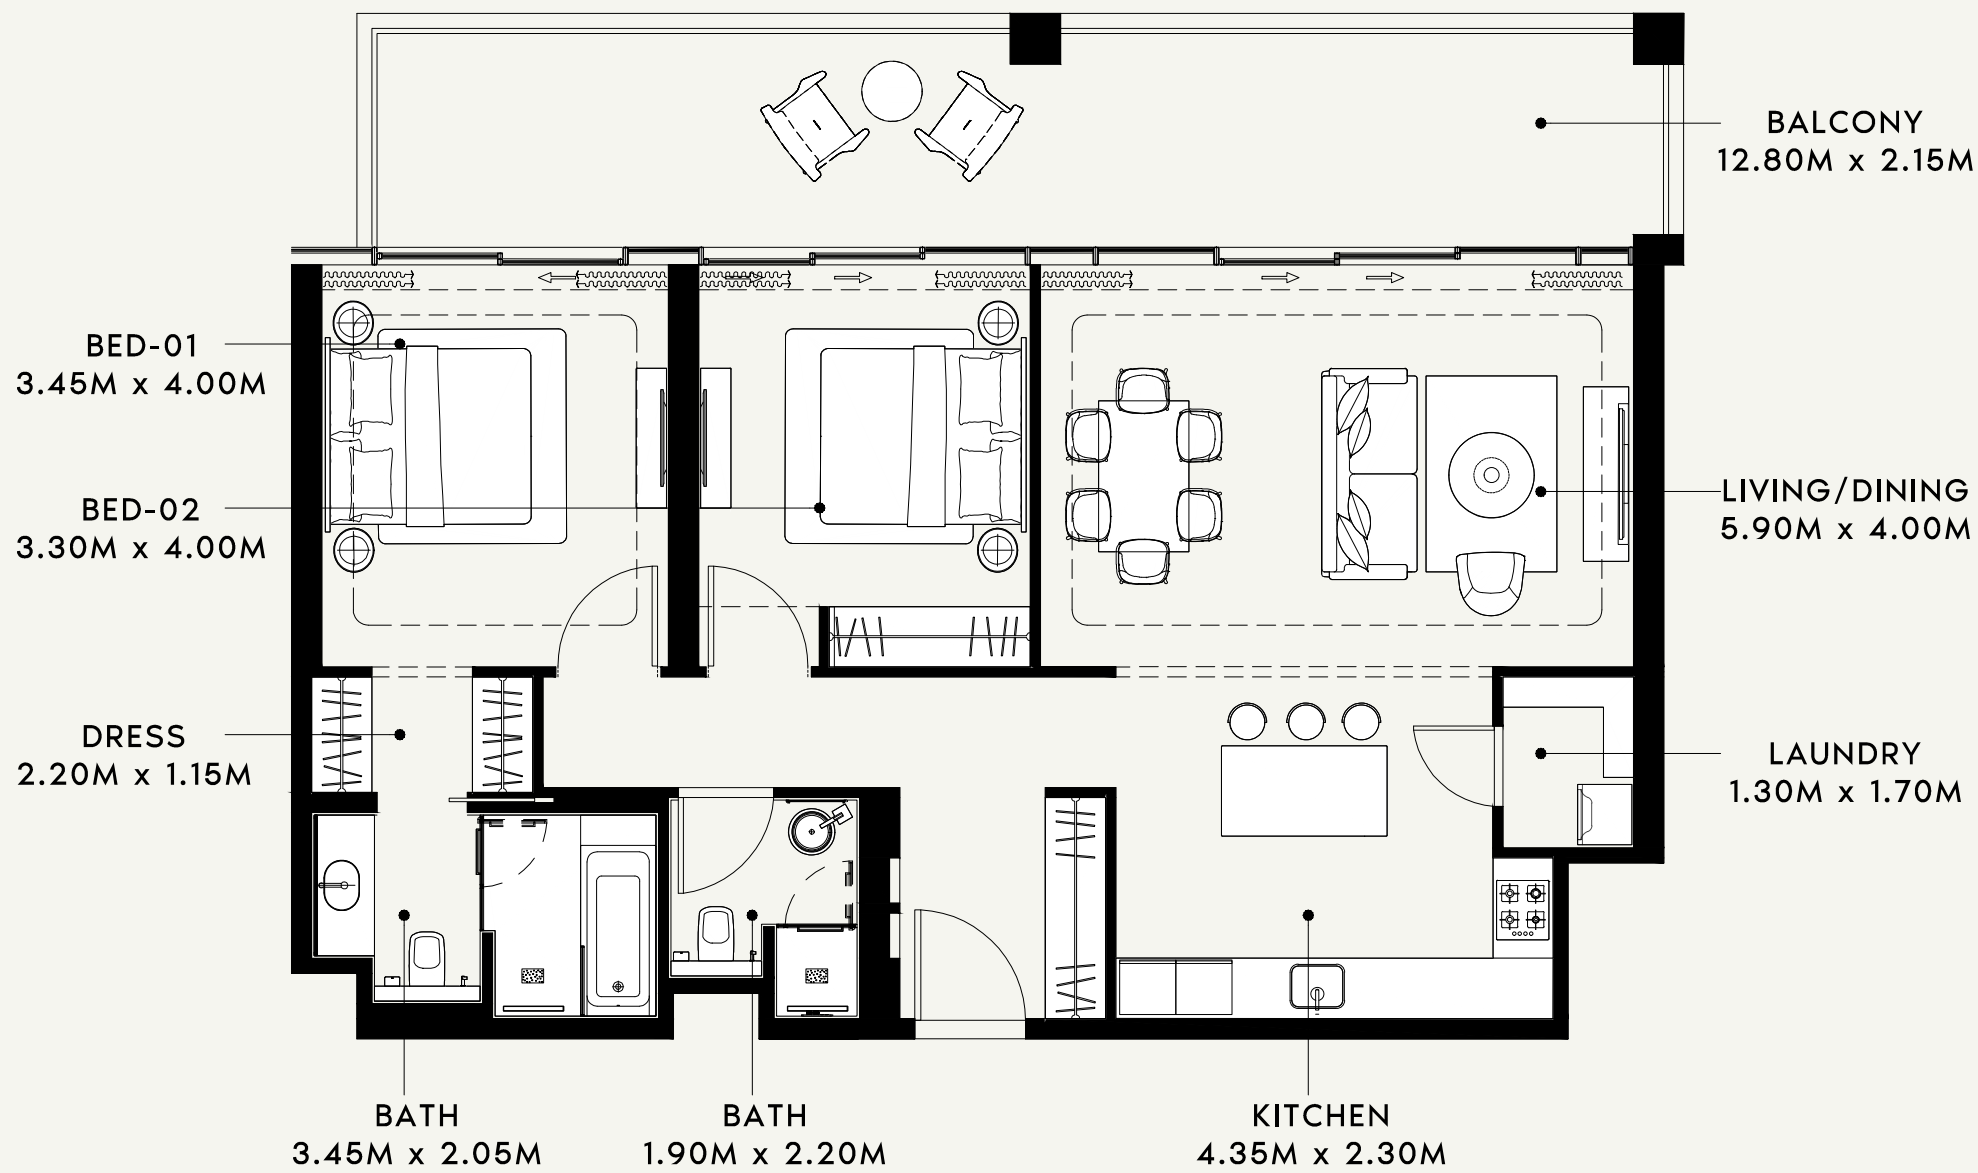

SCALE : 1:75

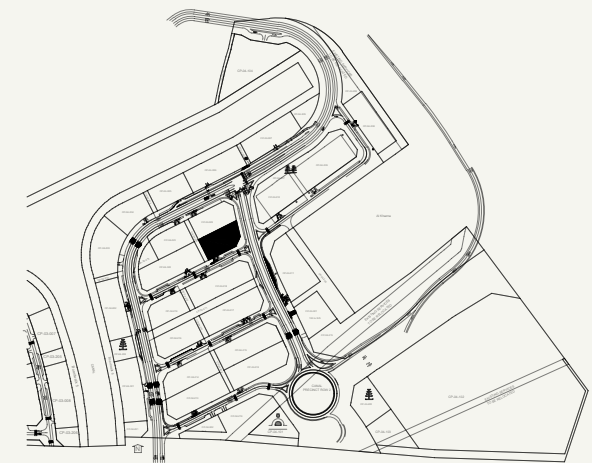

SCALE : N.T.S

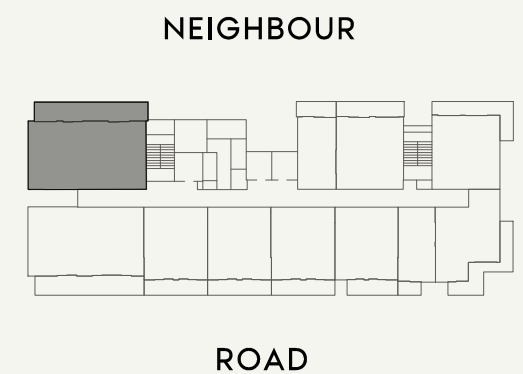

SCALE : N.T.S



FLOOR NO:

8th FLOOR

UNIT TYPE:

2 BED ROOM(TYPE-02)

APARTMENT AREA:

1085.33 SQ.FT. (100.83 SQ.M.)

BALCONY AREA:

308.50 SQ.FT. (28.66 SQ.M.)

DISCLAIMER:

THE COLORED MARKETING FLOOR PLANS PROVIDED BY THE DEVELOPER ARE FOR ILLUSTRATIVE PURPOSES ONLY. ACTUAL DIMENSIONS, LAYOUT, AND FINISHES MAY VARY FROM THOSE DEPICTED IN THE PLANS. FURNITURE, FIXTURES, AND EQUIPMENT SHOWN IN THE PLANS ARE FOR DECORATIVE PURPOSES ONLY AND ARE NOT INCLUDED IN THE PURCHASE OR LEASE OF THE PROPERTY. THE DEVELOPER RESERVES THE RIGHT TO MAKE MODIFICATIONS, REVISIONS, AND CHANGES TO THE FLOOR PLANS, SPECIFICATIONS, AND FEATURES WITHOUT PRIOR NOTICE.

TOTAL APARTMENT AREA:

1393.83 SQ.FT. (129.49 SQ.M.)

PROJECT NAME / BUILDING:


RIVIERA 60

APARTMENT NO:

811

FLOOR PLATES



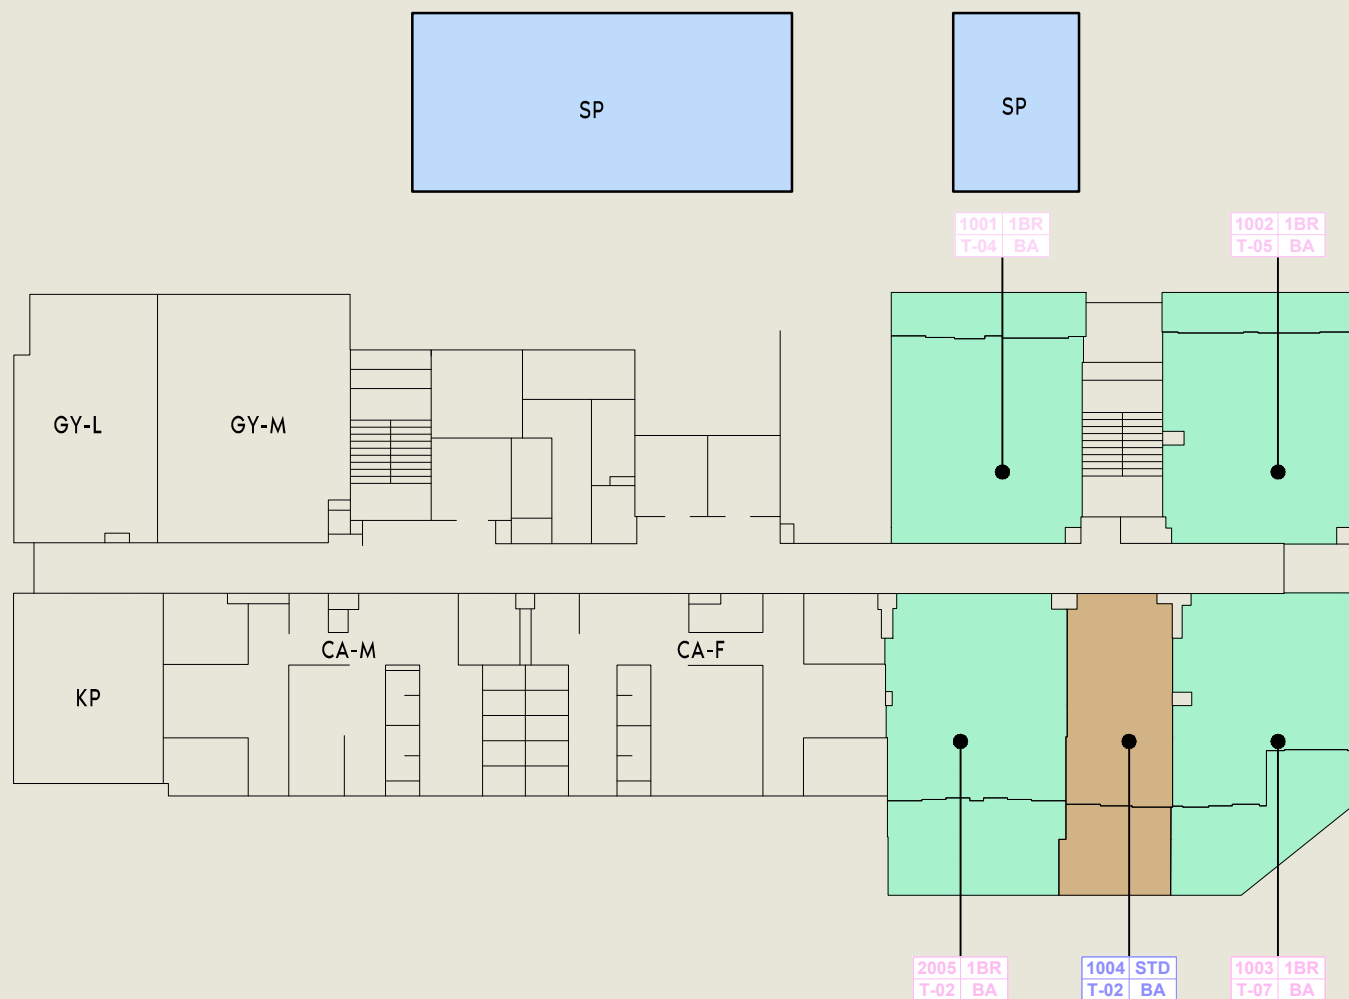


LEGEND:


- STUDIO
- 1 BEDROOM
- (SP) SWIMMING POOL

- GY GYM
- MH MULTIPURPOSE HALL
- CA CHANGING AREA
- KP KIDS INDOOR PLAY AREA
- TV T.V ROOM

SCALE : 1:300

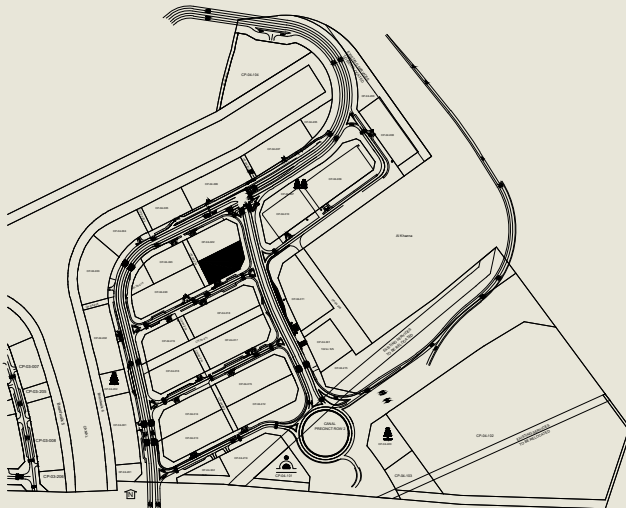

SCALE : N.T.S

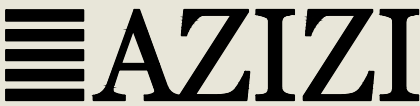


FLOOR NO:
1st FLOOR

UNIT TYPE:
APARTMENTS

DISCLAIMER:
THE COLORED MARKETING FLOOR PLANS PROVIDED BY THE DEVELOPER ARE FOR ILLUSTRATIVE PURPOSES ONLY. ACTUAL DIMENSIONS, LAYOUT, AND FINISHES MAY VARY FROM THOSE DEPICTED IN THE PLANS. FURNITURE, FIXTURES, AND EQUIPMENT SHOWN IN THE PLANS ARE FOR DECORATIVE PURPOSES ONLY AND ARE NOT INCLUDED IN THE PURCHASE OR LEASE OF THE PROPERTY. THE DEVELOPER RESERVES THE RIGHT TO MAKE MODIFICATIONS, REVISIONS, AND CHANGES TO THE FLOOR PLANS, SPECIFICATIONS, AND FEATURES WITHOUT PRIOR NOTICE.


PROJECT NAME / BUILDING:
RIVIERA 60

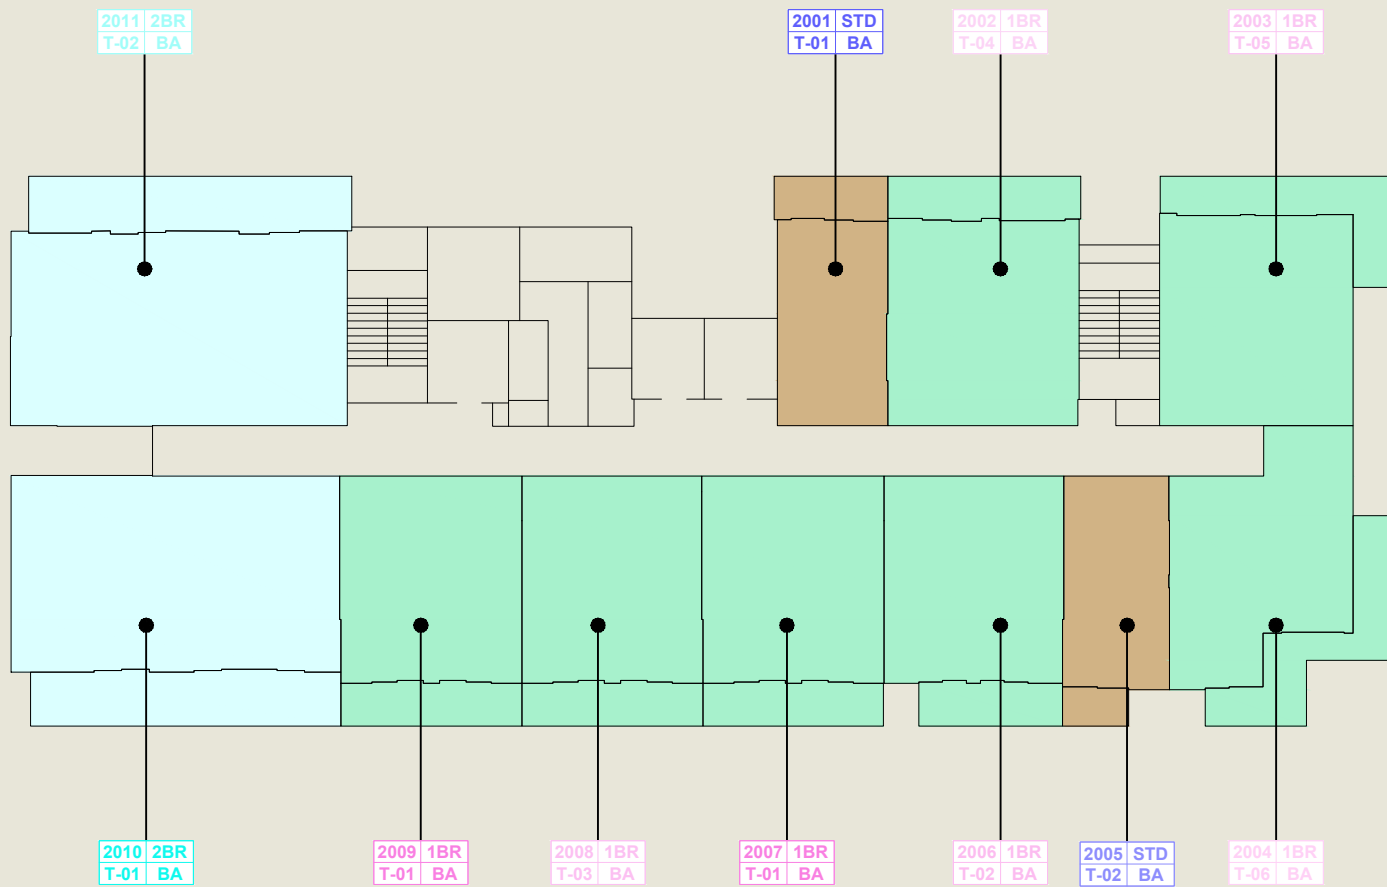


LEGEND:

- STUDIO
- 1 BEDROOM
- 2 BEDROOM

SCALE : 1:300

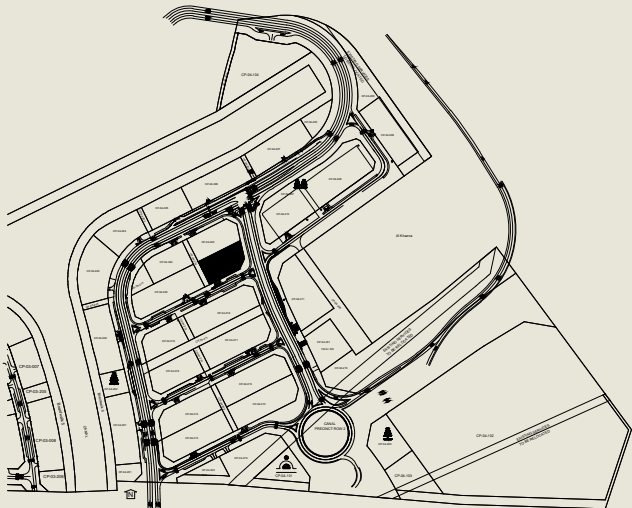

SCALE : N.T.S

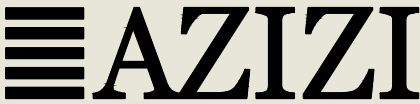


FLOOR NO:
2nd FLOOR

UNIT TYPE:
APARTMENTS

DISCLAIMER:
THE COLORED MARKETING FLOOR PLANS PROVIDED BY THE DEVELOPER ARE FOR ILLUSTRATIVE PURPOSES ONLY. ACTUAL DIMENSIONS, LAYOUT, AND FINISHES MAY VARY FROM THOSE DEPICTED IN THE PLANS. FURNITURE, FIXTURES, AND EQUIPMENT SHOWN IN THE PLANS ARE FOR DECORATIVE PURPOSES ONLY AND ARE NOT INCLUDED IN THE PURCHASE OR LEASE OF THE PROPERTY. THE DEVELOPER RESERVES THE RIGHT TO MAKE MODIFICATIONS, REVISIONS, AND CHANGES TO THE FLOOR PLANS, SPECIFICATIONS, AND FEATURES WITHOUT PRIOR NOTICE.

PROJECT NAME / BUILDING:
RIVIERA 60

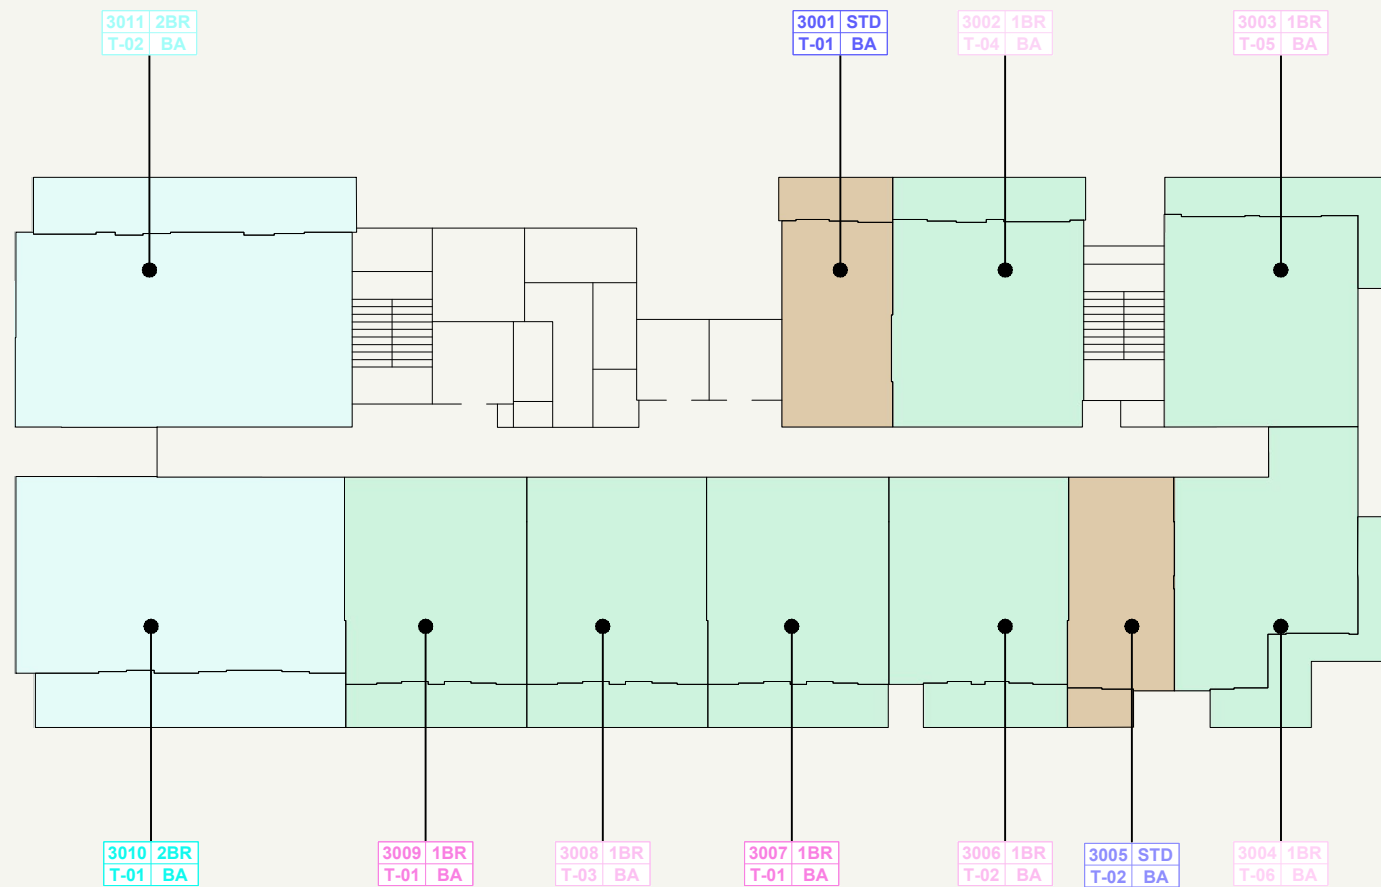

LEGEND:

- STUDIO
- 1 BEDROOM
- 2 BEDROOM



SCALE : 1:300

SCALE : N.T.S




FLOOR NO:
3rd FLOOR

UNIT TYPE:
APARTMENTS

DISCLAIMER:
THE COLORED MARKETING FLOOR PLANS PROVIDED BY THE DEVELOPER ARE FOR ILLUSTRATIVE PURPOSES ONLY. ACTUAL DIMENSIONS, LAYOUT, AND FINISHES MAY VARY FROM THOSE DEPICTED IN THE PLANS. FURNITURE, FIXTURES, AND EQUIPMENT SHOWN IN THE PLANS ARE FOR DECORATIVE PURPOSES ONLY AND ARE NOT INCLUDED IN THE PURCHASE OR LEASE OF THE PROPERTY. THE DEVELOPER RESERVES THE RIGHT TO MAKE MODIFICATIONS, REVISIONS, AND CHANGES TO THE FLOOR PLANS, SPECIFICATIONS, AND FEATURES WITHOUT PRIOR NOTICE.

PROJECT NAME / BUILDING:
RIVIERA 60

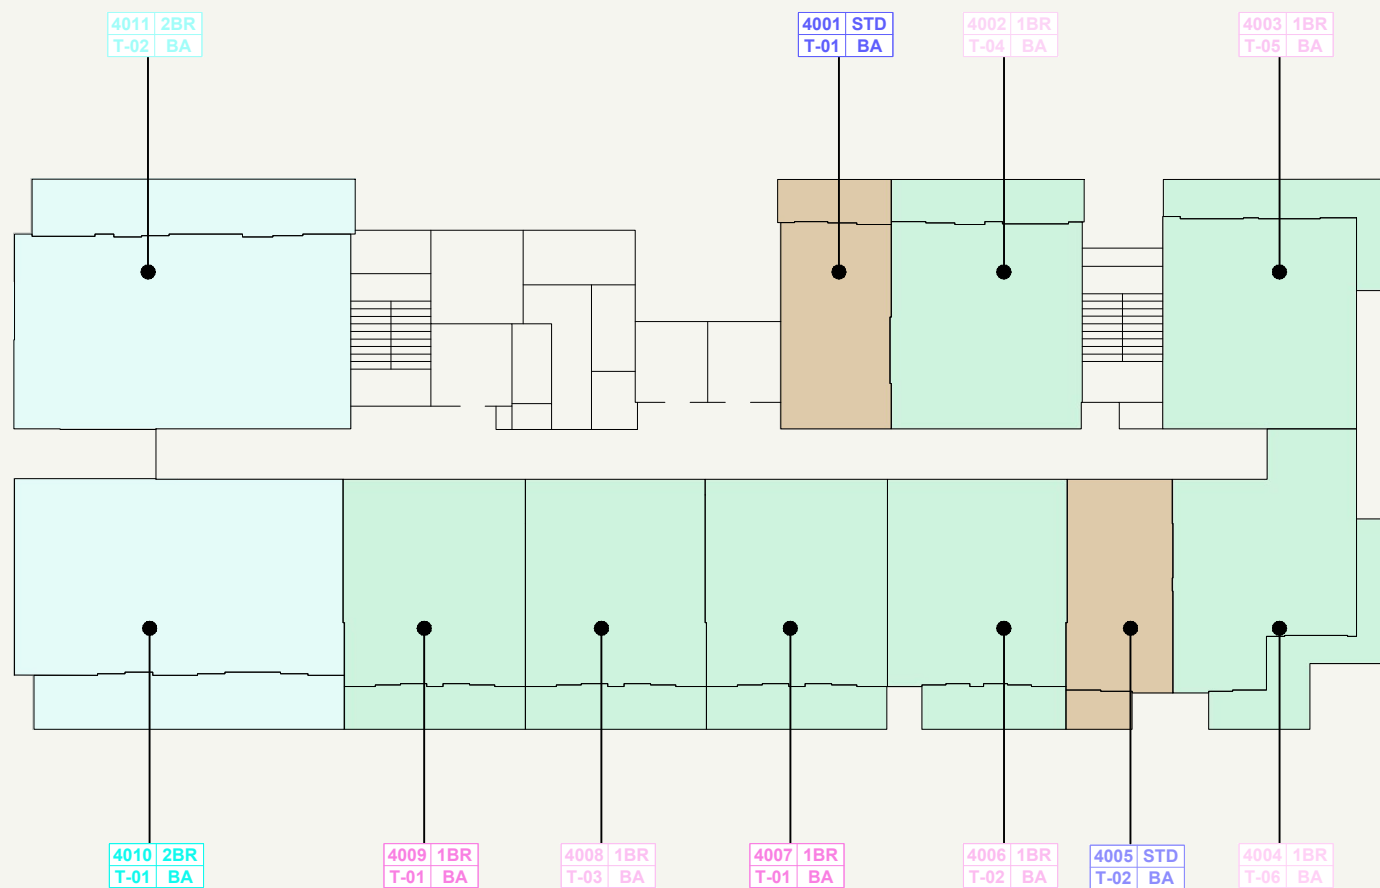

LEGEND:

- STUDIO
- 1 BEDROOM
- 2 BEDROOM



SCALE : 1:300

SCALE : N.T.S



FLOOR NO:

4th FLOOR

UNIT TYPE:


APARTMENTS

DISCLAIMER:

THE COLORED MARKETING FLOOR PLANS PROVIDED BY THE DEVELOPER ARE FOR ILLUSTRATIVE PURPOSES ONLY. ACTUAL DIMENSIONS, LAYOUT, AND FINISHES MAY VARY FROM THOSE DEPICTED IN THE PLANS. FURNITURE, FIXTURES, AND EQUIPMENT SHOWN IN THE PLANS ARE FOR DECORATIVE PURPOSES ONLY AND ARE NOT INCLUDED IN THE PURCHASE OR LEASE OF THE PROPERTY. THE DEVELOPER RESERVES THE RIGHT TO MAKE MODIFICATIONS, REVISIONS, AND CHANGES TO THE FLOOR PLANS, SPECIFICATIONS, AND FEATURES WITHOUT PRIOR NOTICE.


PROJECT NAME / BUILDING:

RIVIERA 60

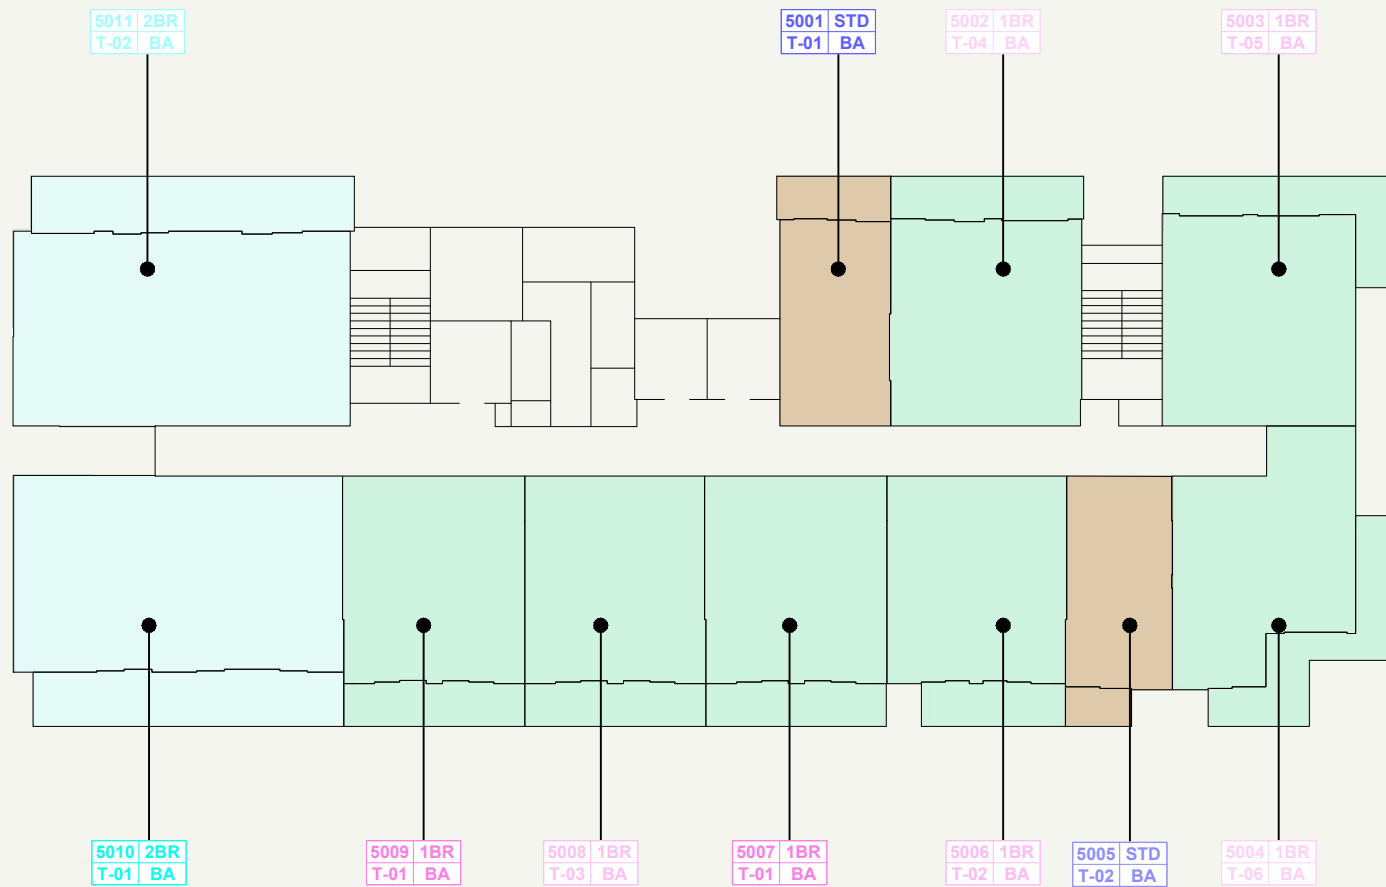

LEGEND:

- STUDIO
- 1 BEDROOM
- 2 BEDROOM

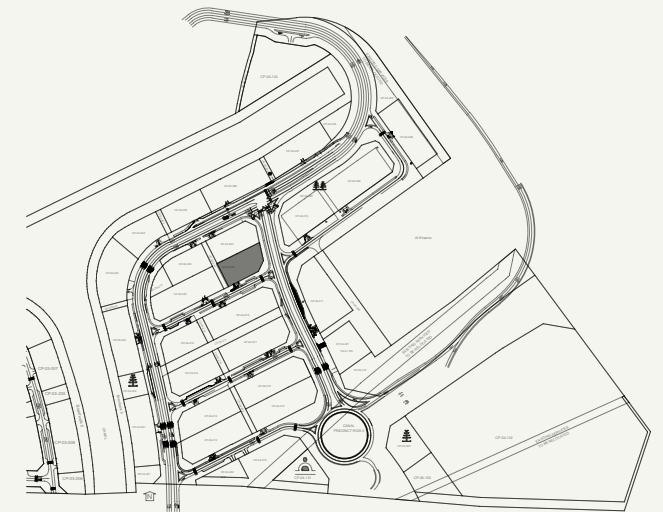

SCALE : 1:300

SCALE : N.T.S




FLOOR NO:
5th FLOOR

UNIT TYPE:
APARTMENTS


DISCLAIMER:
THE COLORED MARKETING FLOOR PLANS PROVIDED BY THE DEVELOPER ARE FOR ILLUSTRATIVE PURPOSES ONLY. ACTUAL DIMENSIONS, LAYOUT, AND FINISHES MAY VARY FROM THOSE DEPICTED IN THE PLANS. FURNITURE, FIXTURES, AND EQUIPMENT SHOWN IN THE PLANS ARE FOR DECORATIVE PURPOSES ONLY AND ARE NOT INCLUDED IN THE PURCHASE OR LEASE OF THE PROPERTY. THE DEVELOPER RESERVES THE RIGHT TO MAKE MODIFICATIONS, REVISIONS, AND CHANGES TO THE FLOOR PLANS, SPECIFICATIONS, AND FEATURES WITHOUT PRIOR NOTICE.

PROJECT NAME / BUILDING:
RIVIERA 60

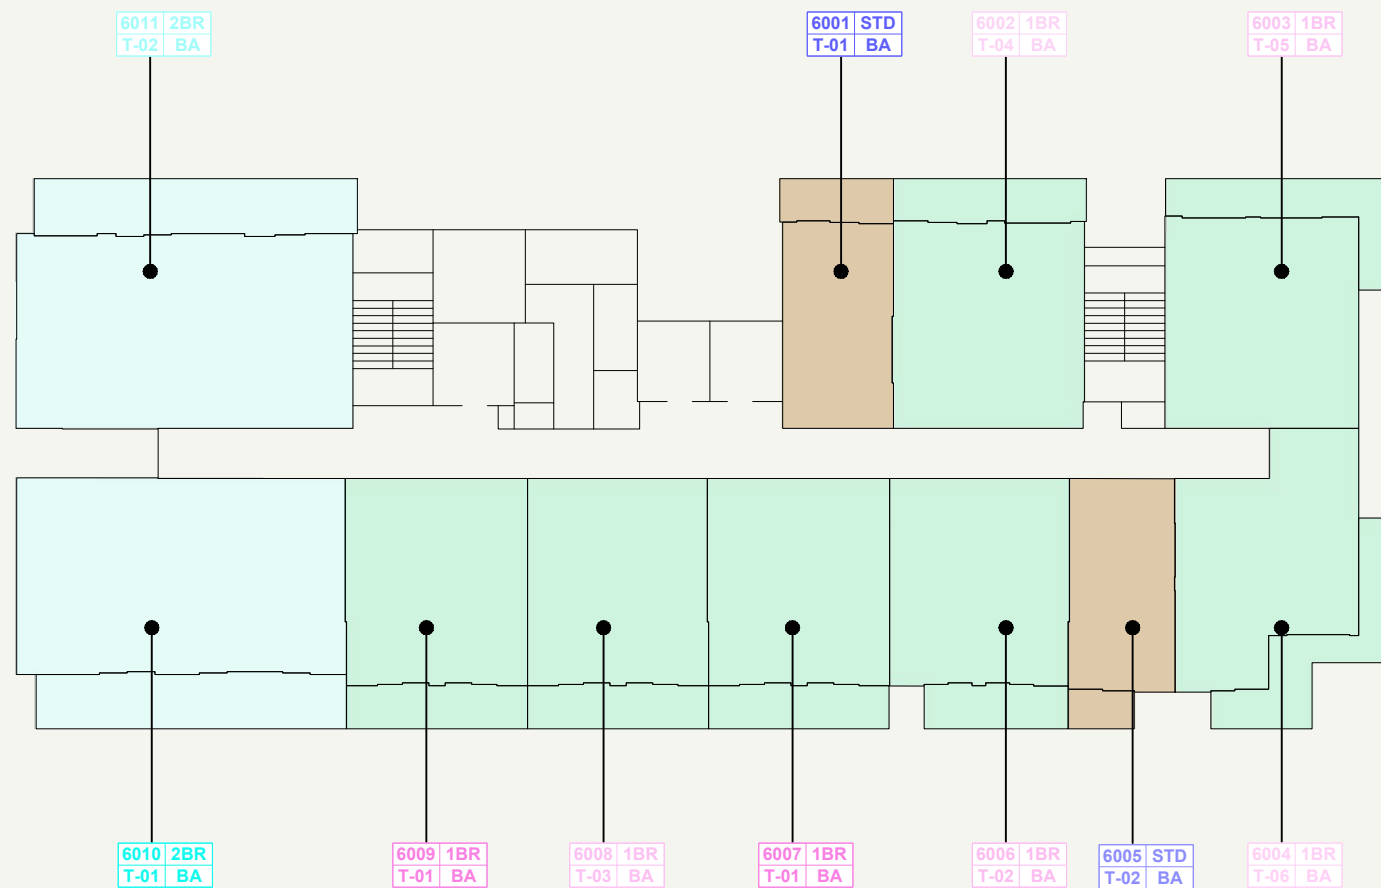

LEGEND:

- STUDIO
- 1 BEDROOM
- 2 BEDROOM

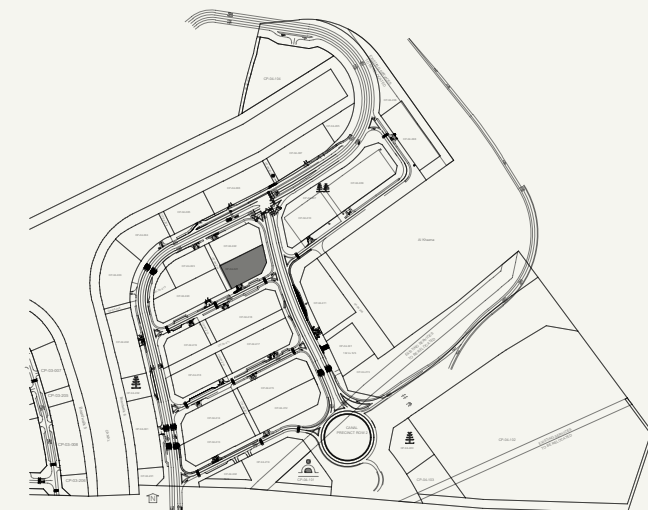

SCALE : N.T.S



PROJECT NAME / BUILDING:

RIVIERA 60

FLOOR NO:

6th FLOOR

UNIT TYPE:

APARTMENTS


DISCLAIMER:

THE COLORED MARKETING FLOOR PLANS PROVIDED BY THE DEVELOPER ARE FOR ILLUSTRATIVE PURPOSES ONLY. ACTUAL DIMENSIONS, LAYOUT, AND FINISHES MAY VARY FROM THOSE DEPICTED IN THE PLANS. FURNITURE, FIXTURES, AND EQUIPMENT SHOWN IN THE PLANS ARE FOR DECORATIVE PURPOSES ONLY AND ARE NOT INCLUDED IN THE PURCHASE OR LEASE OF THE PROPERTY. THE DEVELOPER RESERVES THE RIGHT TO MAKE MODIFICATIONS, REVISIONS, AND CHANGES TO THE FLOOR PLANS, SPECIFICATIONS, AND FEATURES WITHOUT PRIOR NOTICE.

AZIZI

SCALE : 1:300



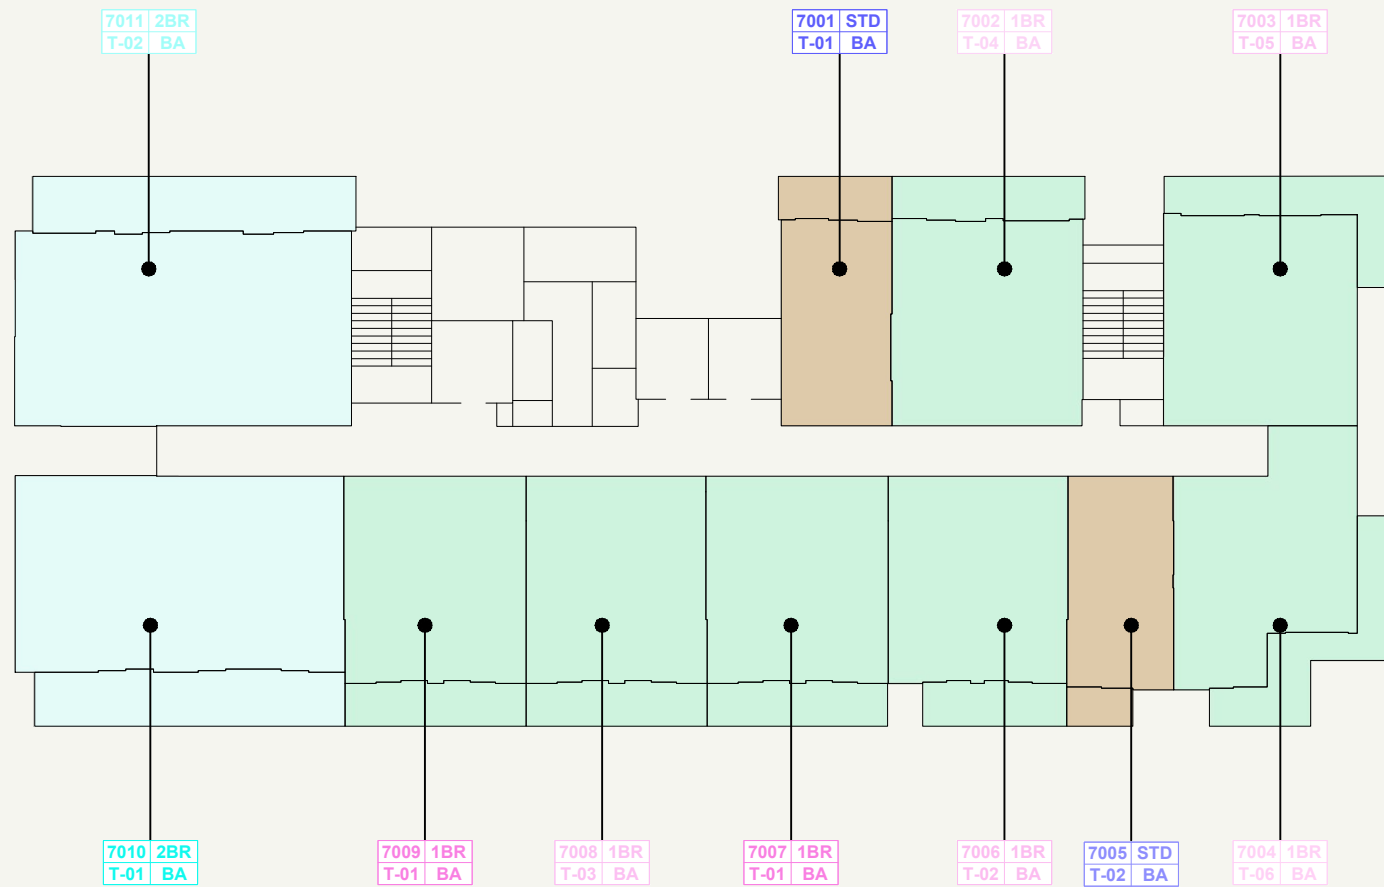


LEGEND:

- STUDIO
- 1 BEDROOM
- 2 BEDROOM



SCALE : 1:300

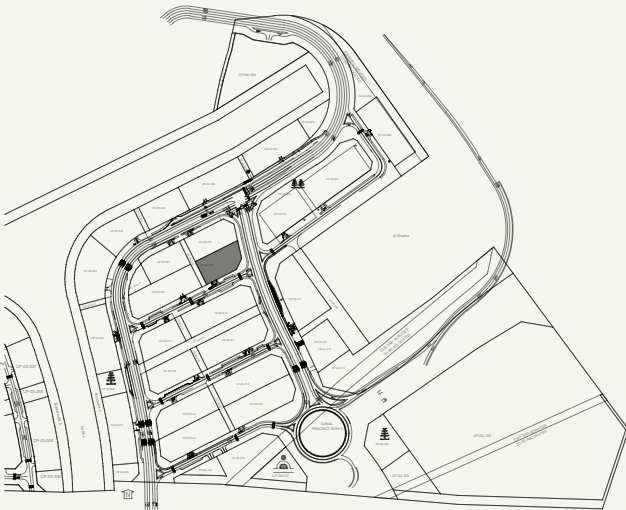

SCALE : N.T.S




FLOOR NO:
7th FLOOR

UNIT TYPE:
APARTMENTS

DISCLAIMER:
THE COLORED MARKETING FLOOR PLANS PROVIDED BY THE DEVELOPER ARE FOR ILLUSTRATIVE PURPOSES ONLY. ACTUAL DIMENSIONS, LAYOUT, AND FINISHES MAY VARY FROM THOSE DEPICTED IN THE PLANS. FURNITURE, FIXTURES, AND EQUIPMENT SHOWN IN THE PLANS ARE FOR DECORATIVE PURPOSES ONLY AND ARE NOT INCLUDED IN THE PURCHASE OR LEASE OF THE PROPERTY. THE DEVELOPER RESERVES THE RIGHT TO MAKE MODIFICATIONS, REVISIONS, AND CHANGES TO THE FLOOR PLANS, SPECIFICATIONS, AND FEATURES WITHOUT PRIOR NOTICE.

PROJECT NAME / BUILDING:
RIVIERA 60

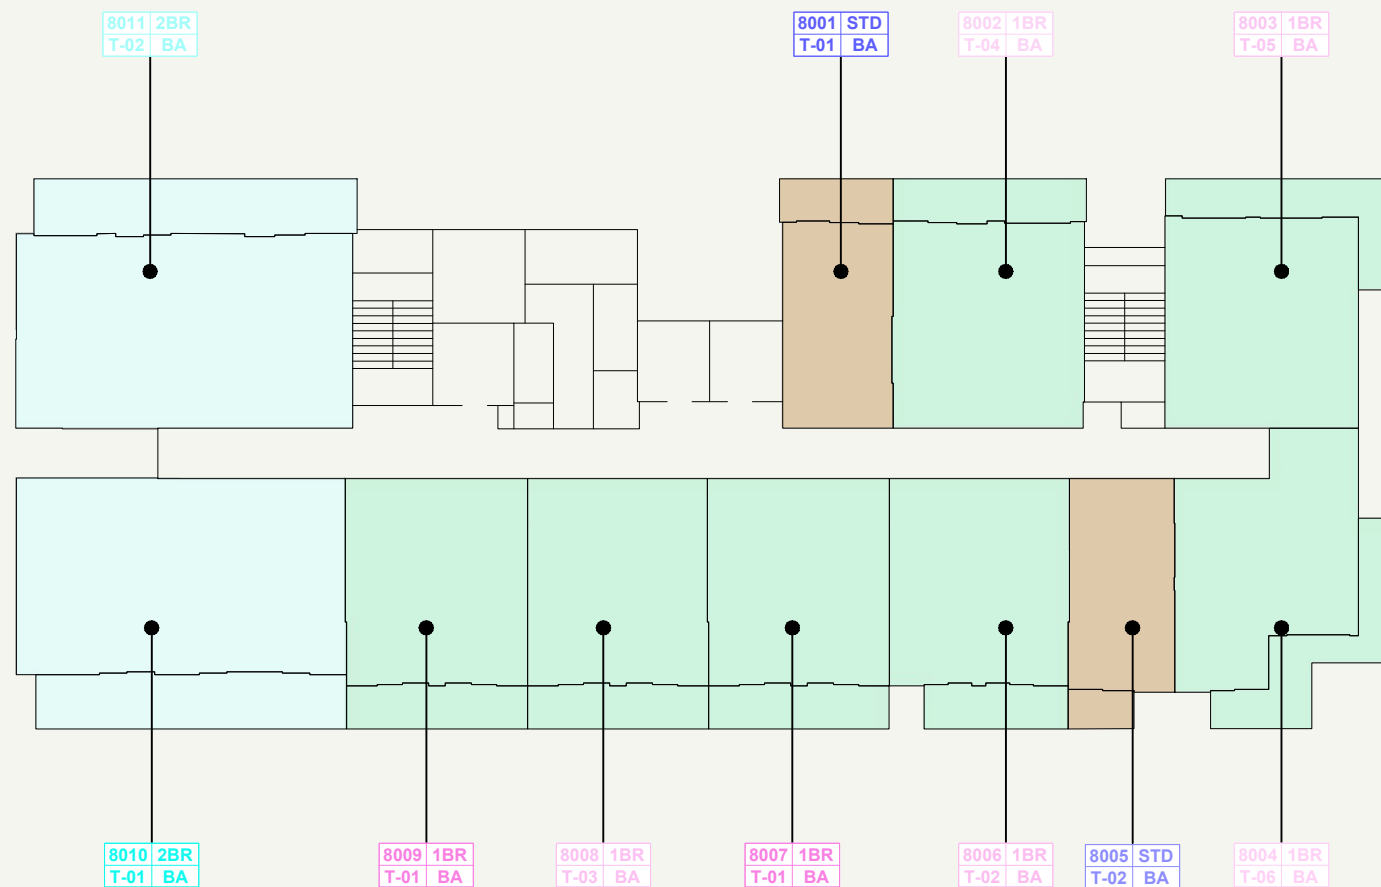

LEGEND:

- STUDIO
- 1 BEDROOM
- 2 BEDROOM



SCALE : 1:300

SCALE : N.T.S

AZIZI

FLOOR NO:
8th FLOOR

UNIT TYPE:
APARTMENTS

DISCLAIMER:
THE COLORED MARKETING FLOOR PLANS PROVIDED BY THE DEVELOPER ARE FOR ILLUSTRATIVE PURPOSES ONLY. ACTUAL DIMENSIONS, LAYOUT, AND FINISHES MAY VARY FROM THOSE DEPICTED IN THE PLANS. FURNITURE, FIXTURES, AND EQUIPMENT SHOWN IN THE PLANS ARE FOR DECORATIVE PURPOSES ONLY AND ARE NOT INCLUDED IN THE PURCHASE OR LEASE OF THE PROPERTY. THE DEVELOPER RESERVES THE RIGHT TO MAKE MODIFICATIONS, REVISIONS, AND CHANGES TO THE FLOOR PLANS, SPECIFICATIONS, AND FEATURES WITHOUT PRIOR NOTICE.

PROJECT NAME / BUILDING:
RIVIERA 60