

BRABUS

I S L A N D
A B U
D H A B I

FLOOR PLANS



BRABUS

BEACH SIDE

1F TYPICAL FLOOR

TOWER A

TOWER B


TOWER C

TOWER D

CANAL SIDE


BEACH SIDE

TOWER A

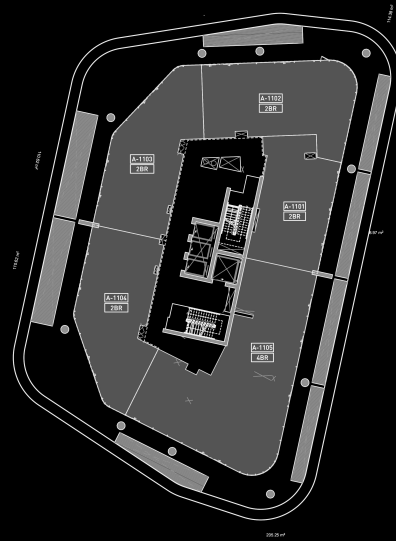


11TH FLOOR

TOWER B

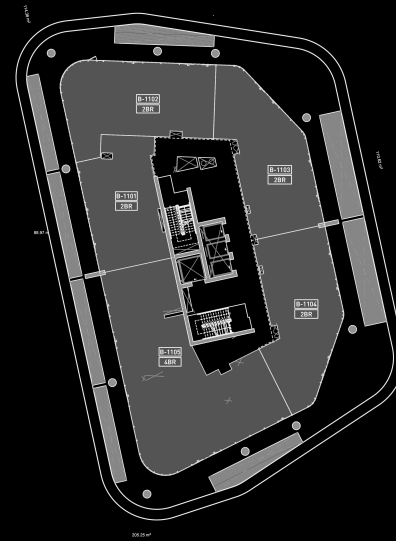


TOWER C

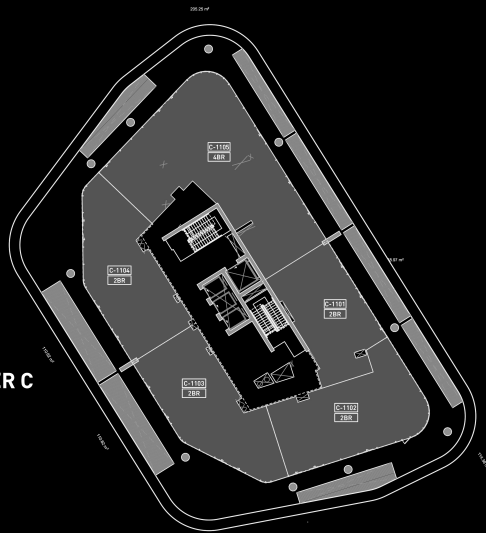

CANAL SIDE


TOWER D

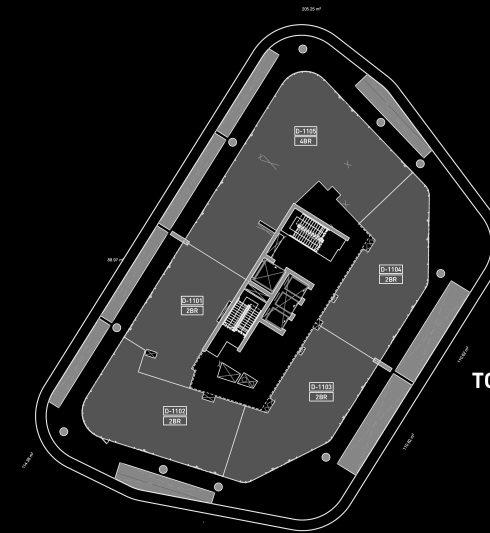


BEACH SIDE

**12TH FLOOR
LOWER PENTHOUSE**


TOWER A

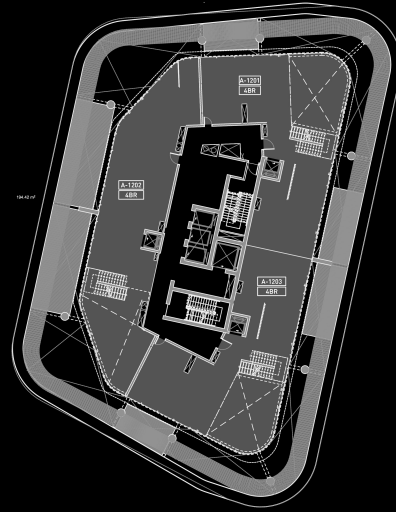


TOWER B

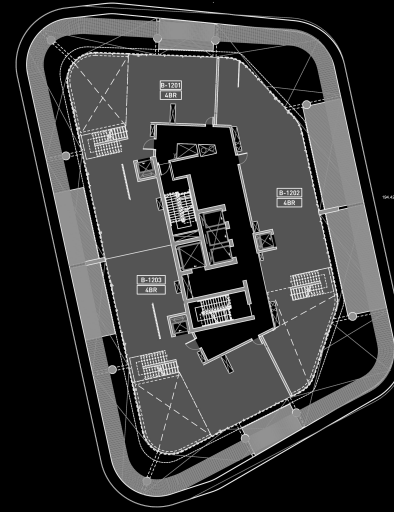

TOWER C

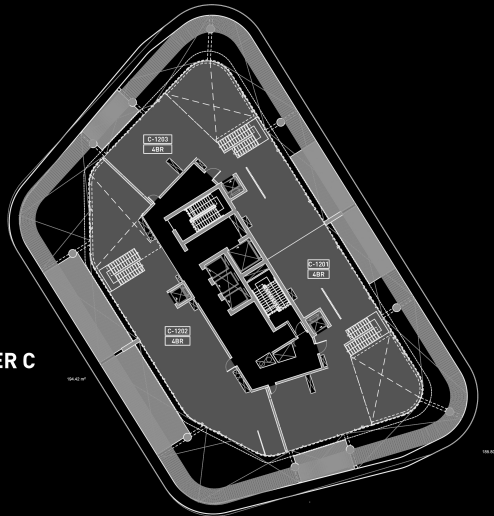


TOWER D

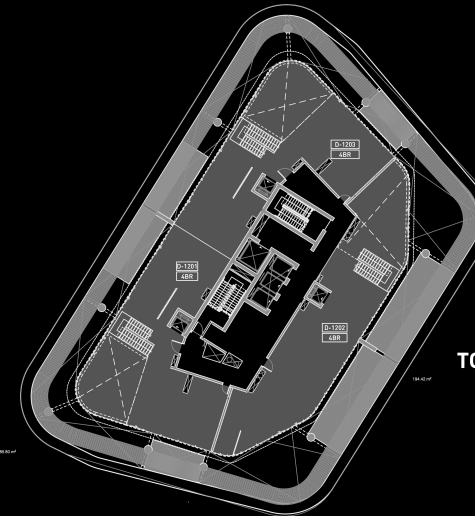


CANAL SIDE

BEACH SIDE

TOWER A

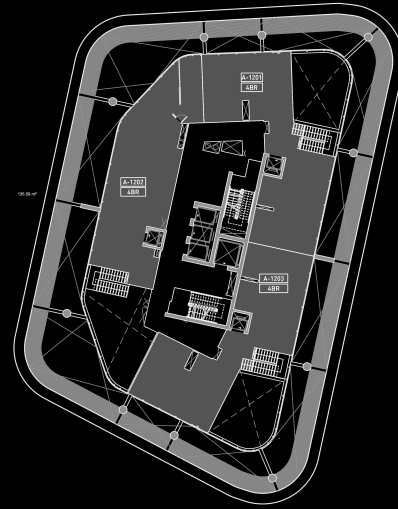


TOWER B

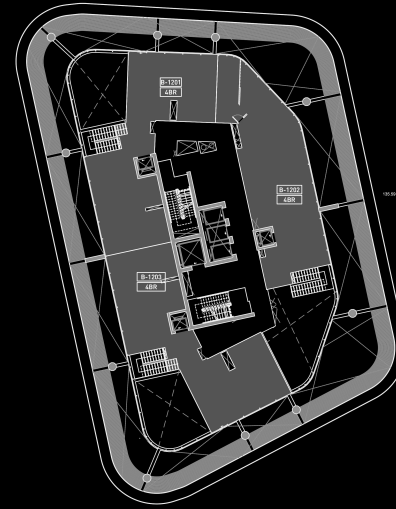


13TH FLOOR
UPPER PENTHOUSE

TOWER C

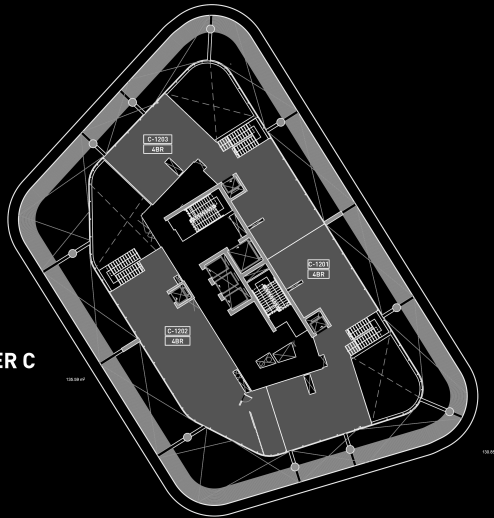

TOWER D

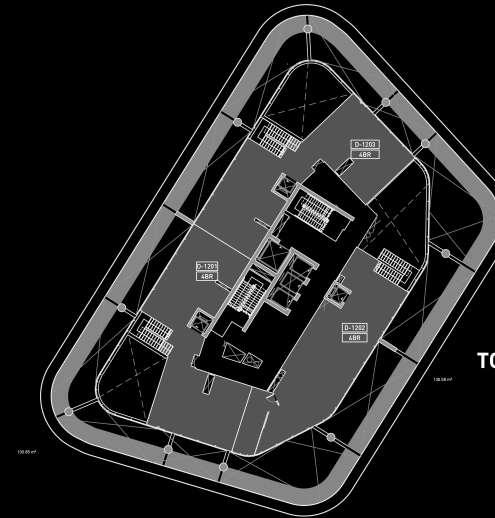


CANAL SIDE

**2-BEDROOM
UNIT - TYPE 05**
114.38 m²

**2-BEDROOM
UNIT - TYPE 04**
88.97 m²

**4-BEDROOM
UNIT -TYPE 01**
205.51 m²

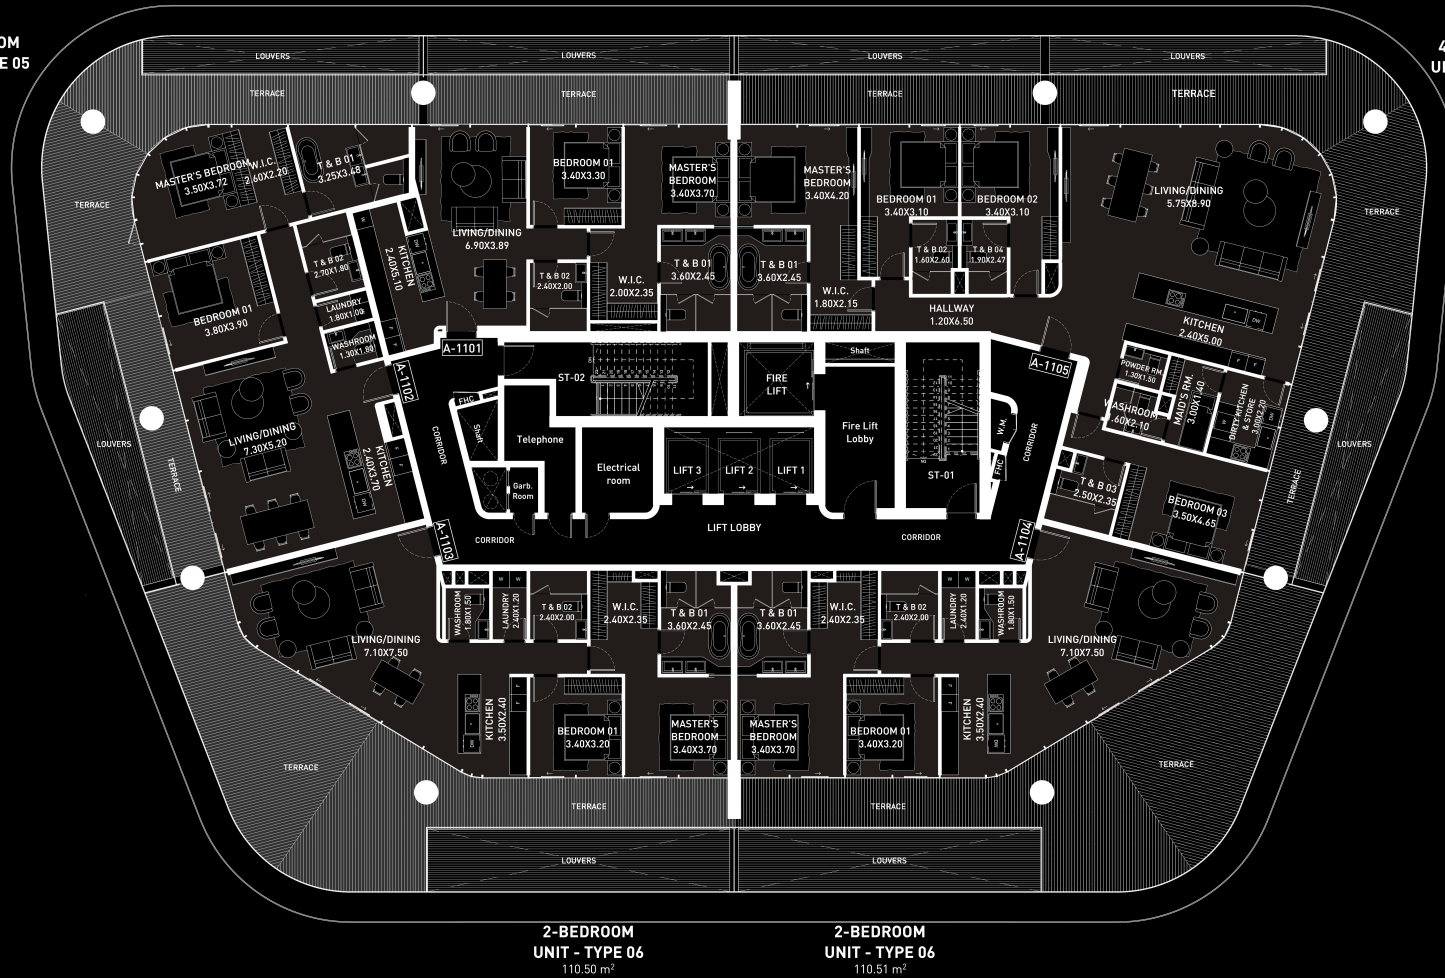


11TH FLOOR PLAN

All drawings and dimensions are approximate. Drawings are not to scale and are subject to change without notice. The developer reserves the right to make revisions. The units are measured at typical floors in the building and columns may vary in size depending on the floor level. The furnishing and accessories shown are for representation only. The availability, length and width of the balcony varies depending on which floor and which orientation the unit is located within the building. There will be slight differences in the internal areas between the same unit types depending on the shaft sizes that go through the units.

4-BEDROOM UNIT - TYPE 02
LOWER PENTHOUSE
 185.80 m²

4-BEDROOM UNIT - TYPE 02
LOWER PENTHOUSE
 185.80 m²

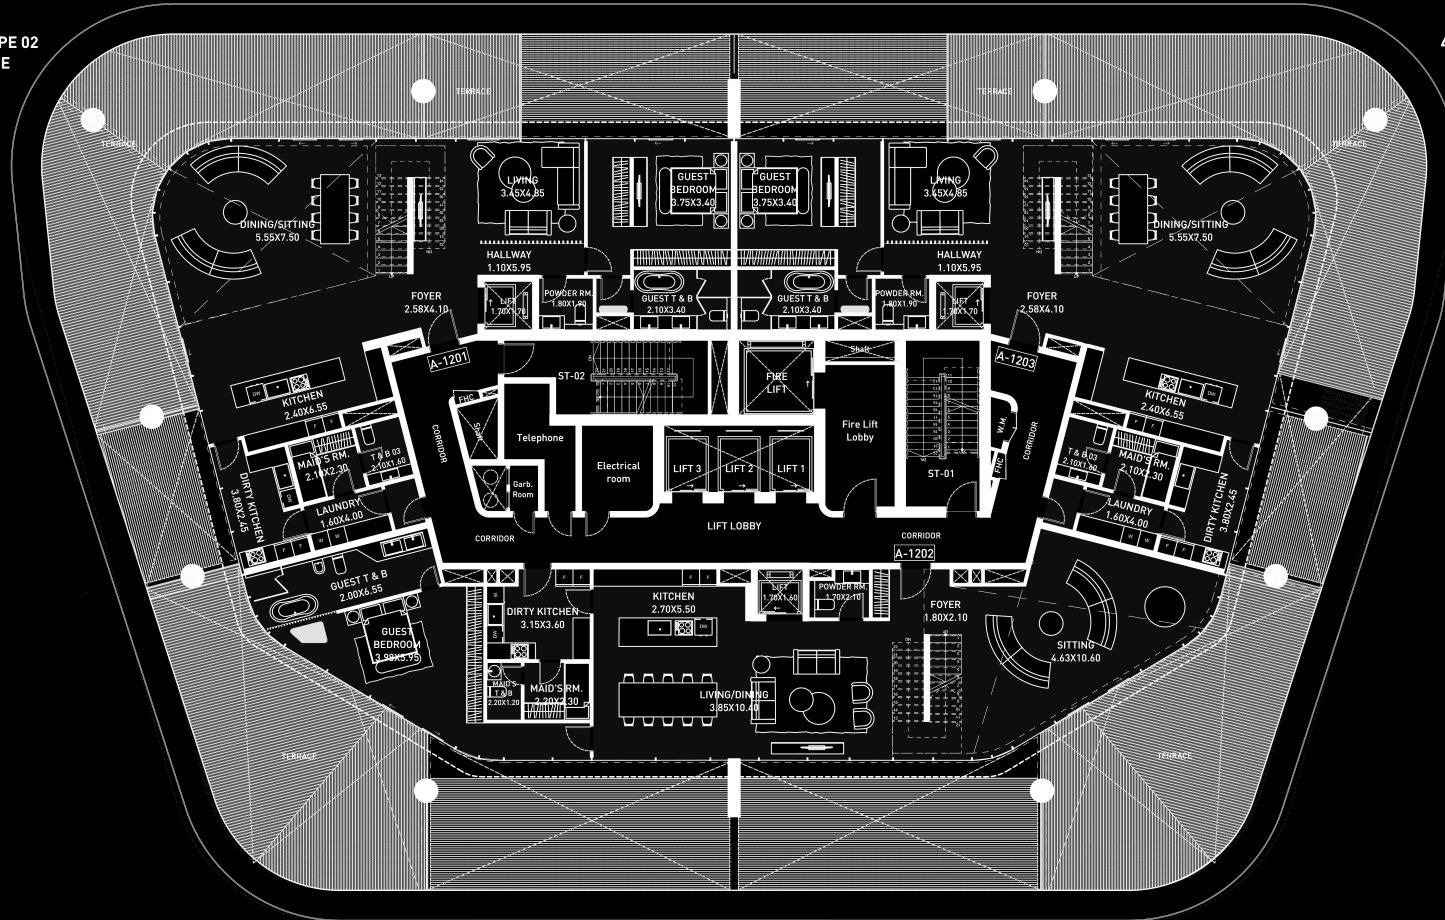


4-BEDROOM UNIT - TYPE 03
LOWER PENTHOUSE
 194.42 m²

LOWER PENTHOUSE FLOOR PLAN

All drawings and dimensions are approximate. Drawings are not to scale and are subject to change without notice. The developer reserves the right to make revisions. The units are measured at typical floors in the building and columns may vary in size depending on the floor level. The furnishing and accessories shown are for representation only. The availability, length and width of the balcony varies depending on which floor and which orientation the unit is located within the building. There will be slight differences in the internal areas between the same unit types depending on the shaft sizes that go through the units.

**4-BEDROOM UNIT - TYPE 02
UPPER PENTHOUSE**
130.85 m²

**4-BEDROOM UNIT - TYPE 02
UPPER PENTHOUSE**
130.85 m²

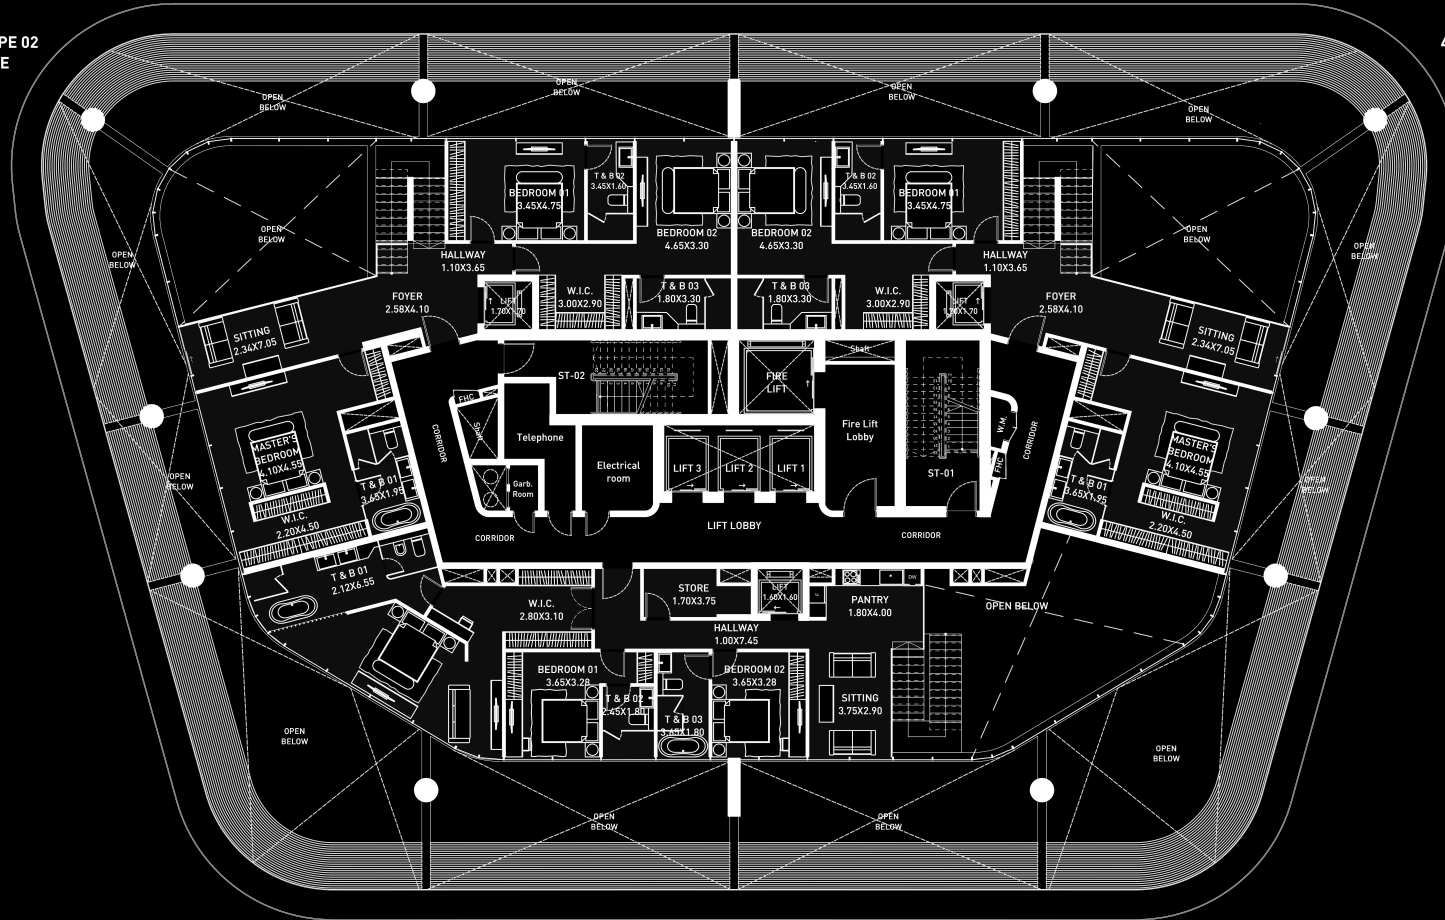

**4-BEDROOM UNIT - TYPE 03
UPPER PENTHOUSE**
135.59 m²

UPPER PENTHOUSE FLOOR PLAN

All drawings and dimensions are approximate. Drawings are not to scale and are subject to change without notice. The developer reserves the right to make revisions. The units are measured at typical floors in the building and columns may vary in size depending on the floor level. The furnishing and accessories shown are for representation only. The availability, length and width of the balcony varies depending on which floor and which orientation the unit is located within the building. There will be slight differences in the internal areas between the same unit types depending on the shaft sizes that go through the units.

BRABUS

I S L A N D
A B U
D H A B I

BRABUS GmbH

Brabus-Allee

46240 Bottrop

Germany

Phone: +49 (0)151 70294192

brabusisland@brabus.com

brabus-island.com





Abu Dhabi-UAE | Head Office Tamouh Tower

28th Floor, Al Reem Island

P.O. Box: 111949

Tollfree: +971 800 77 55 2

info@cosmodevelopments.com



Legal Disclaimer:

The information contained in this brochure is confidential and is for the exclusive use of the recipient. This brochure may not be reproduced, distributed, delivered, or furnished to any person without the prior written approval of Reportage Properties. No representation or warranty (expressed or implied) is made or can be given with respect to the accuracy or completeness of the information herein, or that any future offer of units or apartments in the project will conform to the terms described herein. Nothing in this leaflet should be constructed as financial, legal, tax or regulatory advice. All accessories such as electronics, furniture, white goods, decorative elements and so forth included in this brochure are not part of the standard unit and used for illustration purposes only. All plans, layouts, pictures, renderings, information and details included in this brochure are indicative only and may change at any time up to the final 'as built' status in accordance with final designs of the project and regulatory approvals and planning permissions.

COSMO X BRABUS